




The Old School

Elvaston House

St. John the Baptist Church

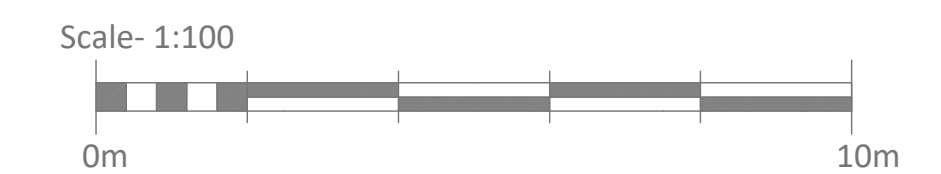

St John the Baptist Church
Foxham

Site Plan
As Proposed - Scale 1:100

As Proposed

CHEDBURN•Codd
CONSERVATION ARCHITECTS
Historic Building Consultants

Glove Factory Studios, 1 Brook Lane, Holt,
Bradford-on-Avon, Wiltshire BA14 6RL
T: 01225 859999 www.chedburn.com e: chedburn@chedburn.com

Project	St John the Baptist Church Foxham		
Drawing	Site Plan As Proposed		
Stage	Planning		
Drawing No.	2208/024	Scale	1:100 @ A1
Date	Nov 2025		