




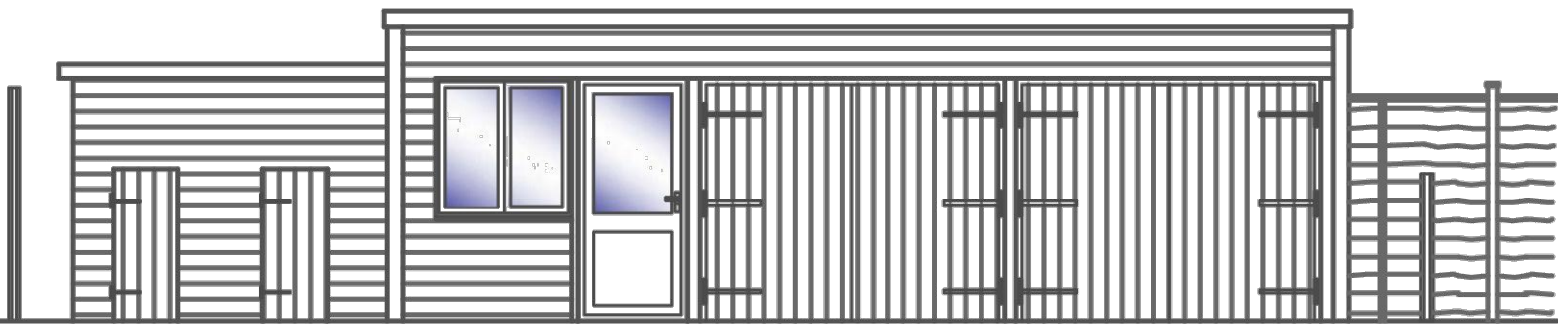


Western Elevation
Scale 1:50@A1

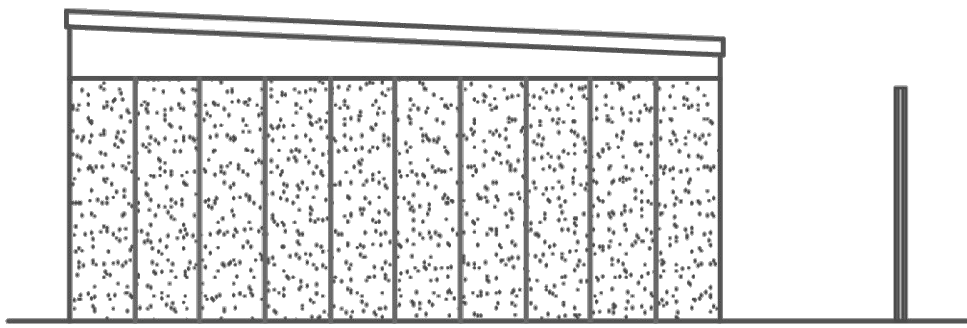

Southern Elevation
Scale 1:50@A1

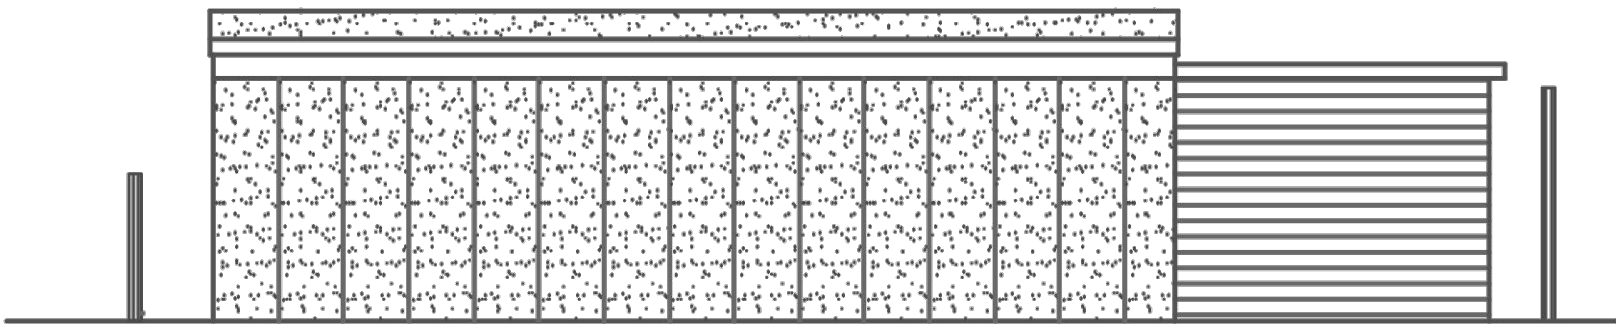


Eastern Elevation
Scale 1:50@A1

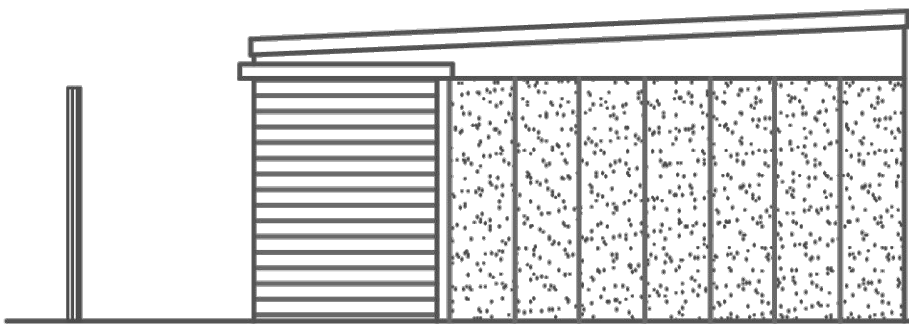


Northern Elevation
Scale 1:50@A1


EXISTING GARAGE ELEVATIONS

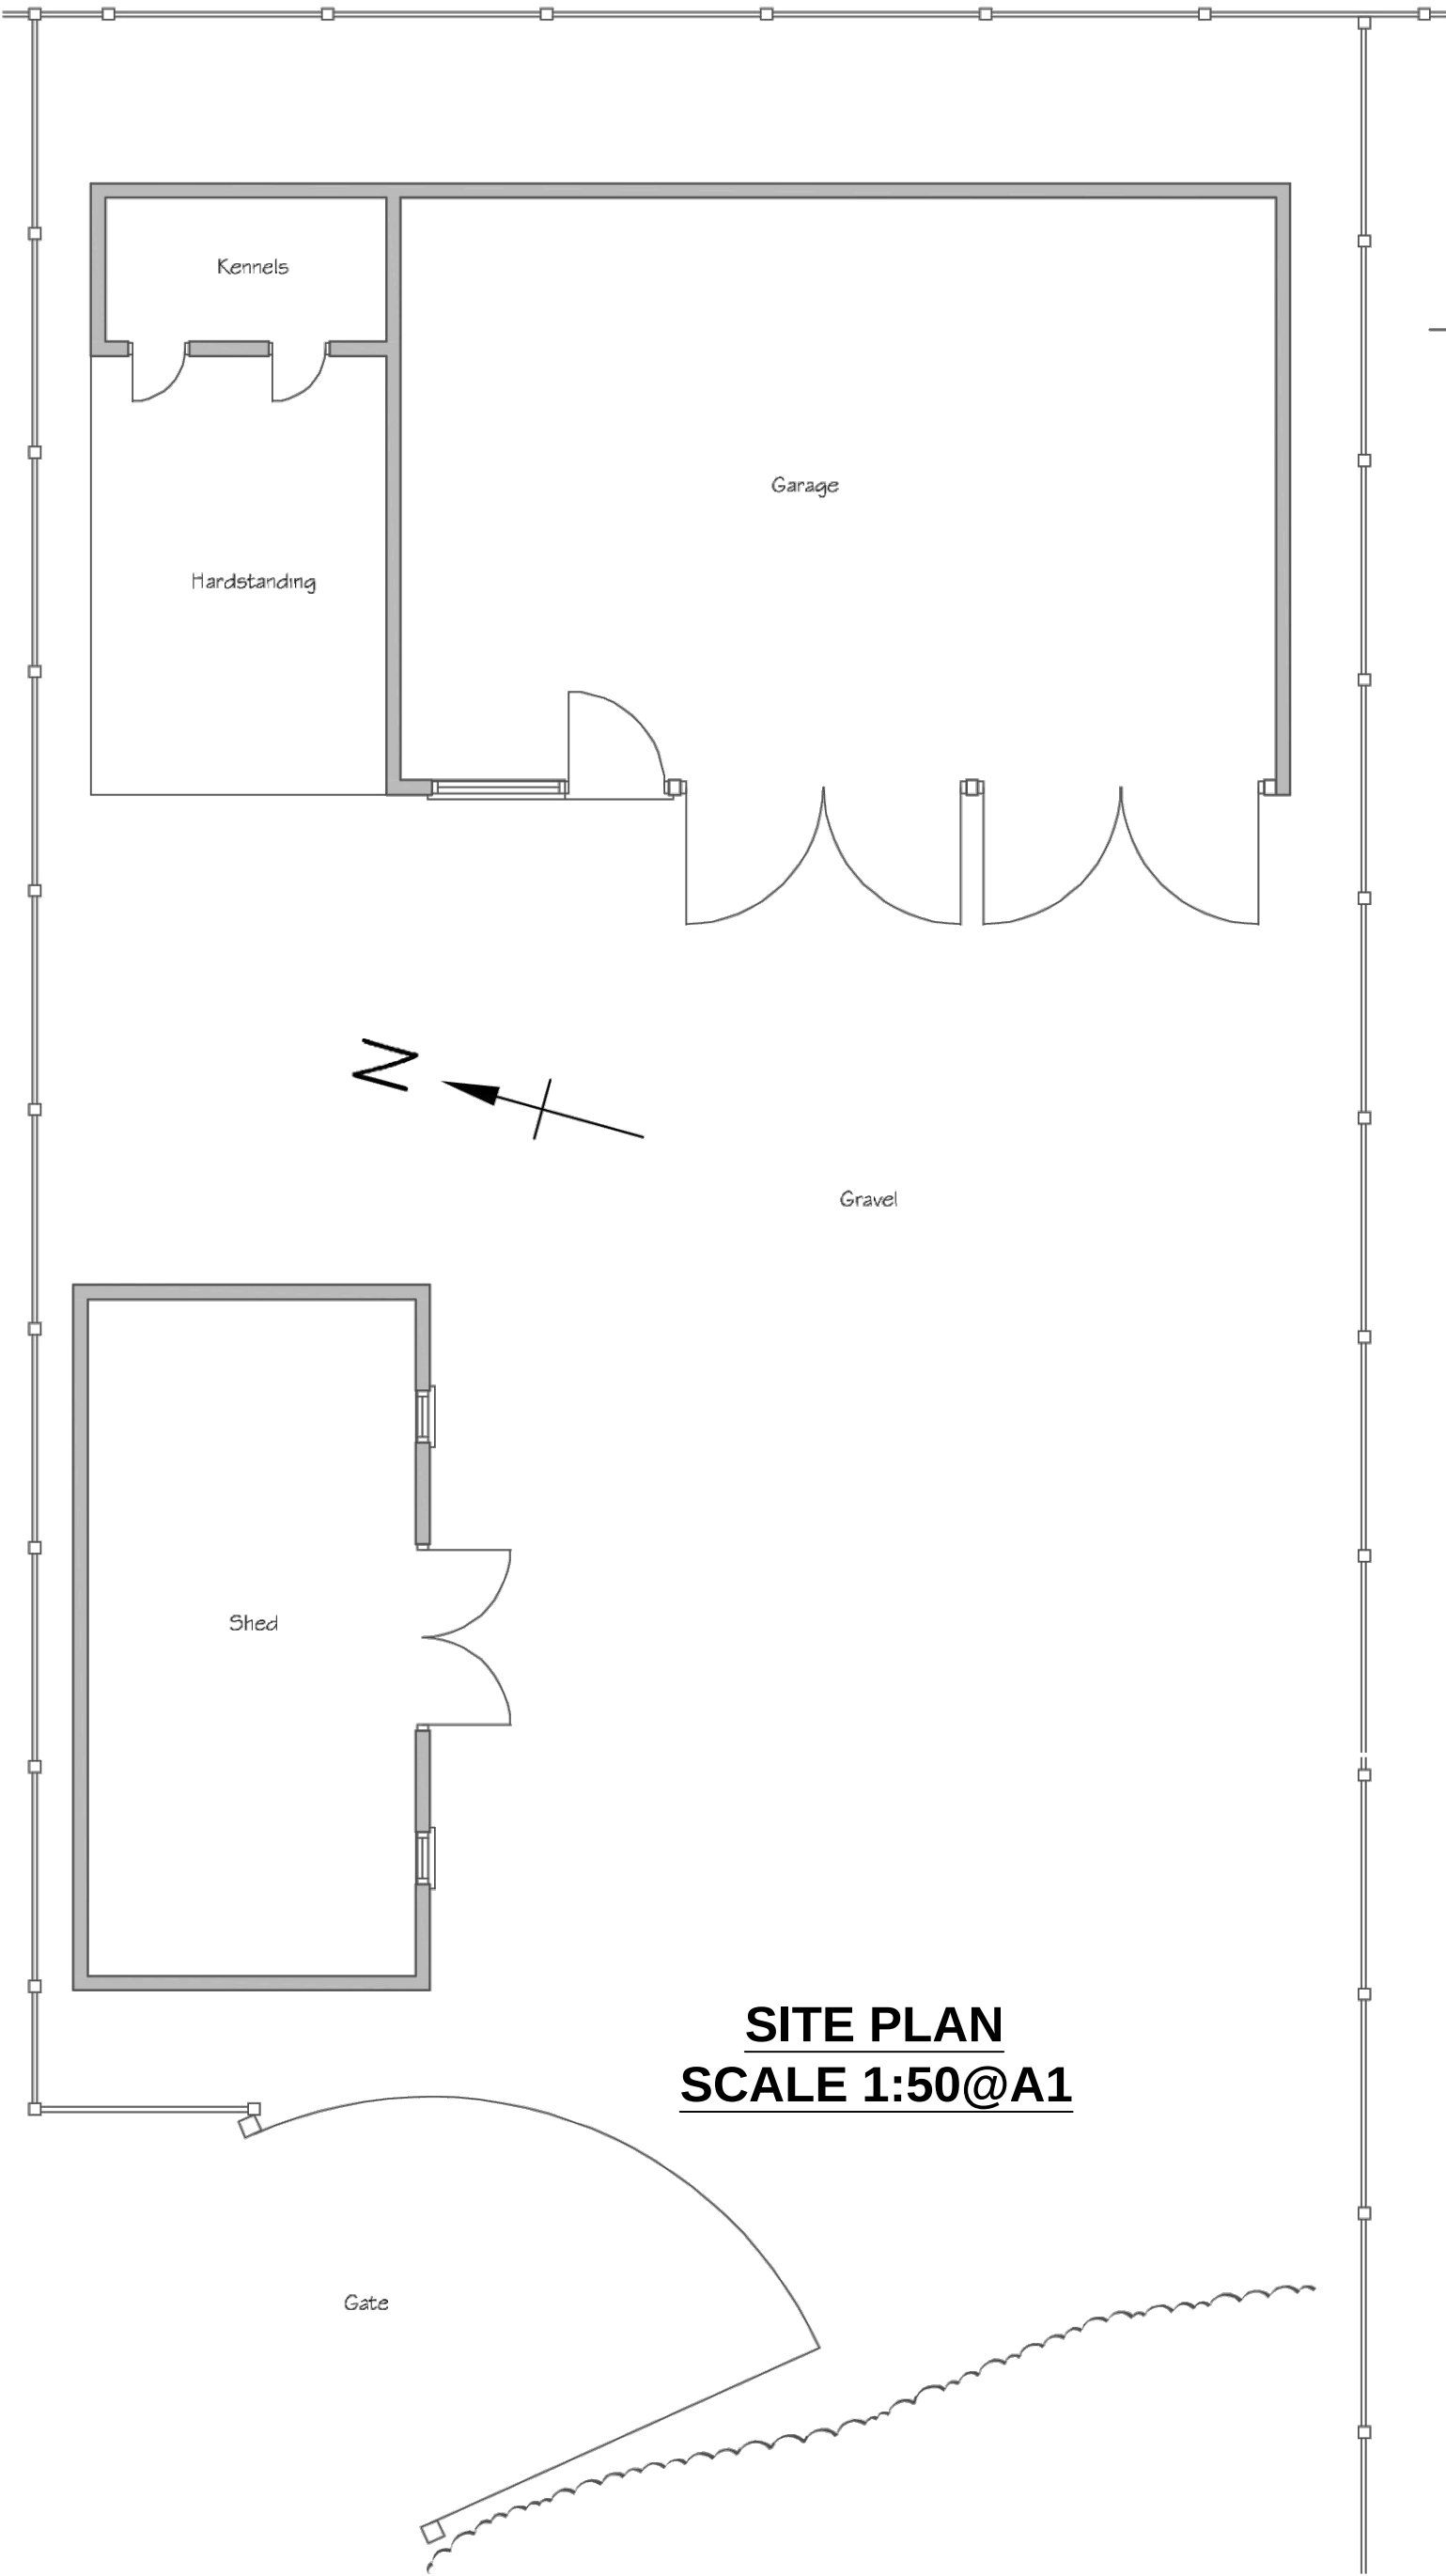


SITE PLAN
SCALE 1:50@A1

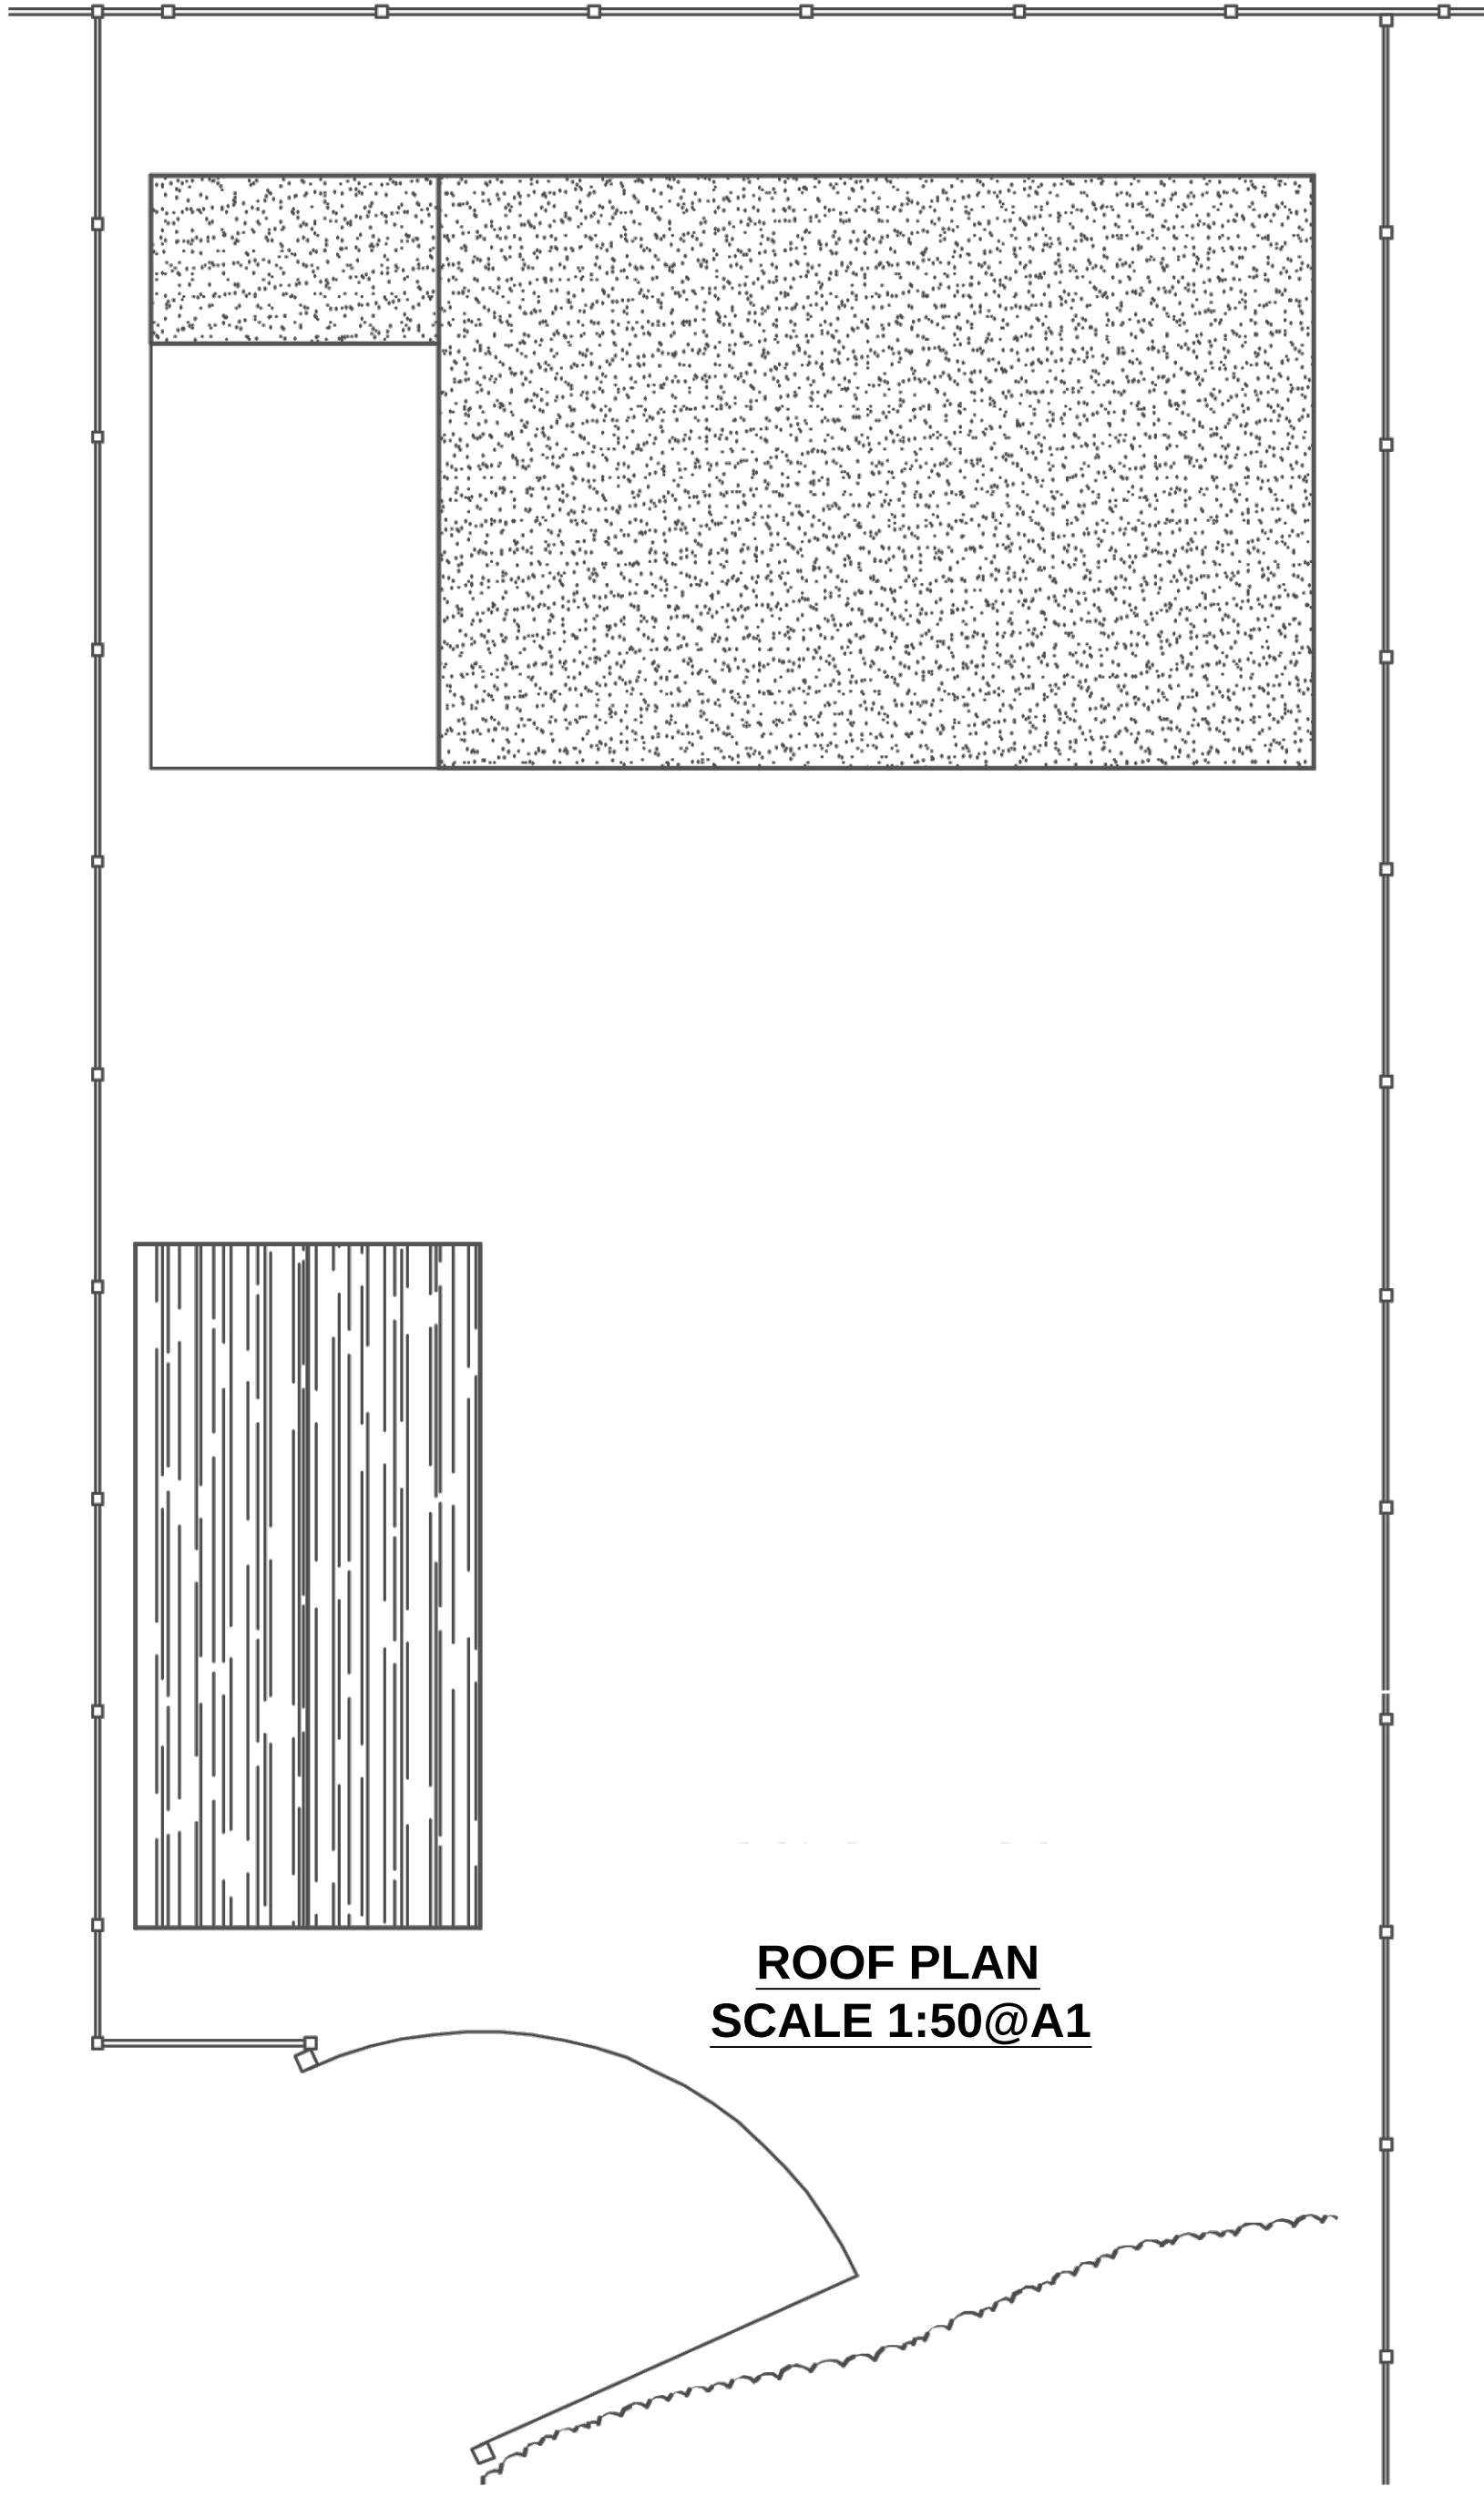


ROOF PLAN
SCALE 1:50@A1

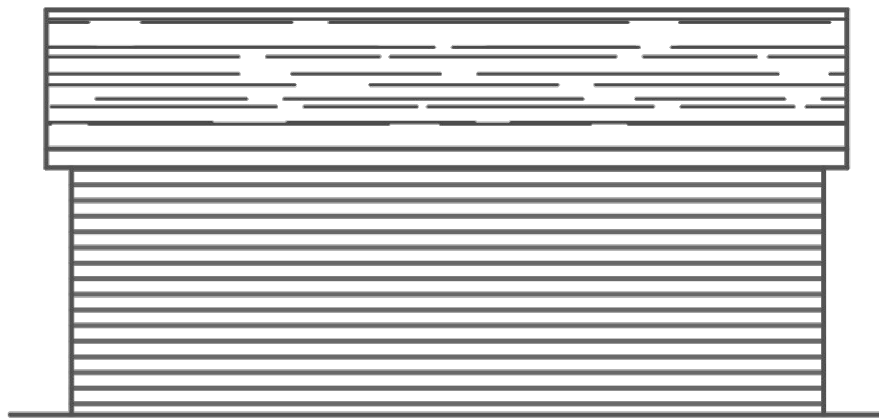

Northern Elevation
Scale 1:50@A1

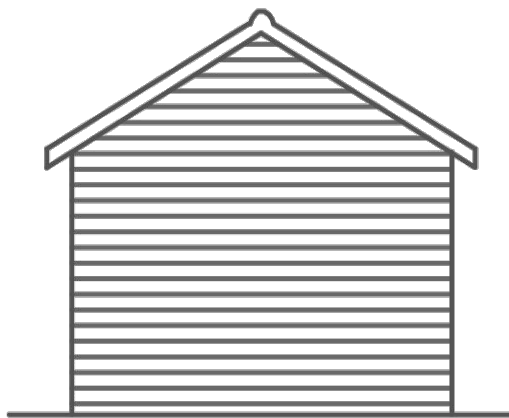

Western Elevation
Scale 1:50@A1

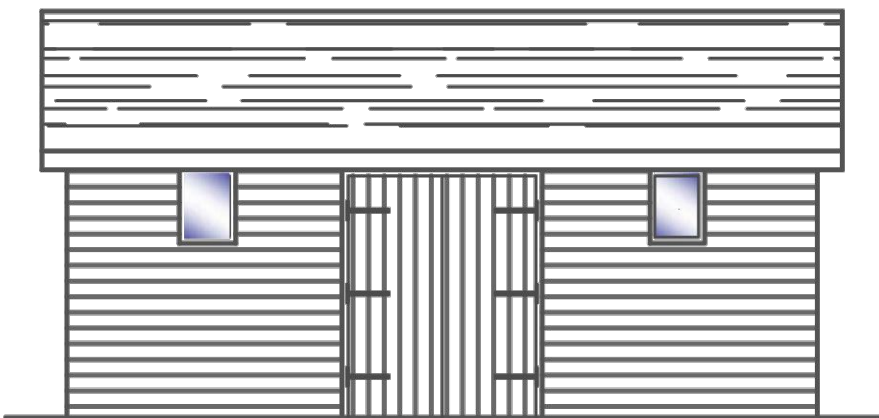

Southern Elevation
Scale 1:50@A1



Eastern Elevation
Scale 1:50@A1

EXISTING SHED ELEVATIONS

