




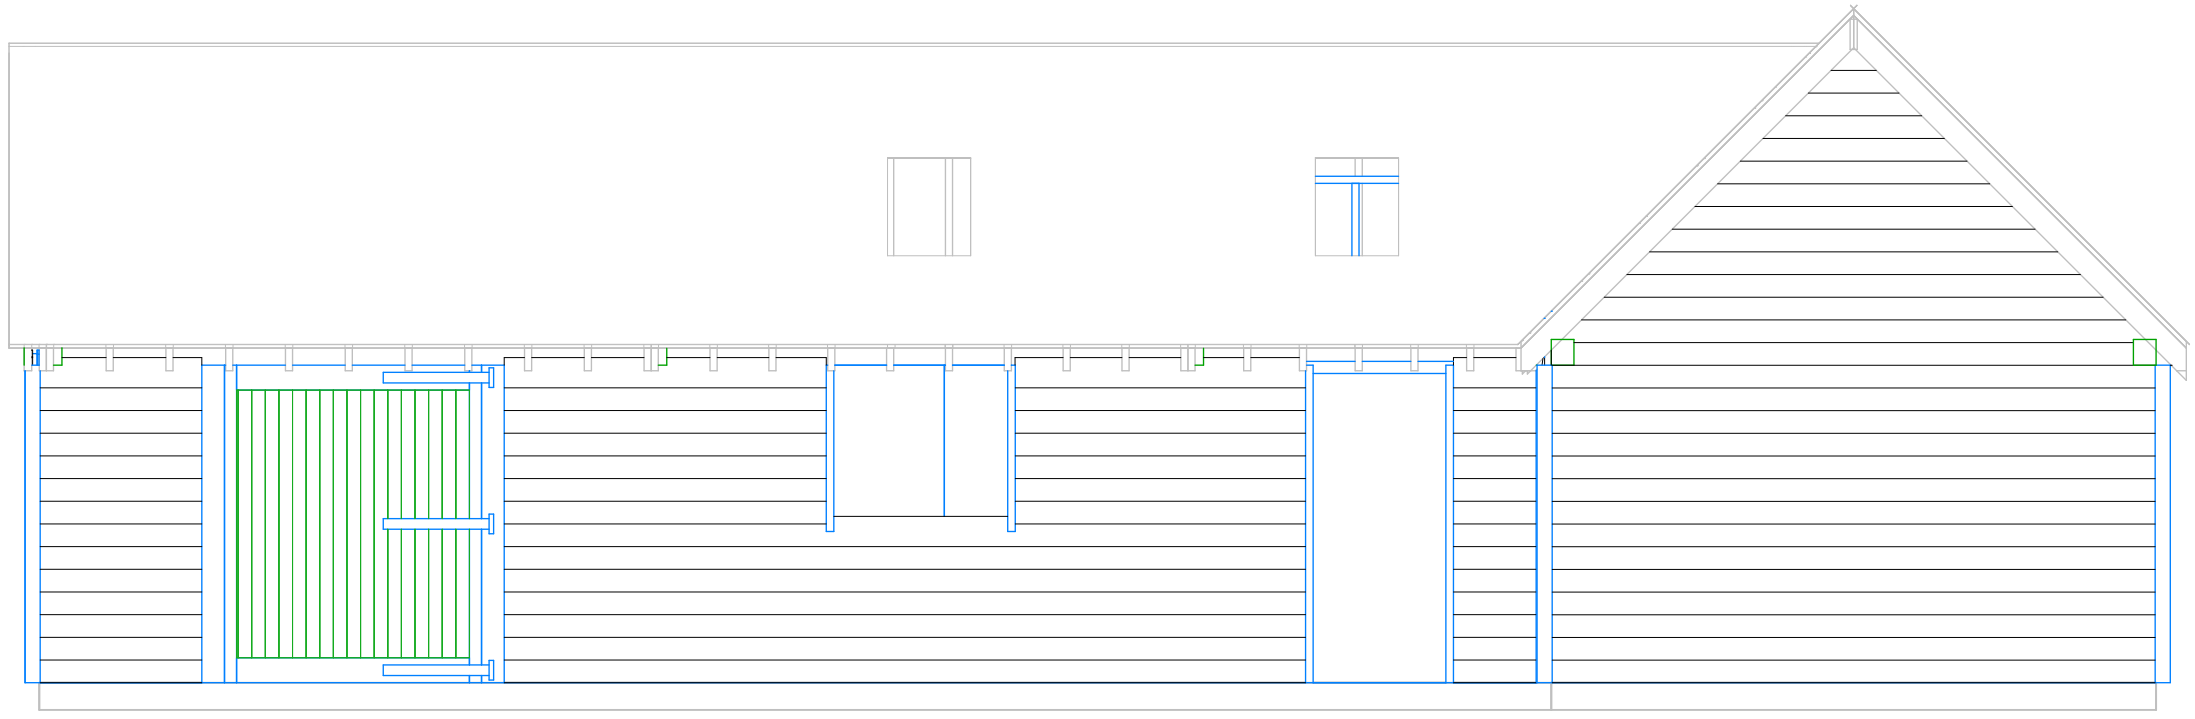


Right Elevation

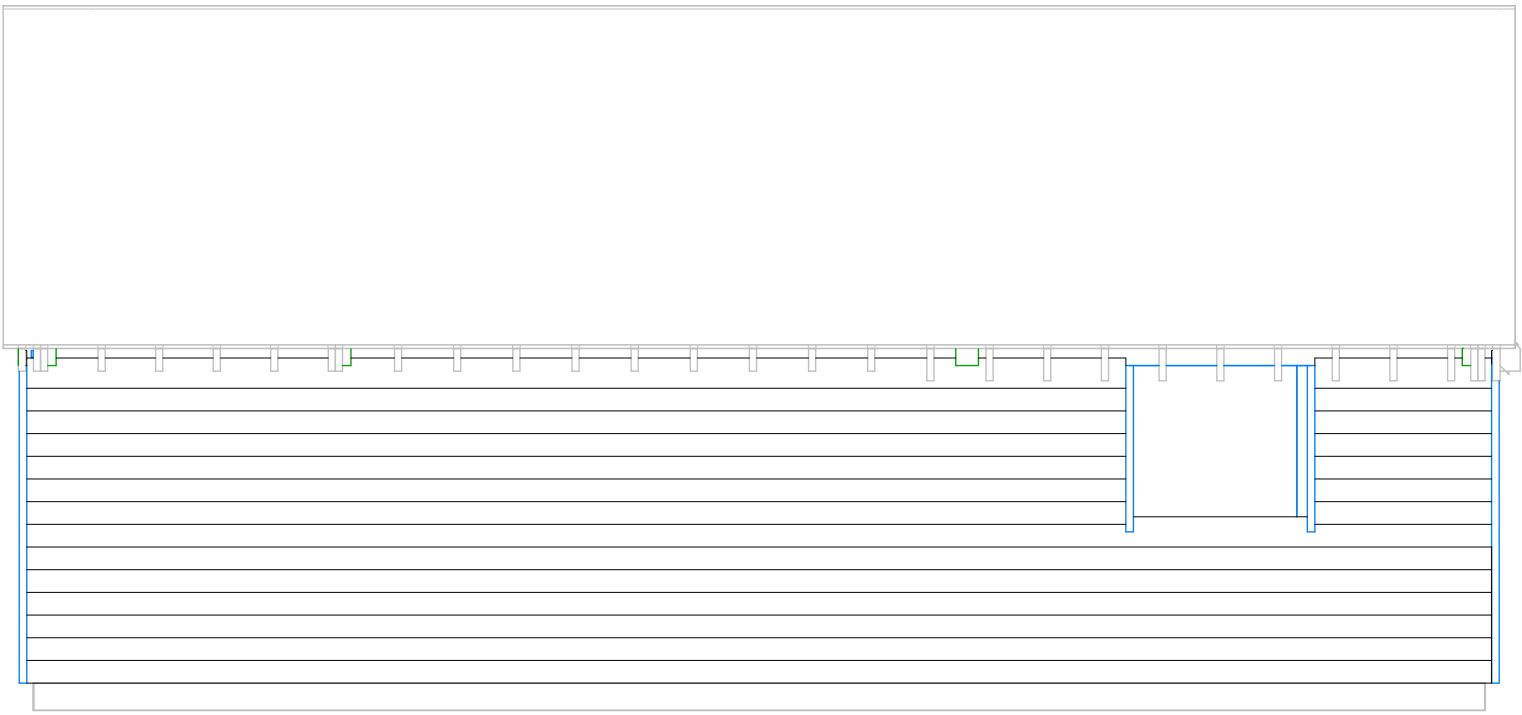




Rear Elevation

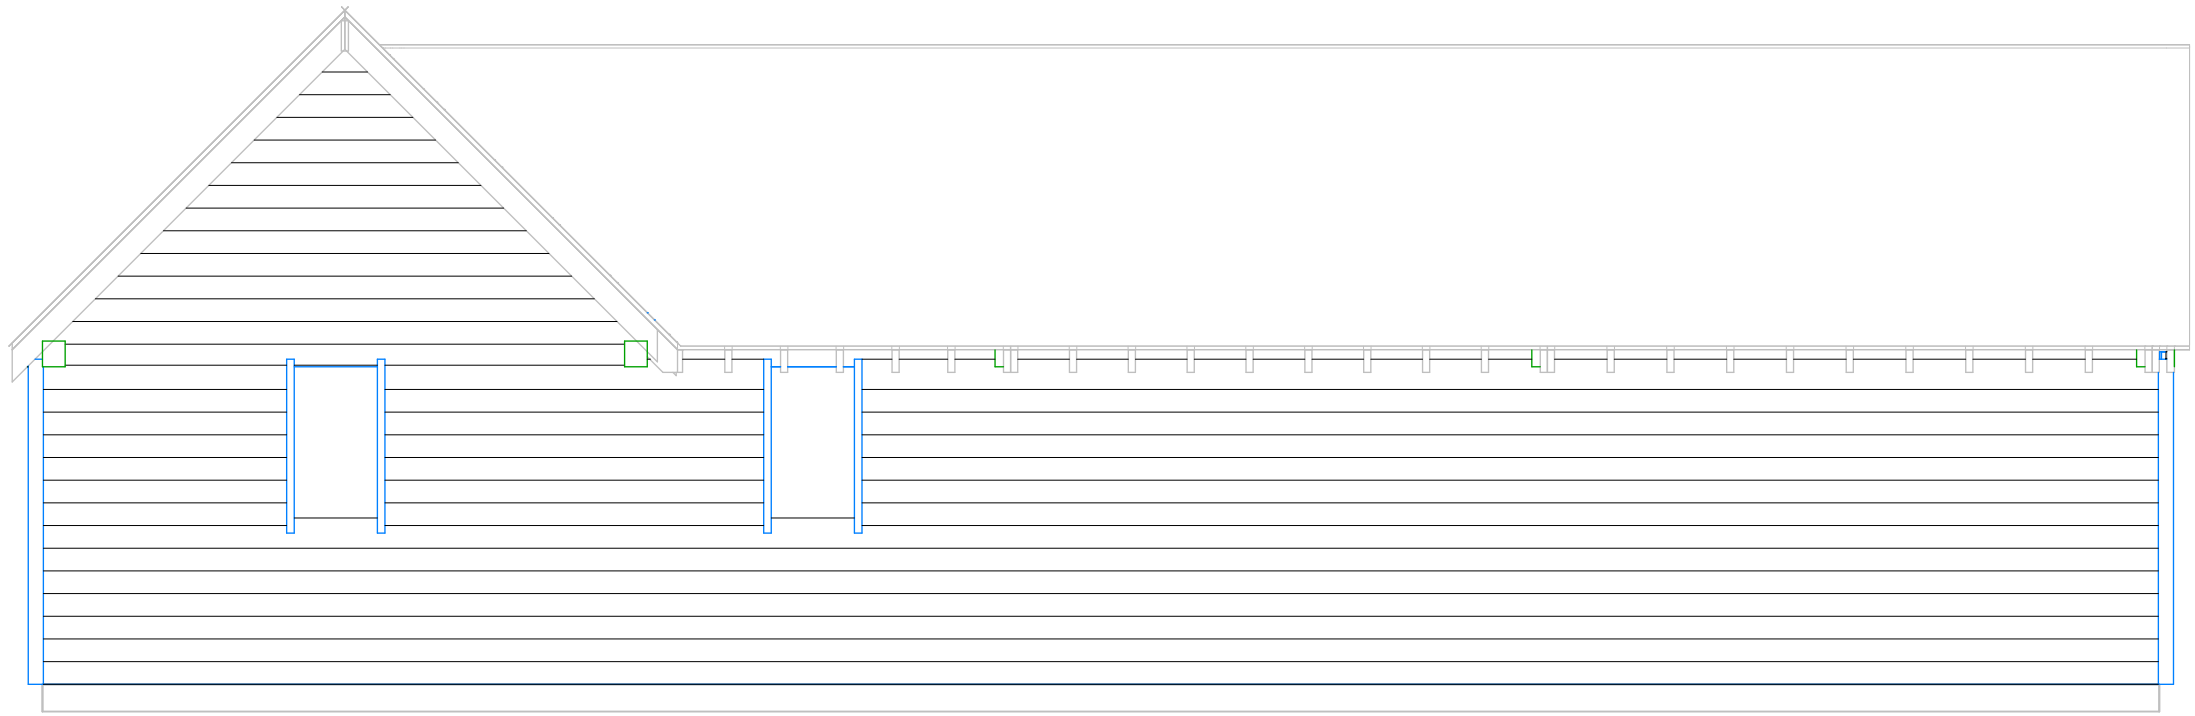

Left Elevation

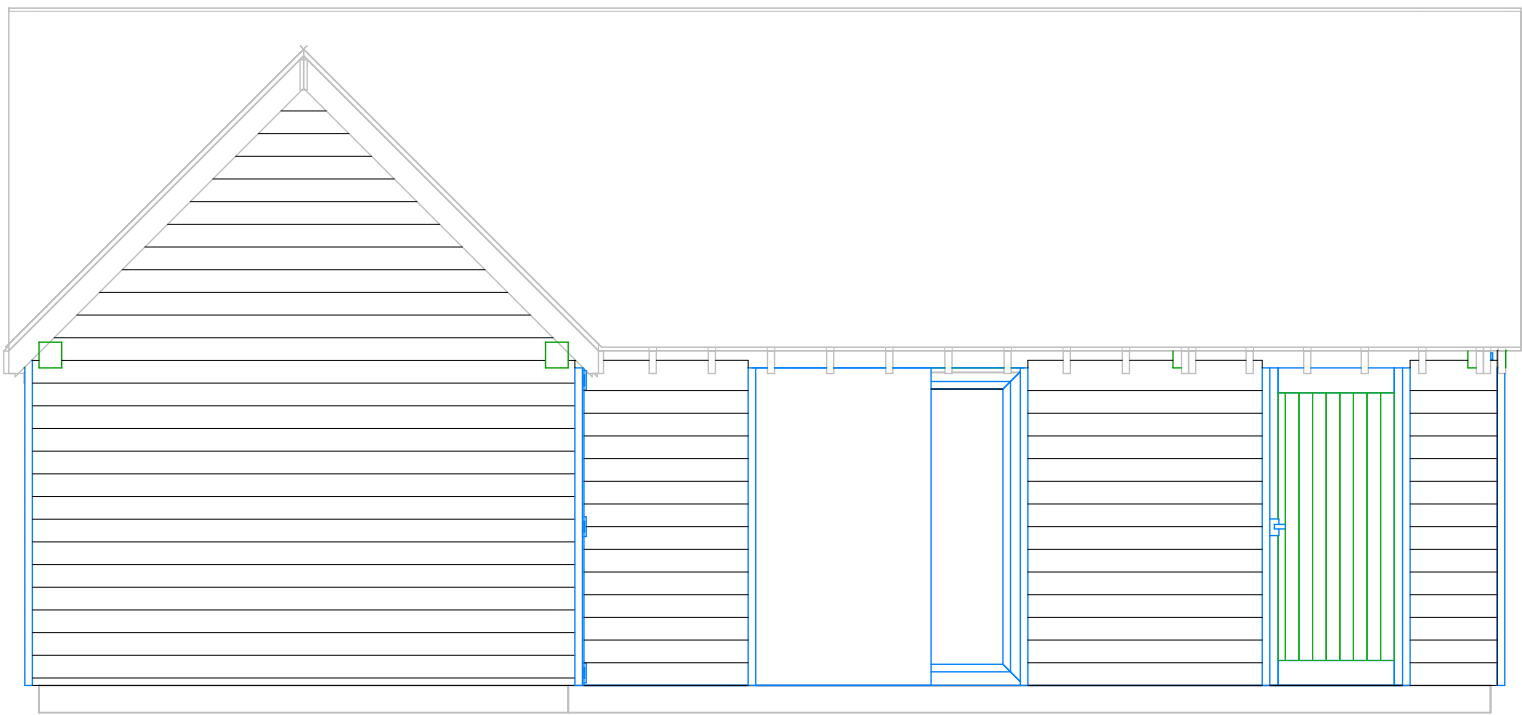

Front Elevation

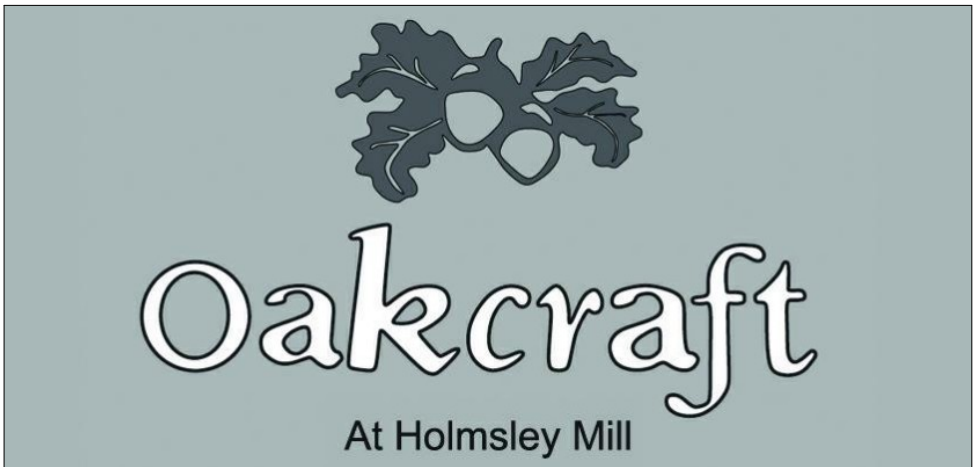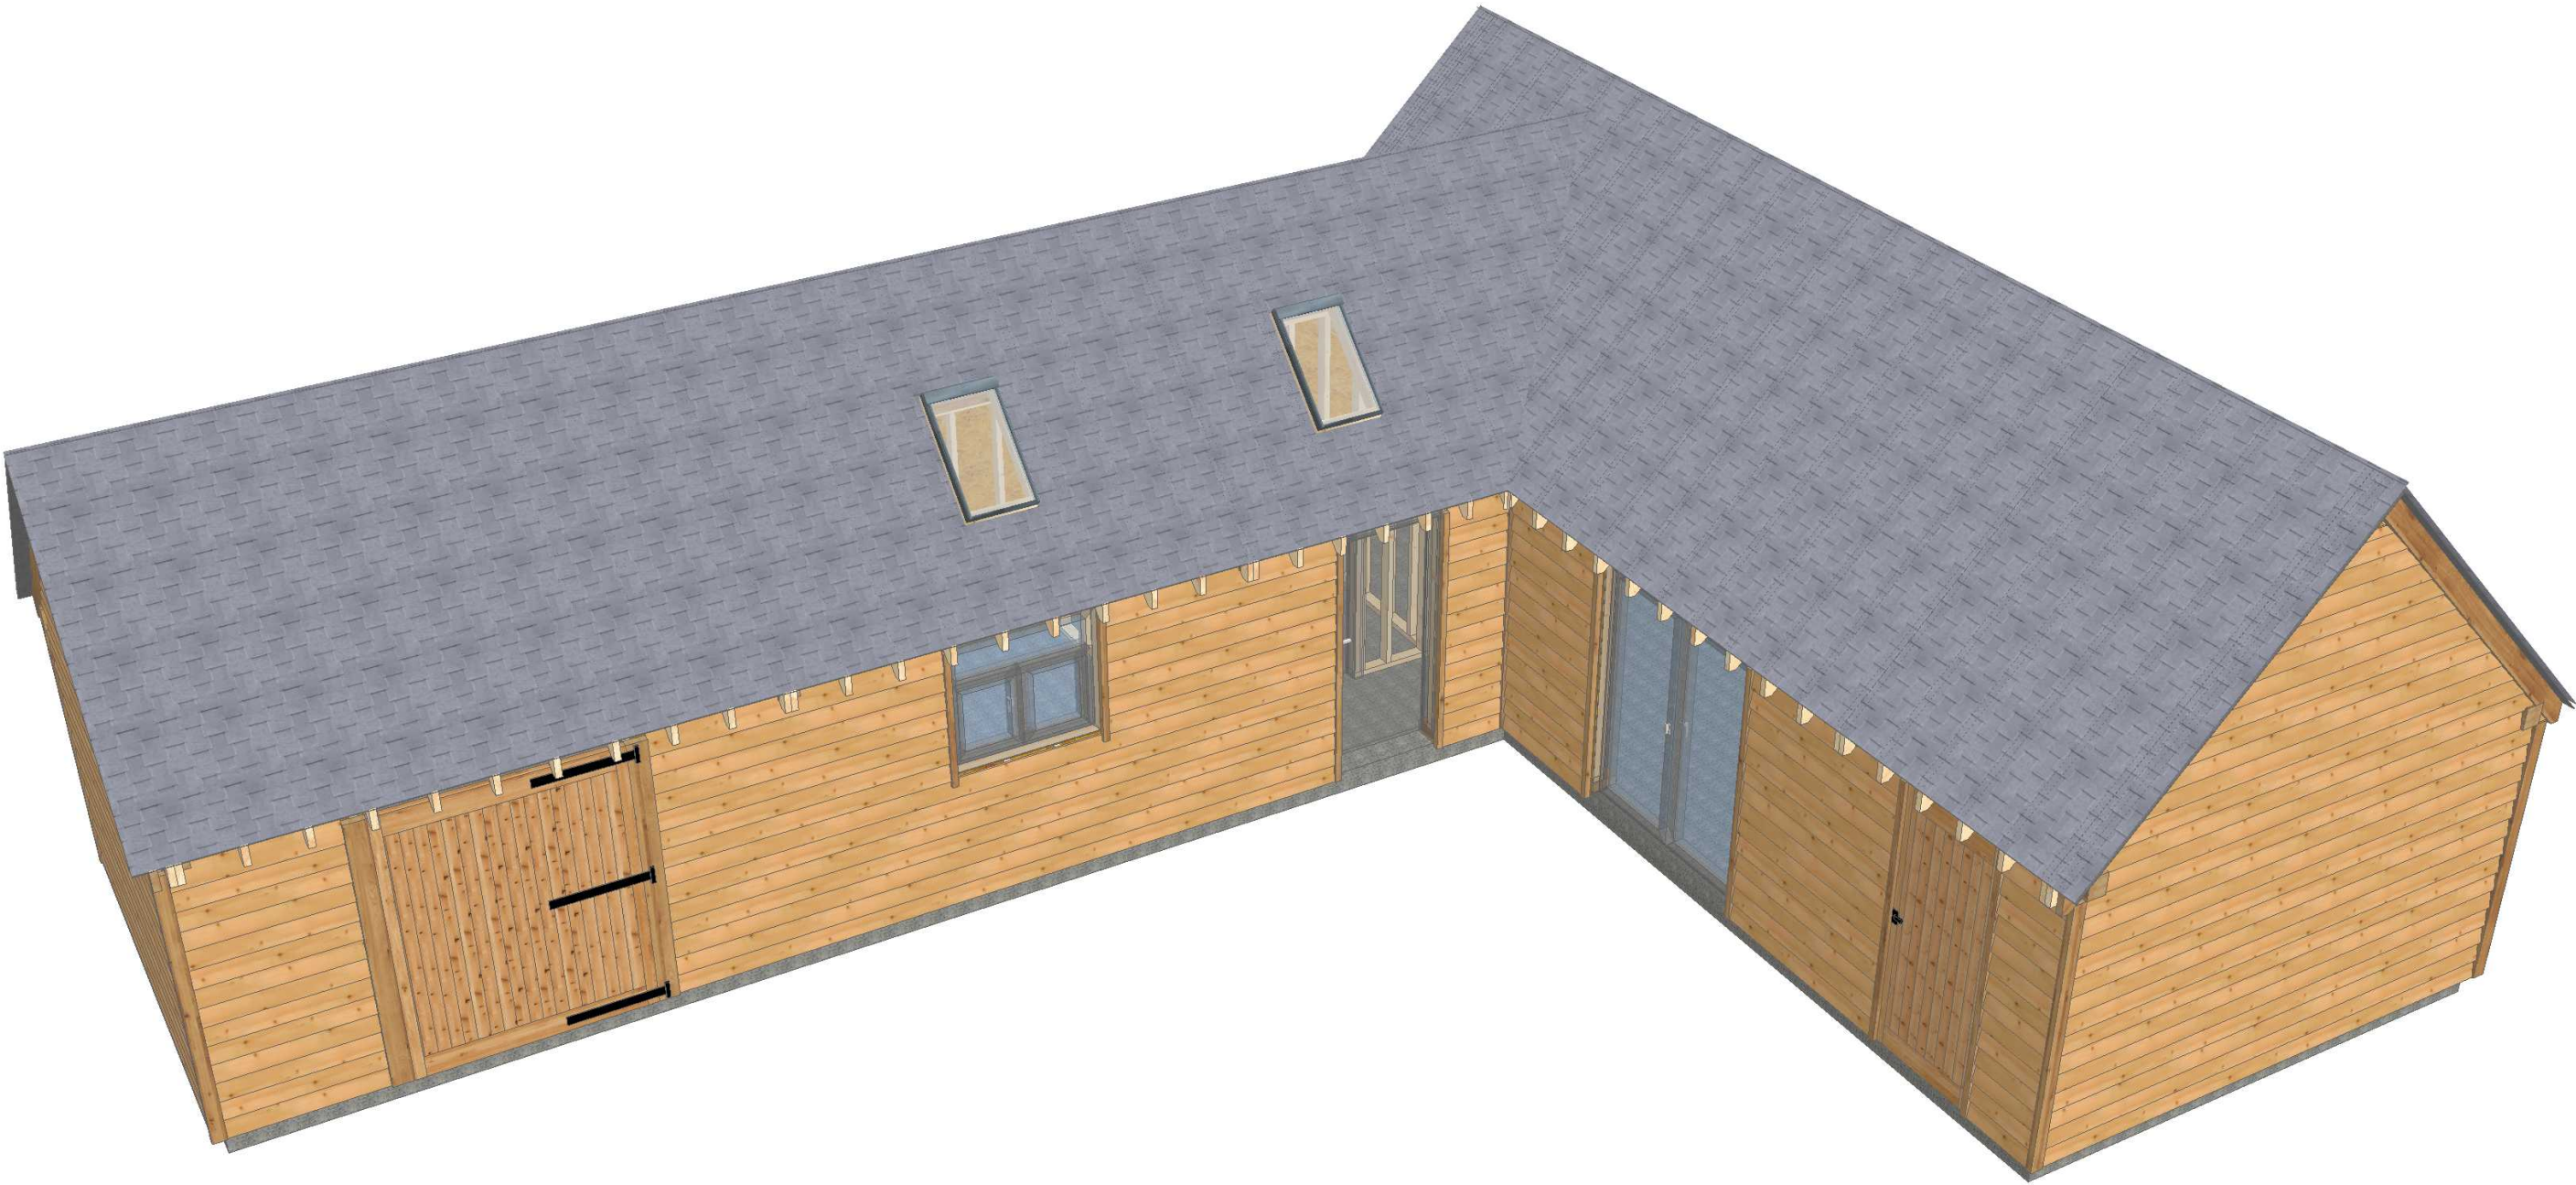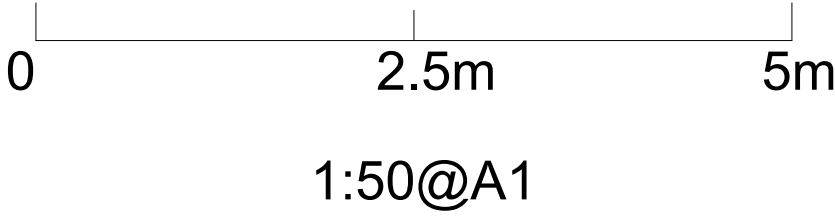

Phone:01425 402507
E-Mail: info@oakcraft.co.uk

Oak Craft at Holmsley Mill
250172

Customer : Davis - 250172 26/11/2025

Project : Annex
Postcode : SN8 3AR
Drawing No.: 250172 - Davis - Planning - Elevations
Scale : 1 : 50 at ISOA1

Drawing Editor - SPH Rev : C