




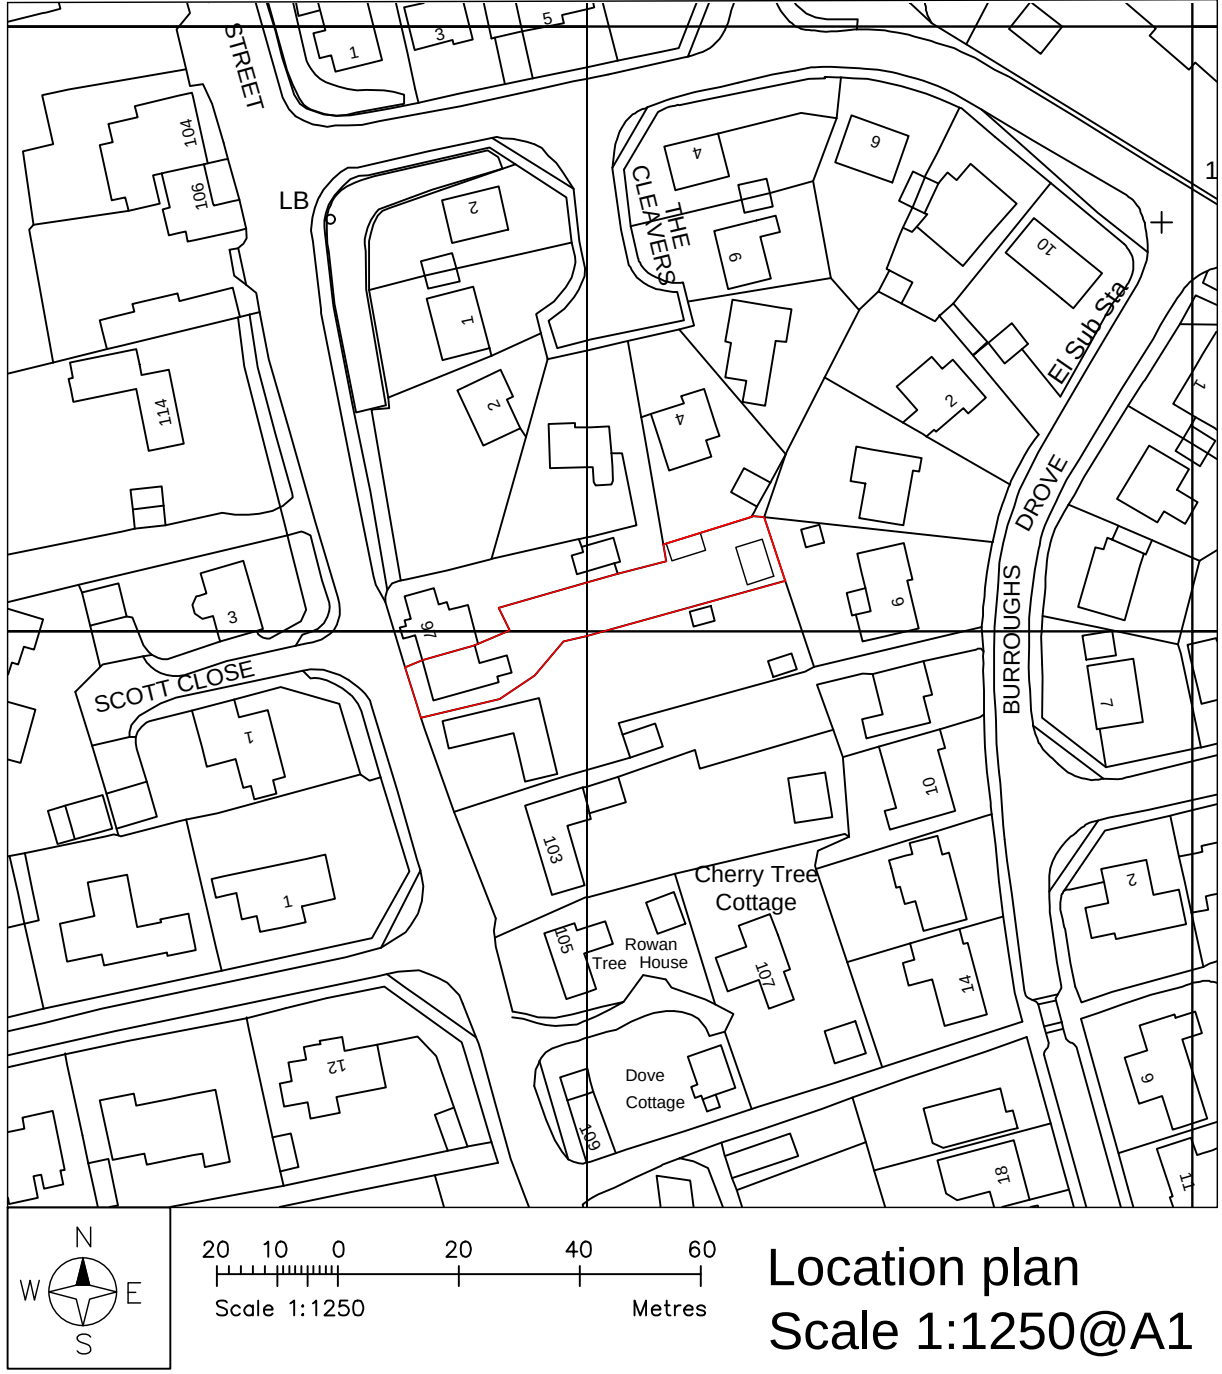

Location plan
Scale 1:1250@A1

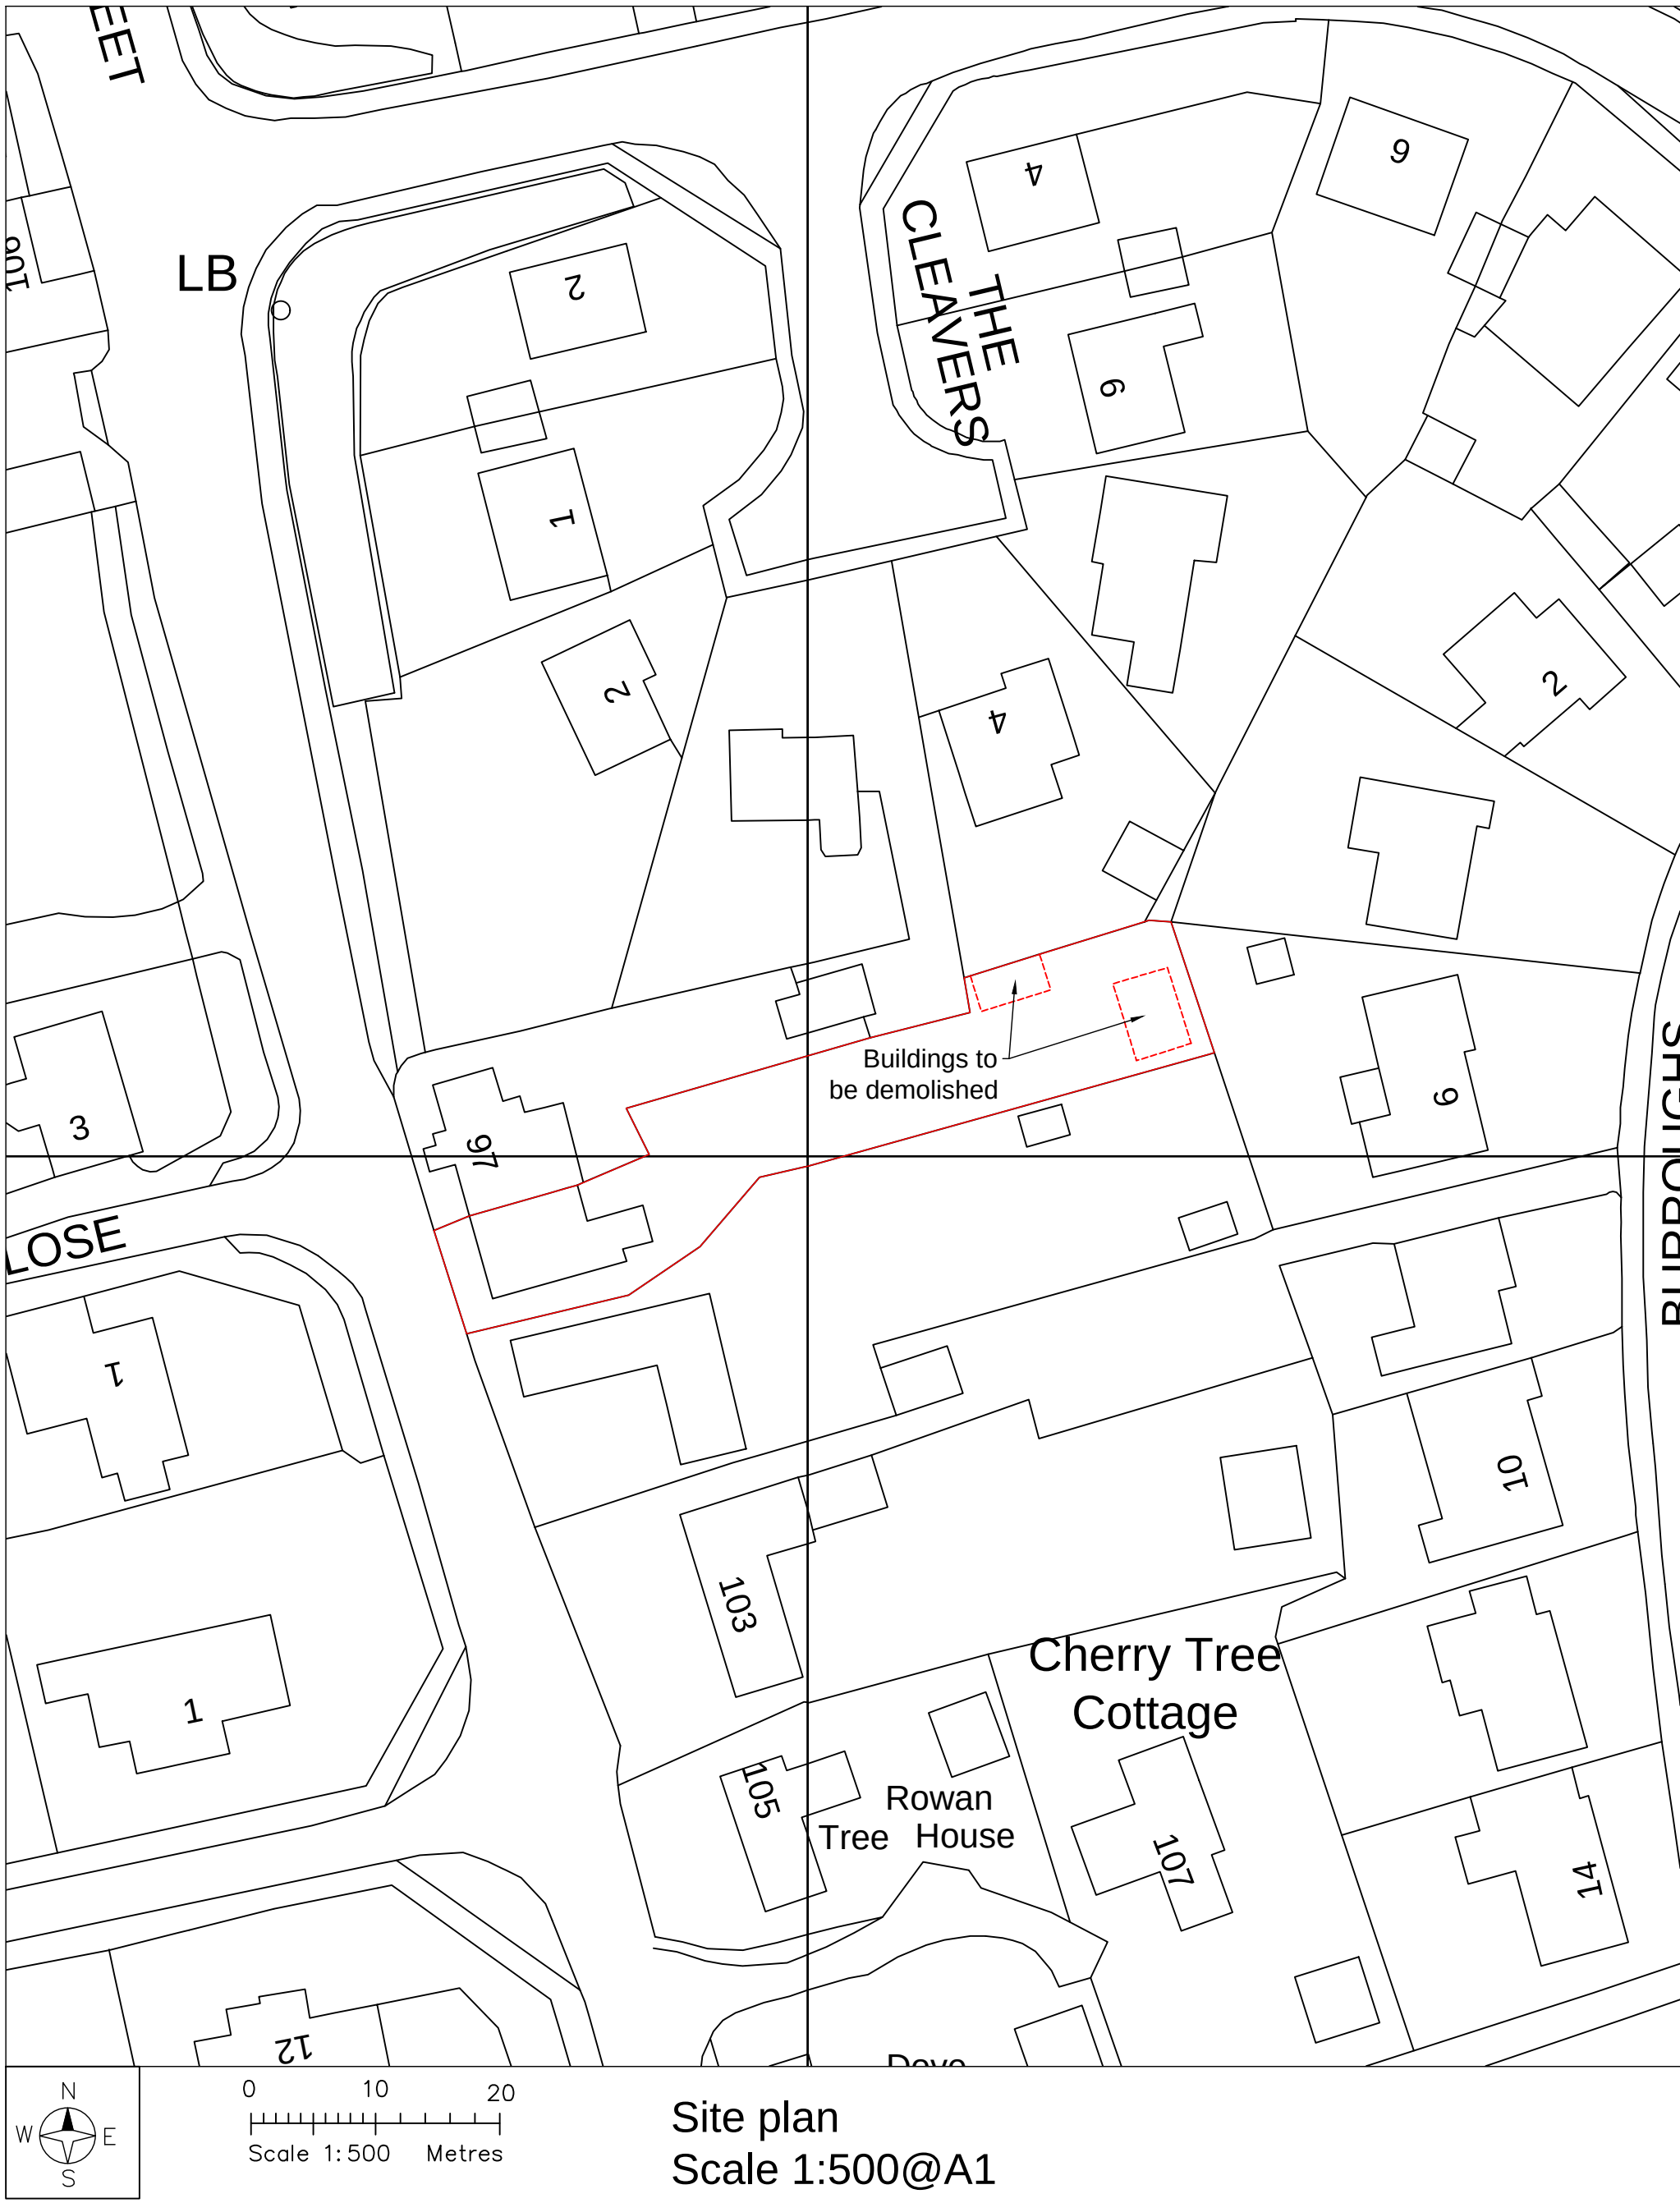

Site plan
Scale 1:500@A1

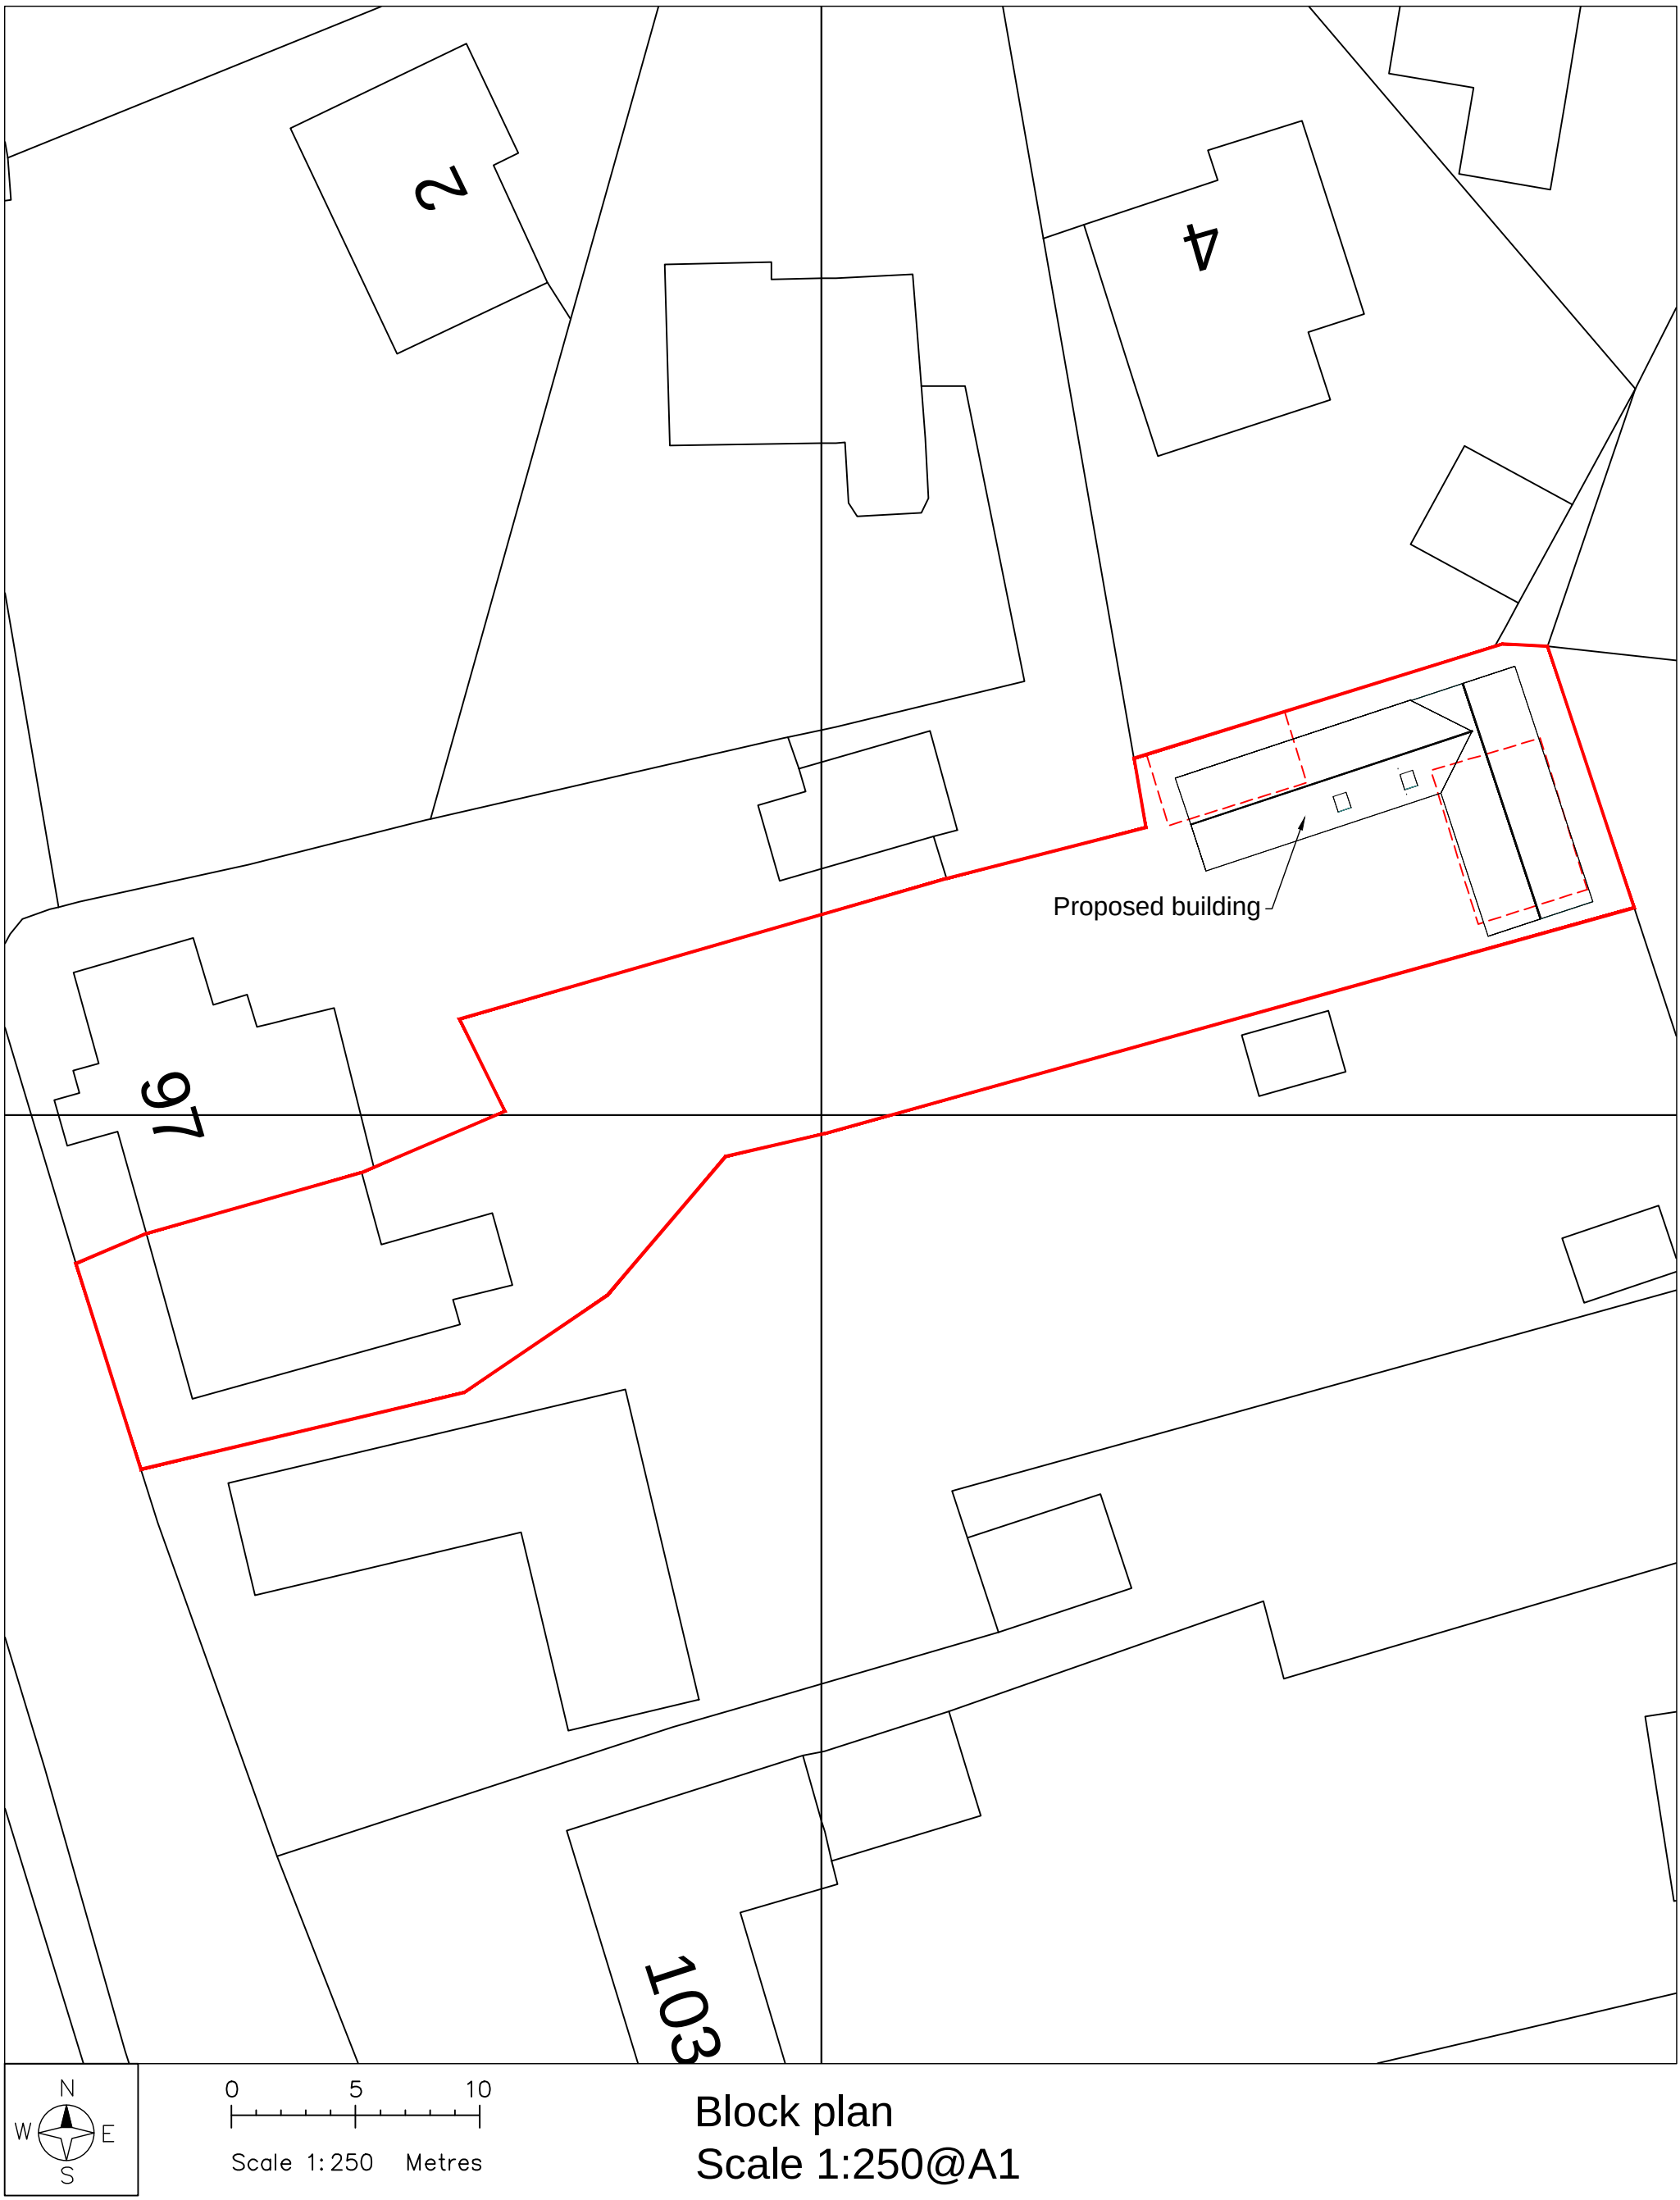

Block plan
Scale 1:250@A1