
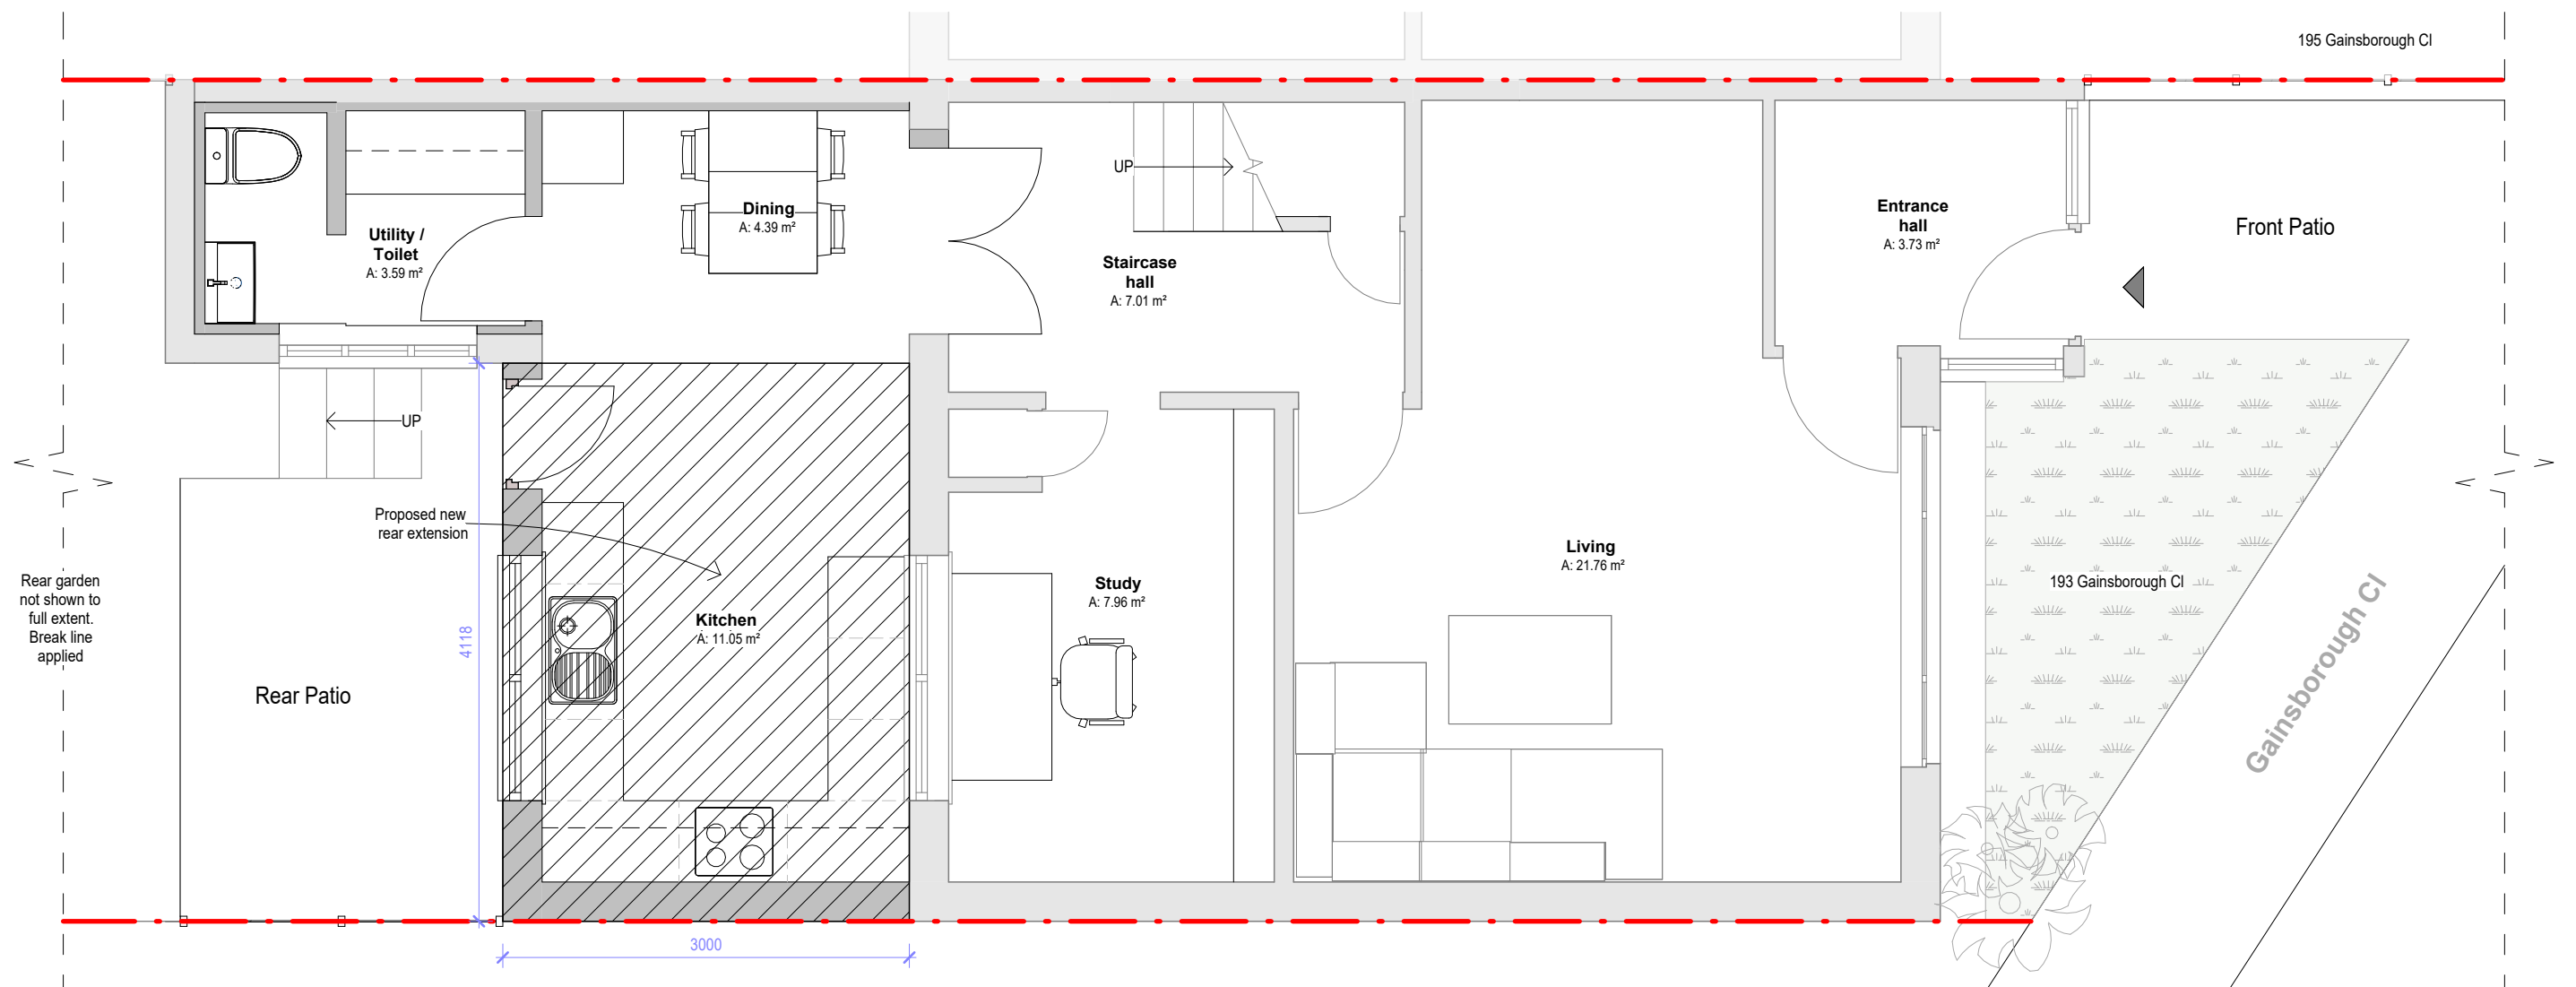


 

Legend:

- | | | | |
|---|--------------------------|--|-------------------------|
|  | Existing wall (plan) |  | Proposed extension area |
|  | Proposed new wall (plan) |  | Boundary Line |

PROJECT
Gainsborough


ADDRESS
193 Gainsborough Cl,
Salisbury,
SP2 9HB

DRAWING TITLE
Proposed Ground Floor Plan

SCALE	DATE	REV	DWG NO.
1:50 @A3	25/11/2025	A	E101

E - khanh.le.interiorarchitecture@gmail.com T - 0787.772.2555

NOTE:
1. All dimensions to be verified on site.
2. All dimensions are in millimeters.
3. The Copyright of this drawing belongs to Khanh Le.

 

0 0.5 1m