




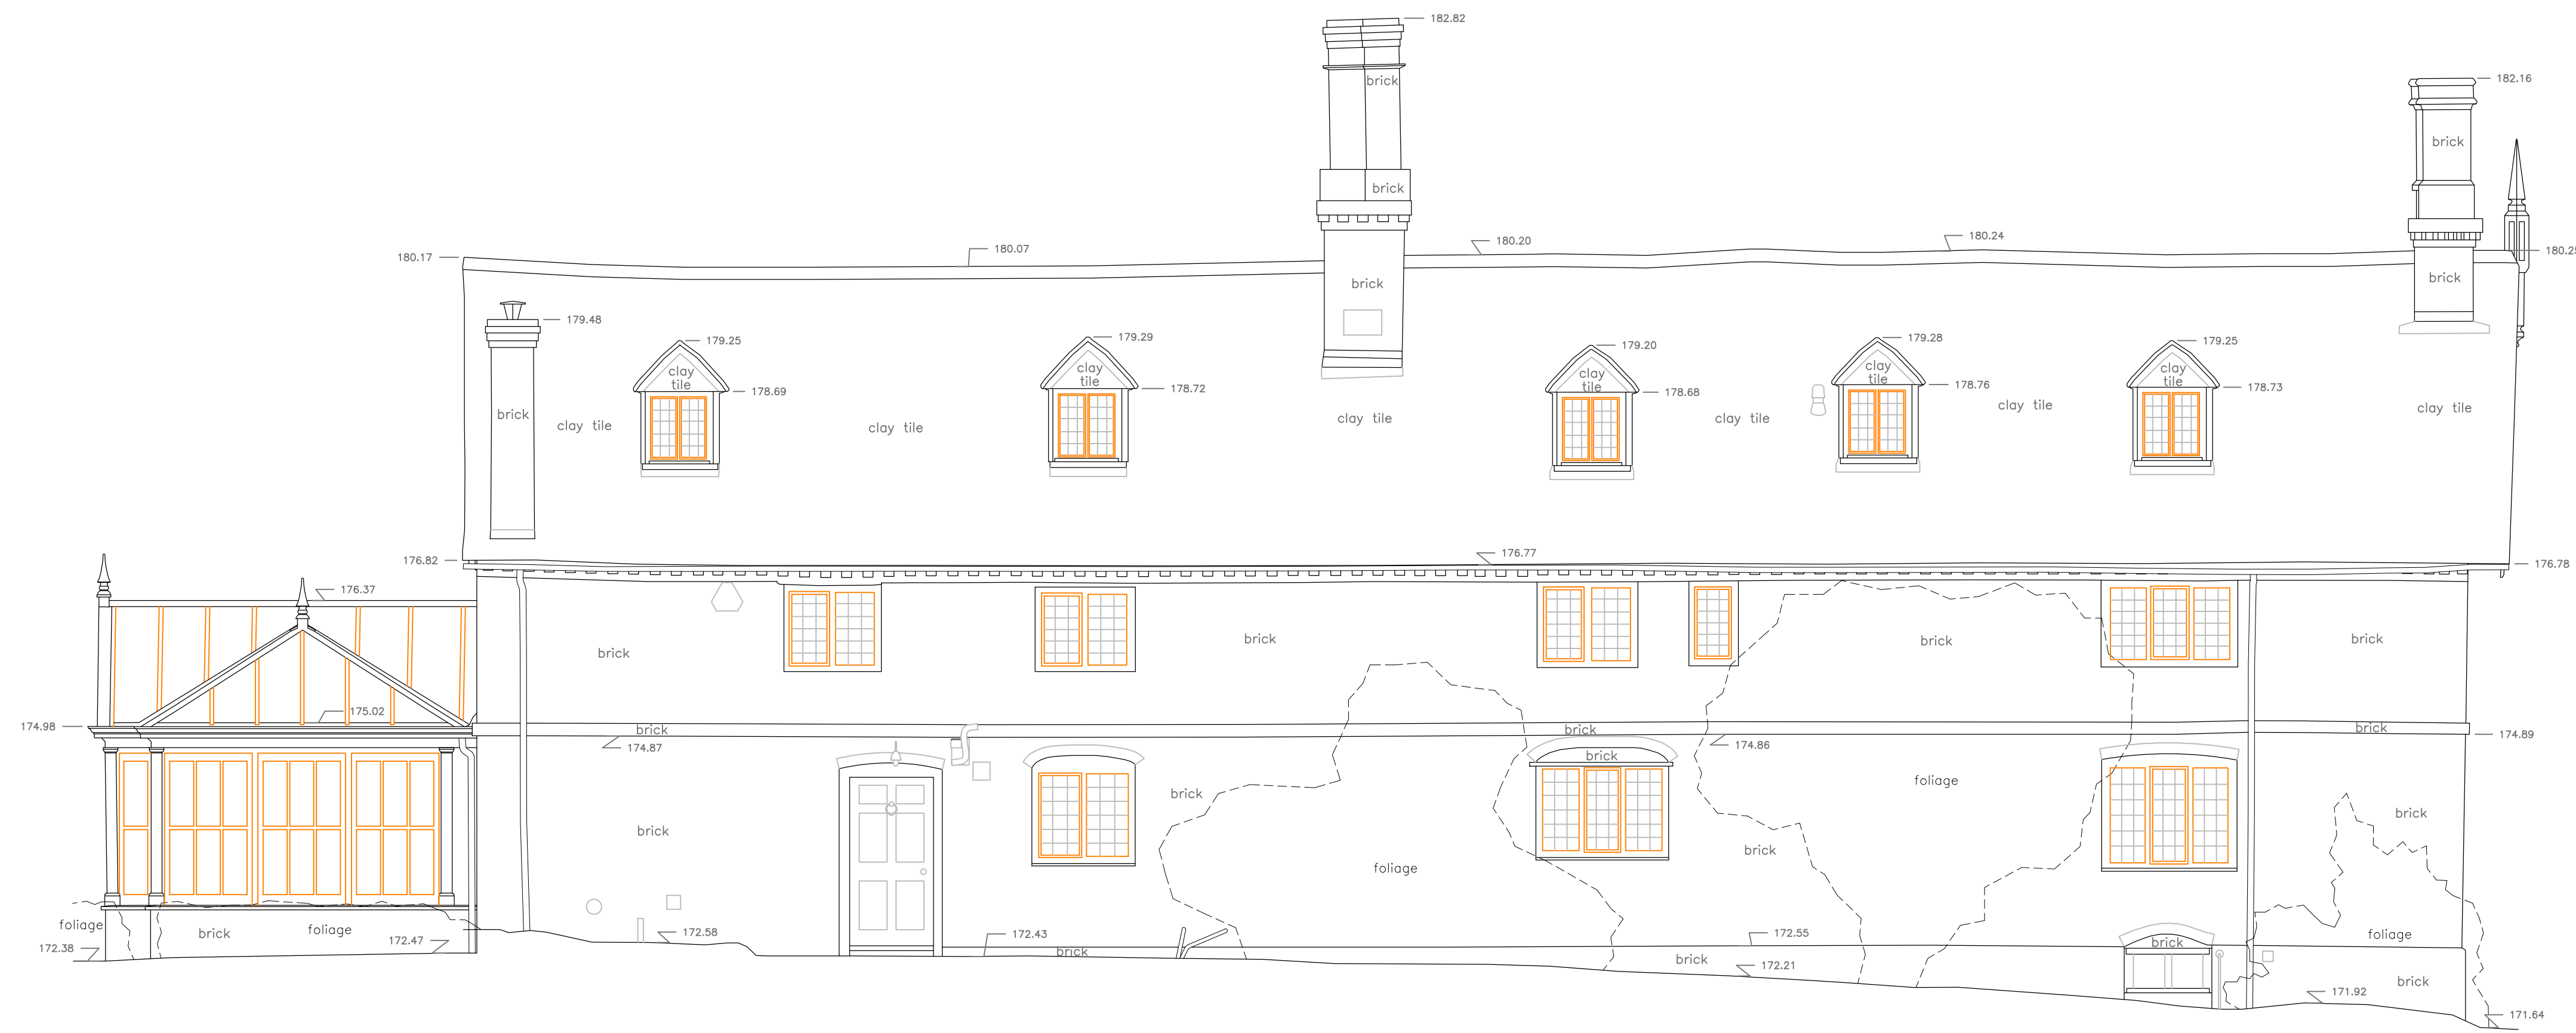


EAST ELEVATION

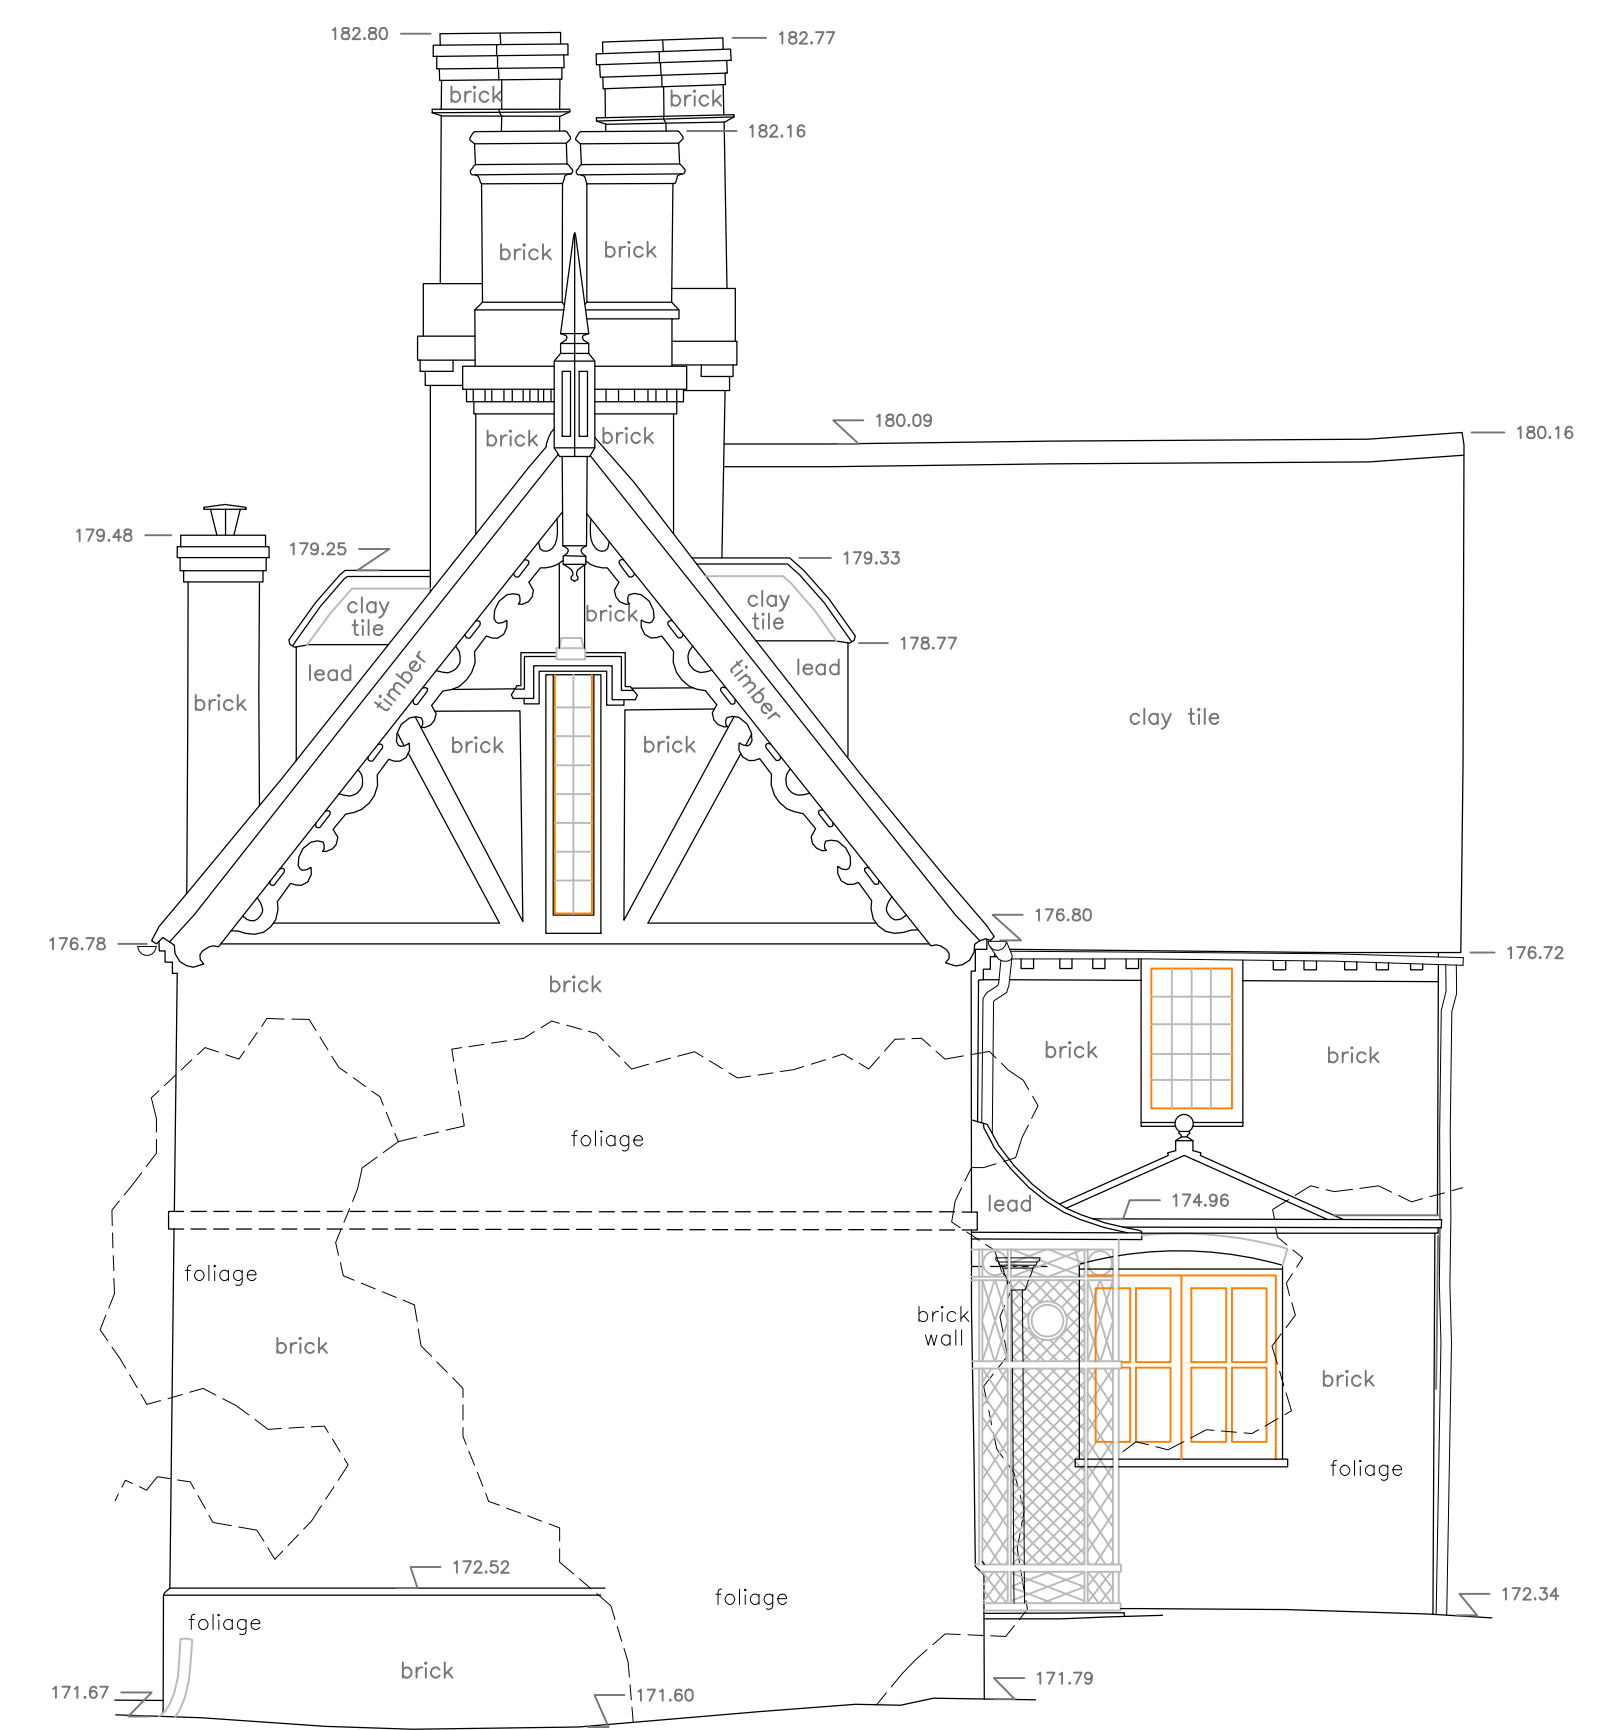


NORTH ELEVATION

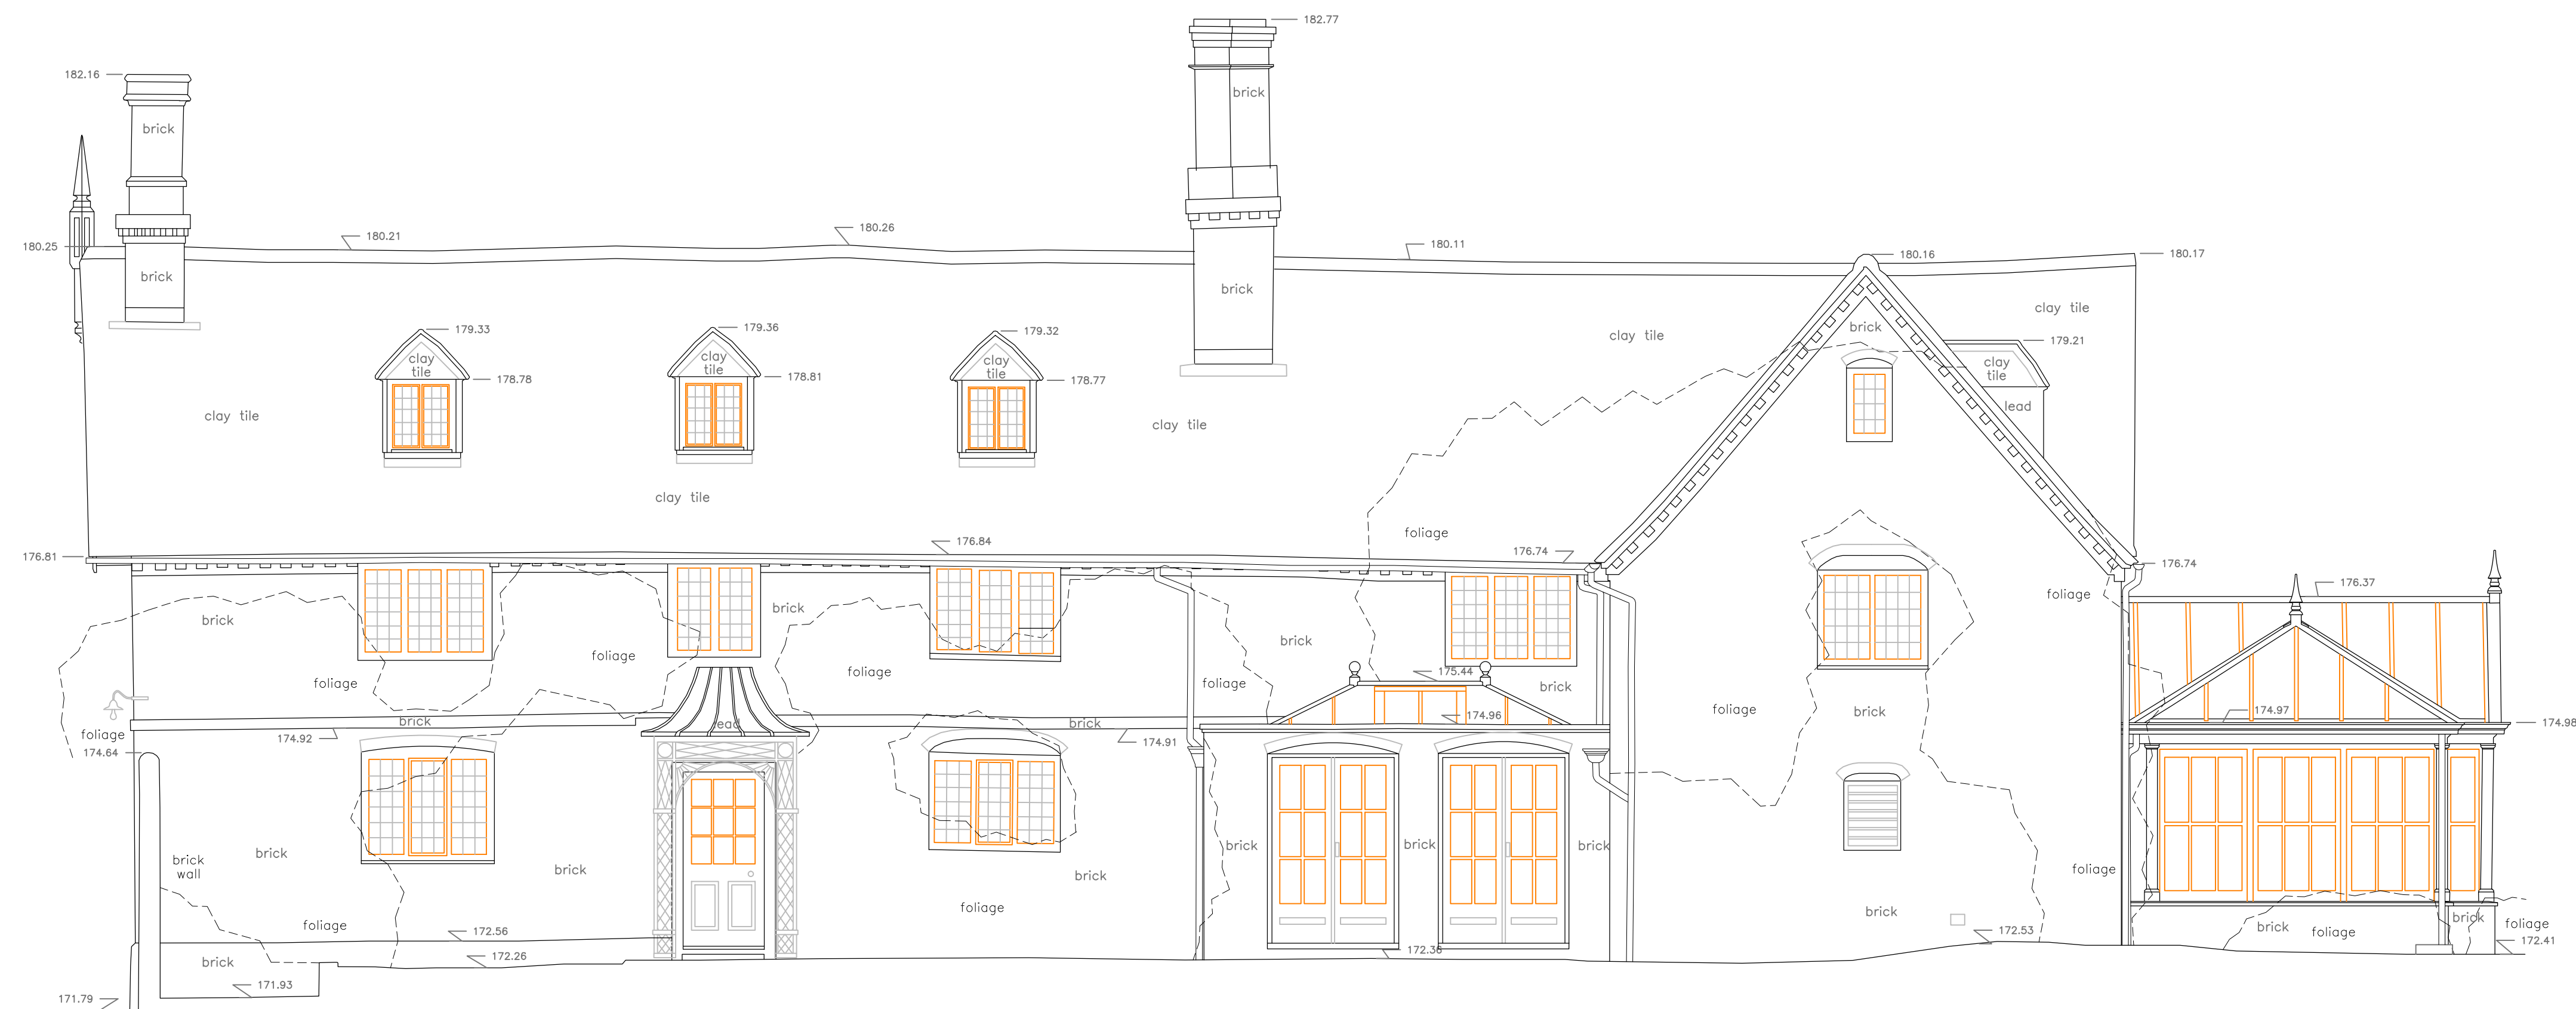


WEST ELEVATION

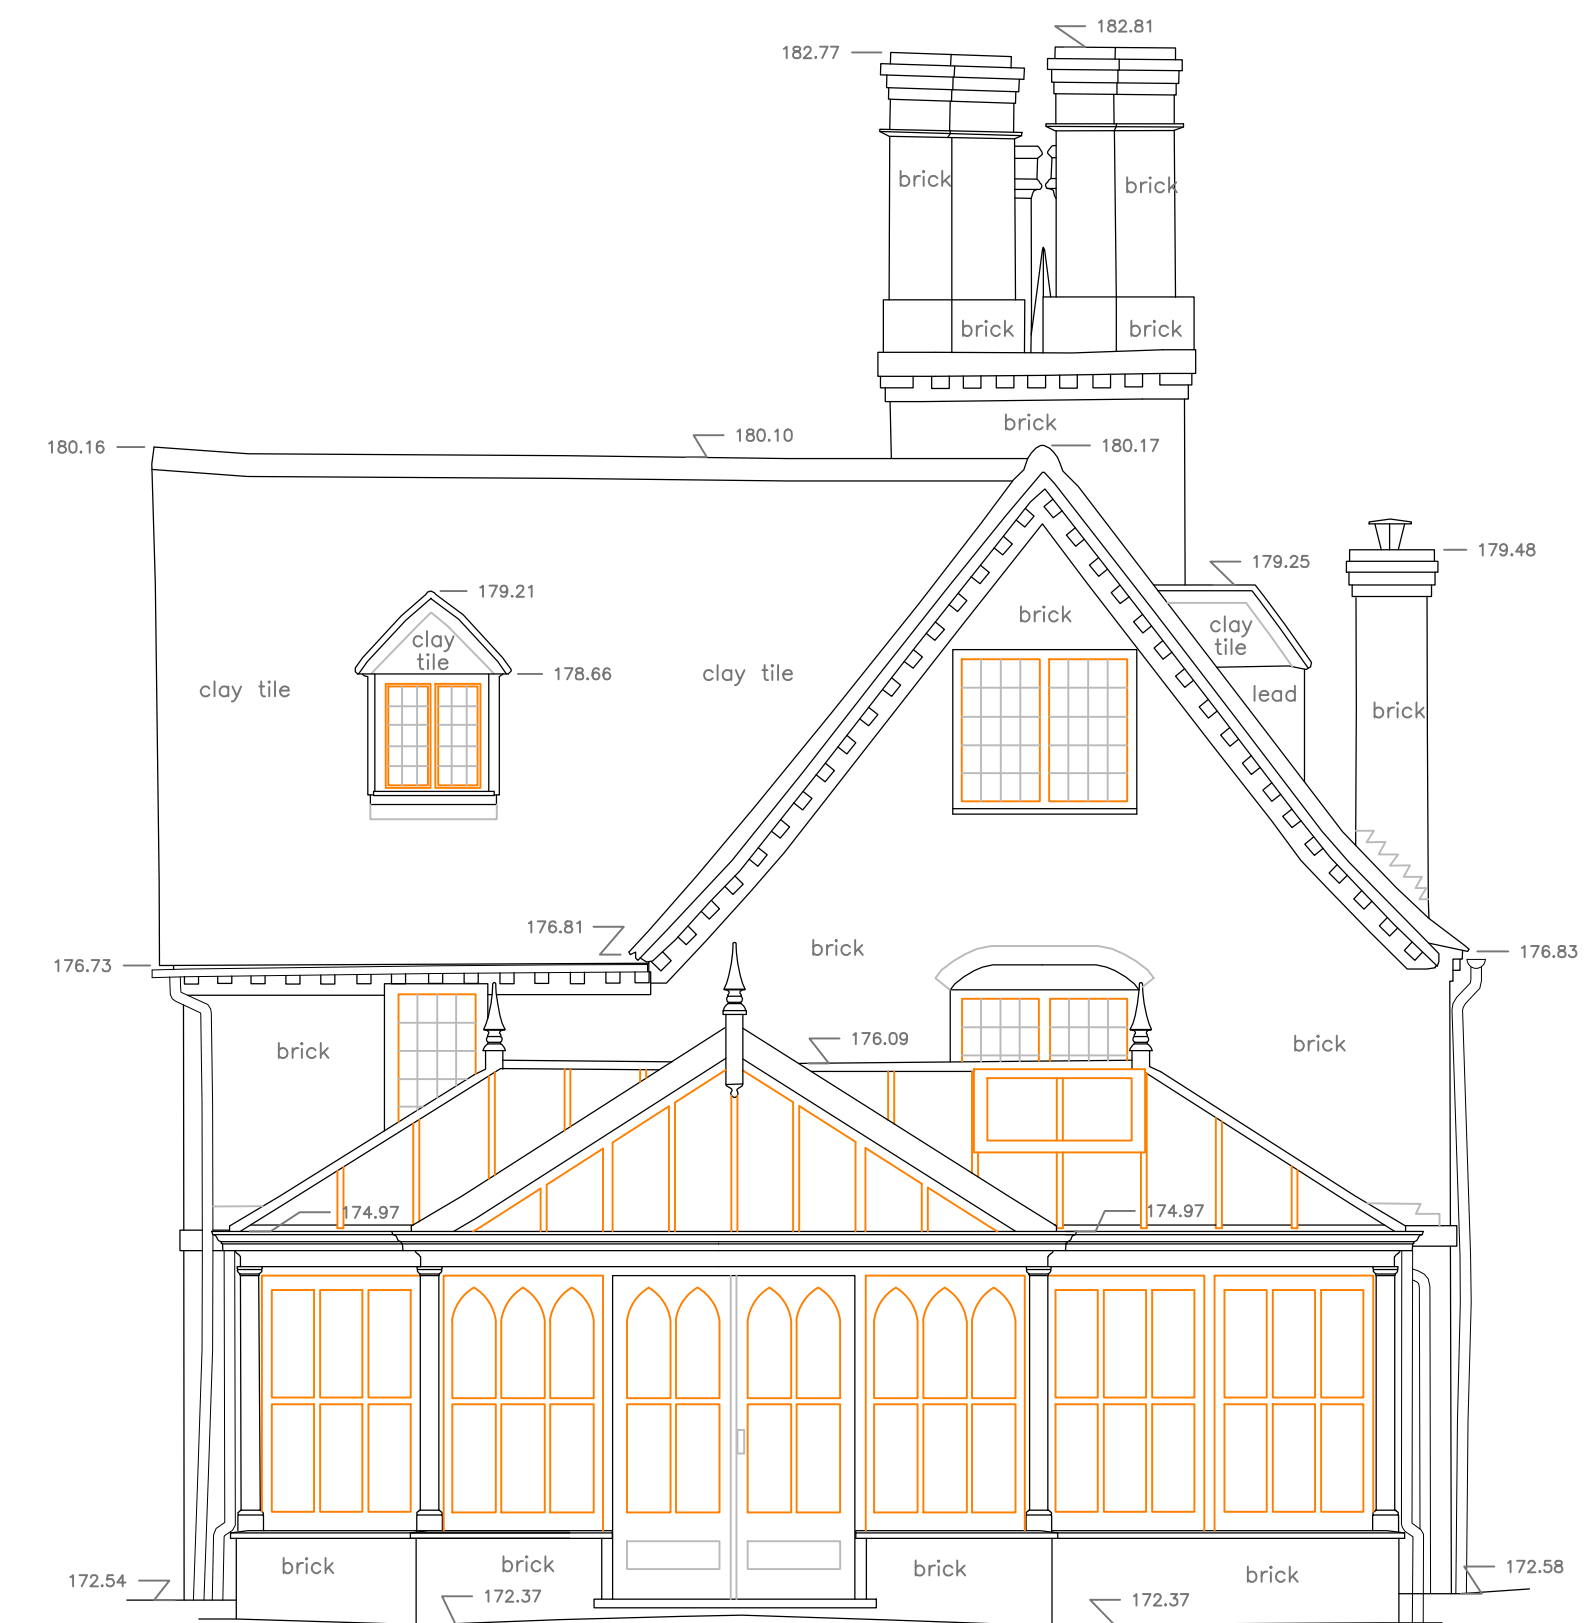

SOUTH ELEVATION

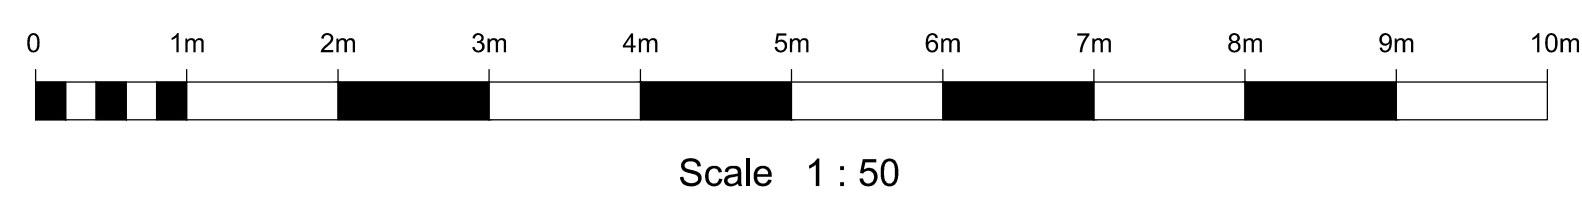

Elevation Locations

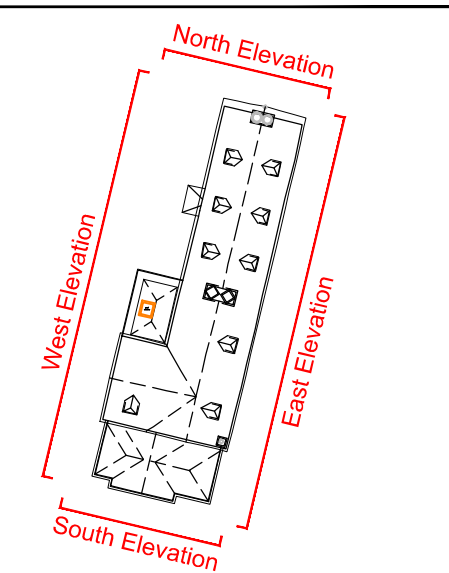

Land & Measured Building Surveyors

27-29 New Street
Charfield
Wotton under Edge
South Glos.
GL12 8ES

Project Name:
Keepers Cottage
Durley, Wiltshire, SN8 3AZ

Drawing Title:
Existing Elevations - House

Client:

Agent:
Fowler Architecture & Planning

Date: 27th January 2025 Scale: 1:50 @ A3

Grid Orientation Sheet ID Rev
North: 0/90 0/0 0/0

Site Level Datum Surveyed By Drawn By
OS GRS BS VM

