




Do not scale off these drawings for construction purposes. If any discrepancies are found, please contact LSP architectural services.
This drawing and design is copyright and must not be reproduced in part or in whole unless agreed by LSP Partnership Ltd in writing.

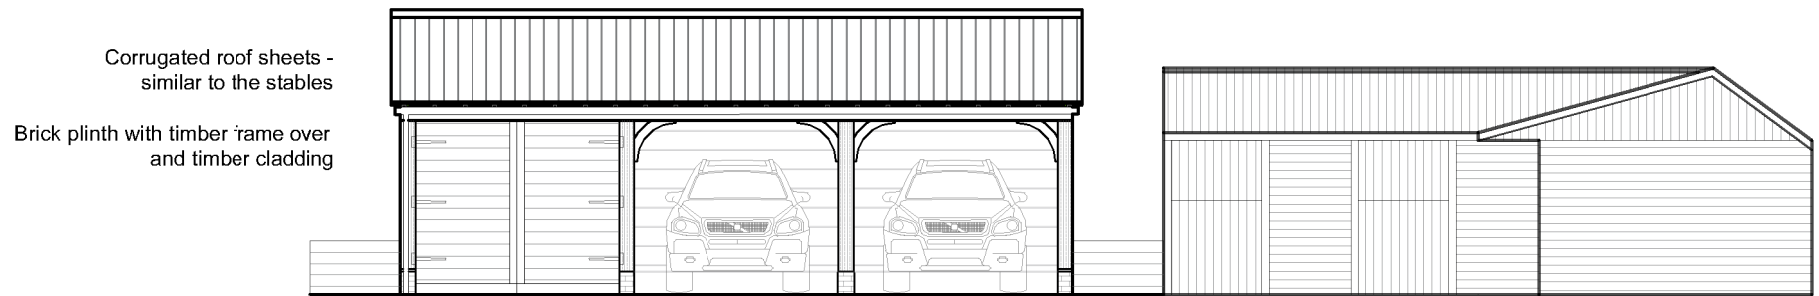

PROPOSED NORTH ELEVATION
SCALE 1:100

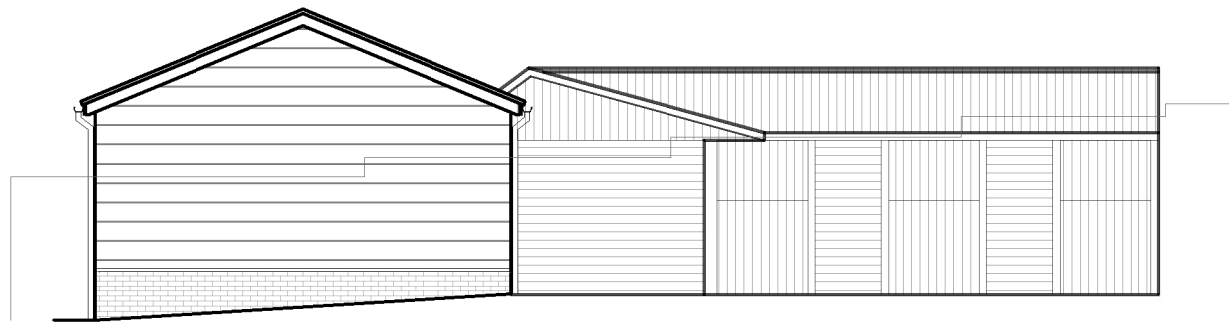


PROPOSED EAST ELEVATION
SCALE 1:100

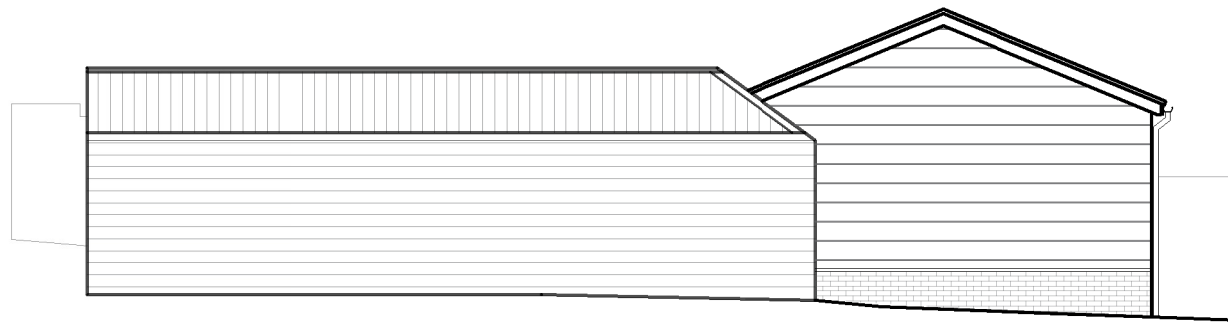


PROPOSED WEST ELEVATION
SCALE 1:100




PROPOSED SOUTH ELEVATION
SCALE 1:100

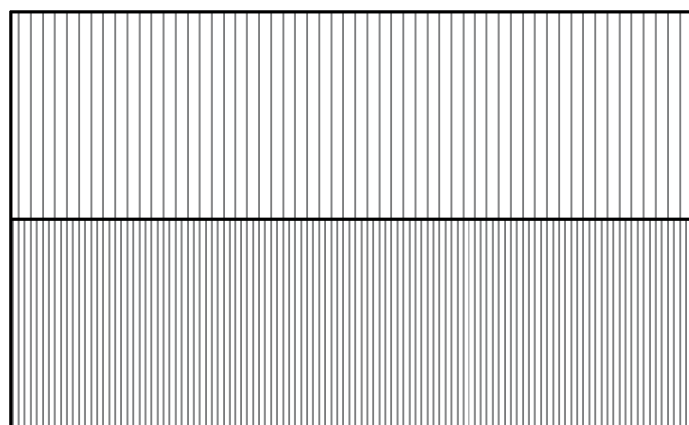


PROPOSED ROOF PLAN
SCALE 1:100

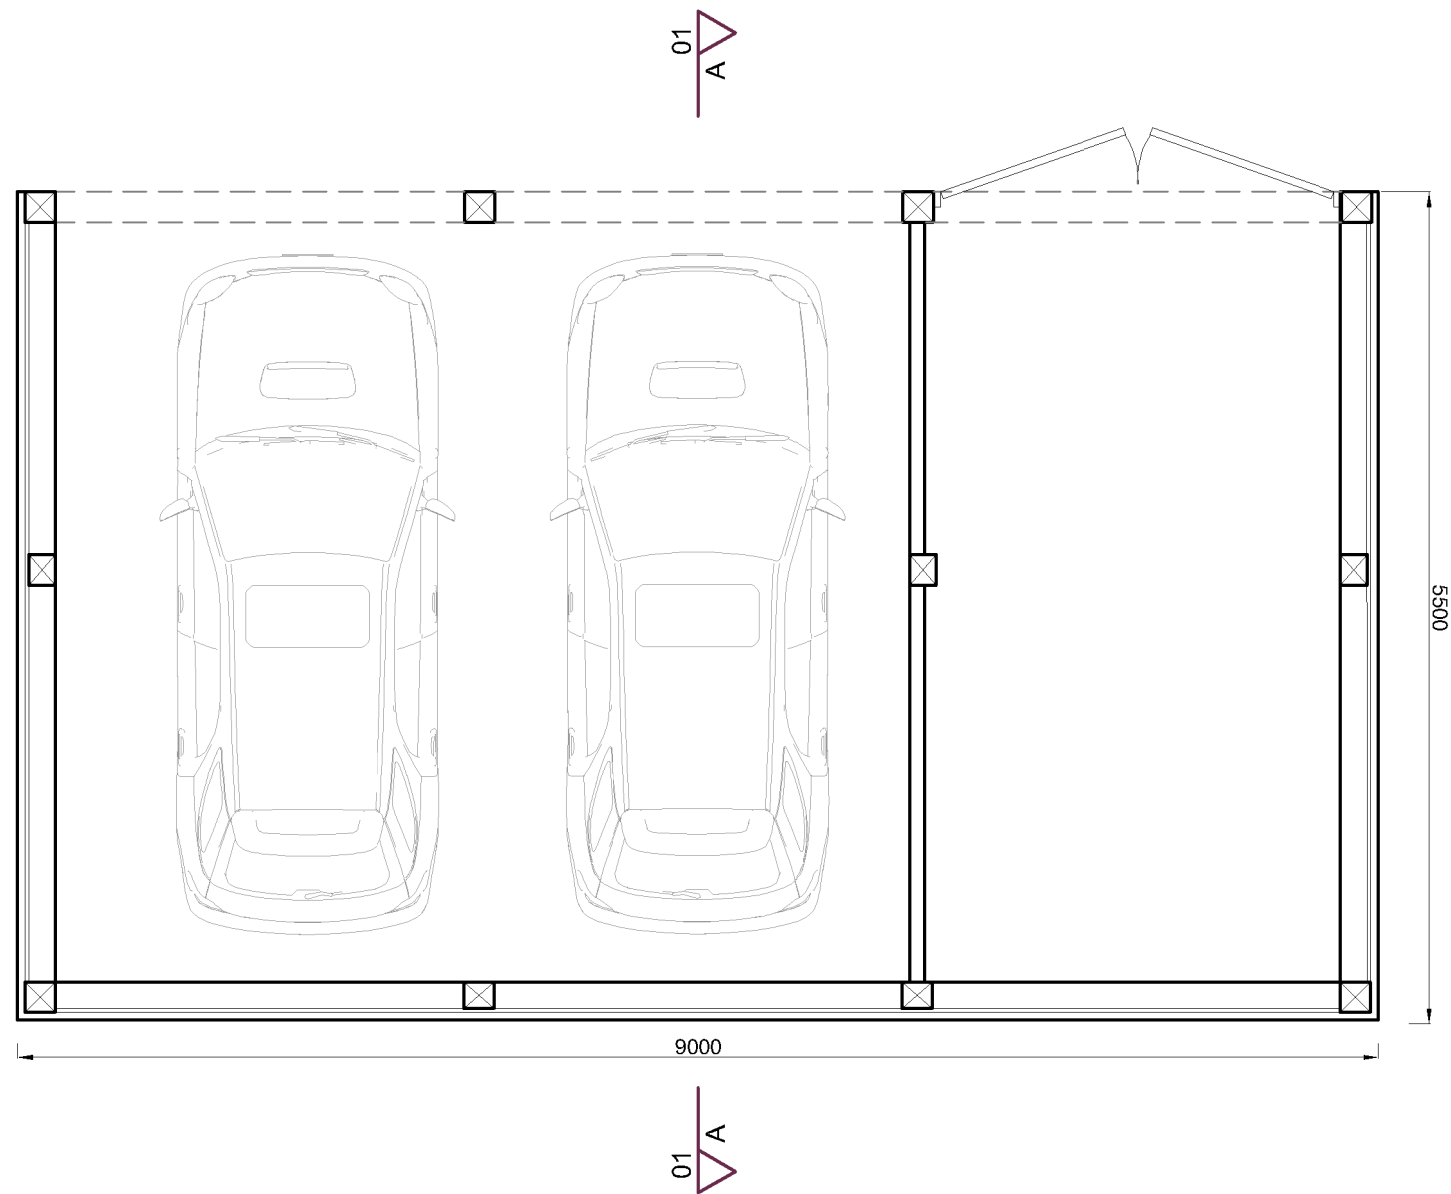


PROPOSED PLAN
SCALE 1:50

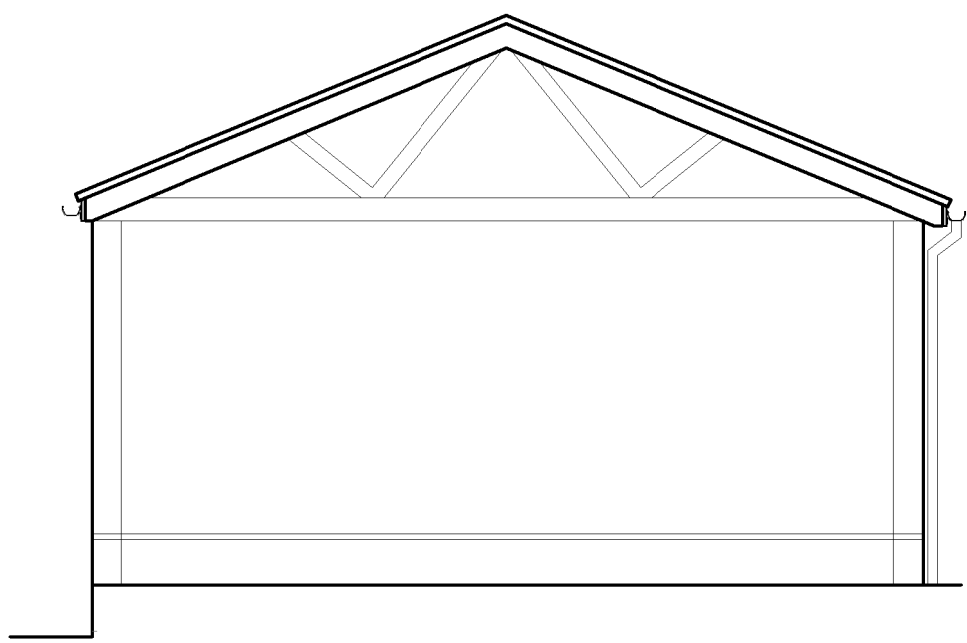

PROPOSED SECTION A-A
SCALE 1:50

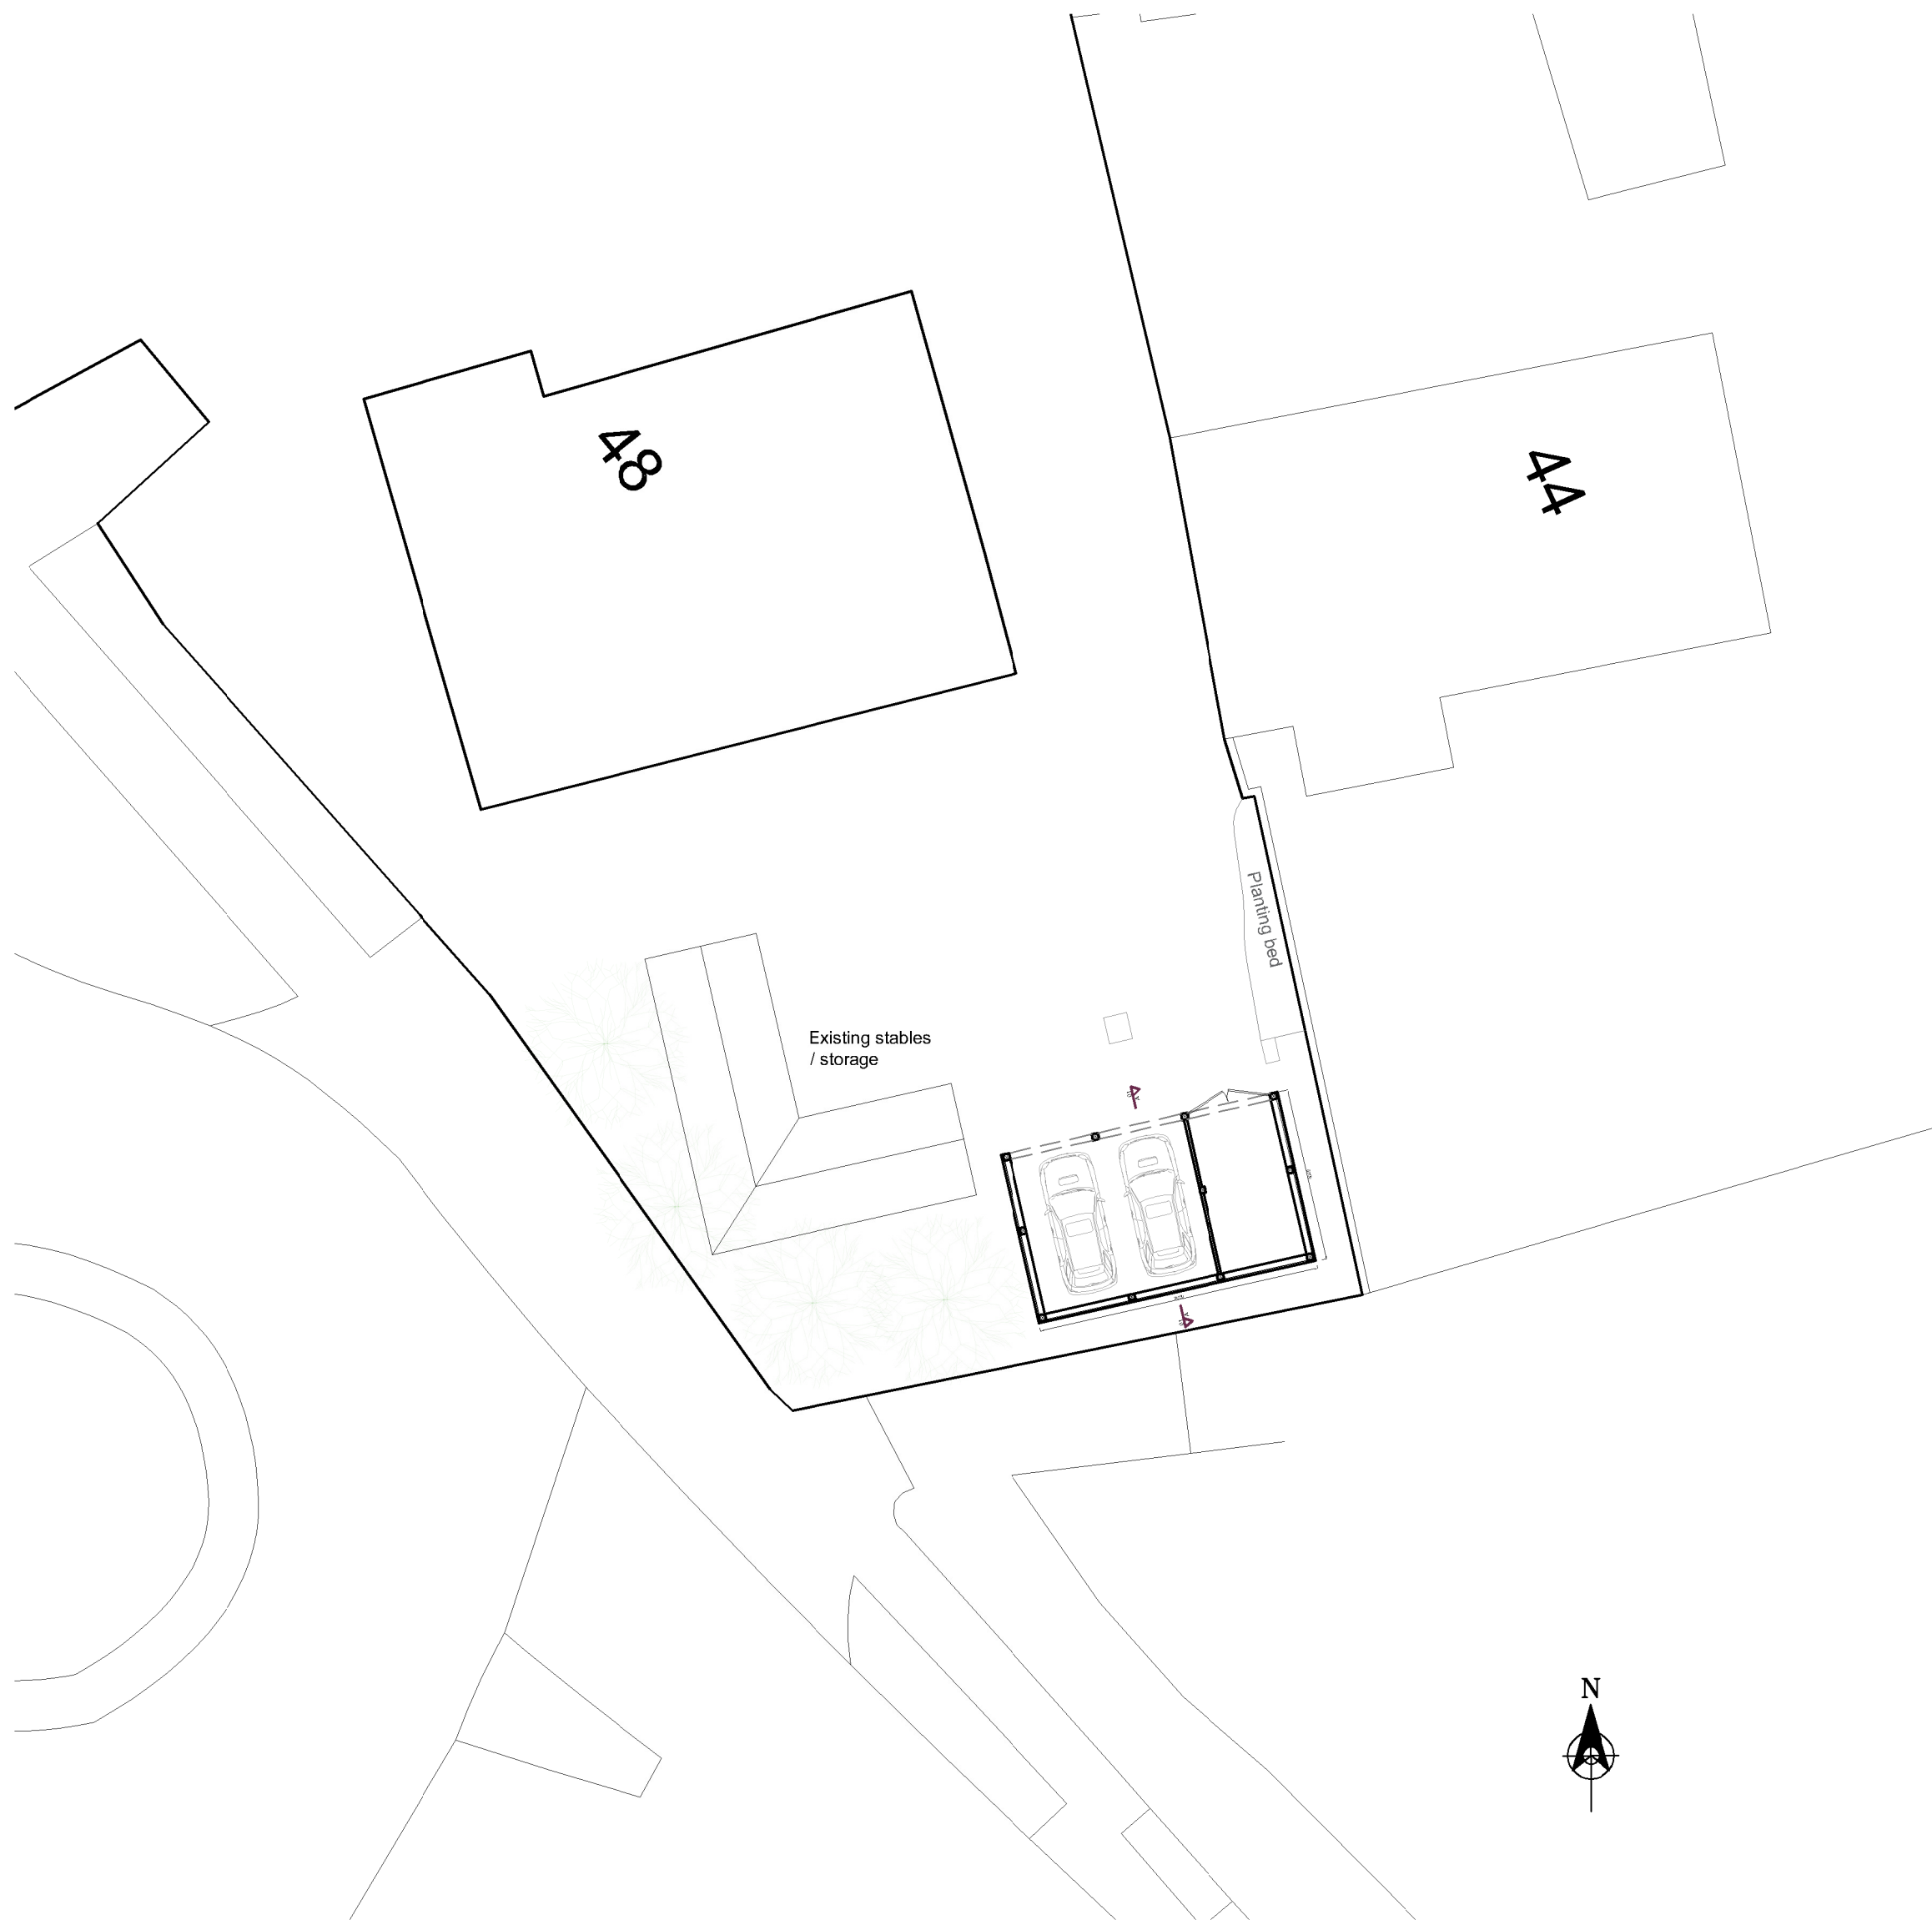

PROPOSED SITE PLAN
SCALE 1:200

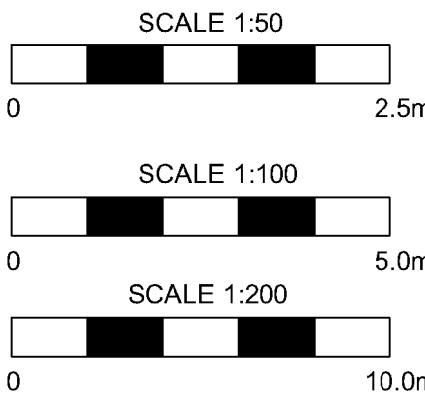

Rev	Date	Details

LSP | Architectural
Services
www.lsparchitecturalservices.com

5 Moorshill Cottages
Stoke St Michael
Somerset
BA3 5JZ
lsparchitecturalservices@gmail.com

Mobile: 07910 454898 - 07890511507
LSP Partnership Ltd - 15898276



CLIENT: **Jon & Jo Ellis**

SITE ADDRESS:
**48 Bath Road
Warminster
BA12 8PF**

PROJECT: **3 Bay carport**

TITLE:
**Proposed Plans
Elevations, Floor plan
Roof and Site plan
Section A-A**

SCALE: **1:100 or as shown @ A1**

DRAWN: **LH / SH** DATE: **19th November 2025**

DRAWING NO: **128 - 02**

REV: