


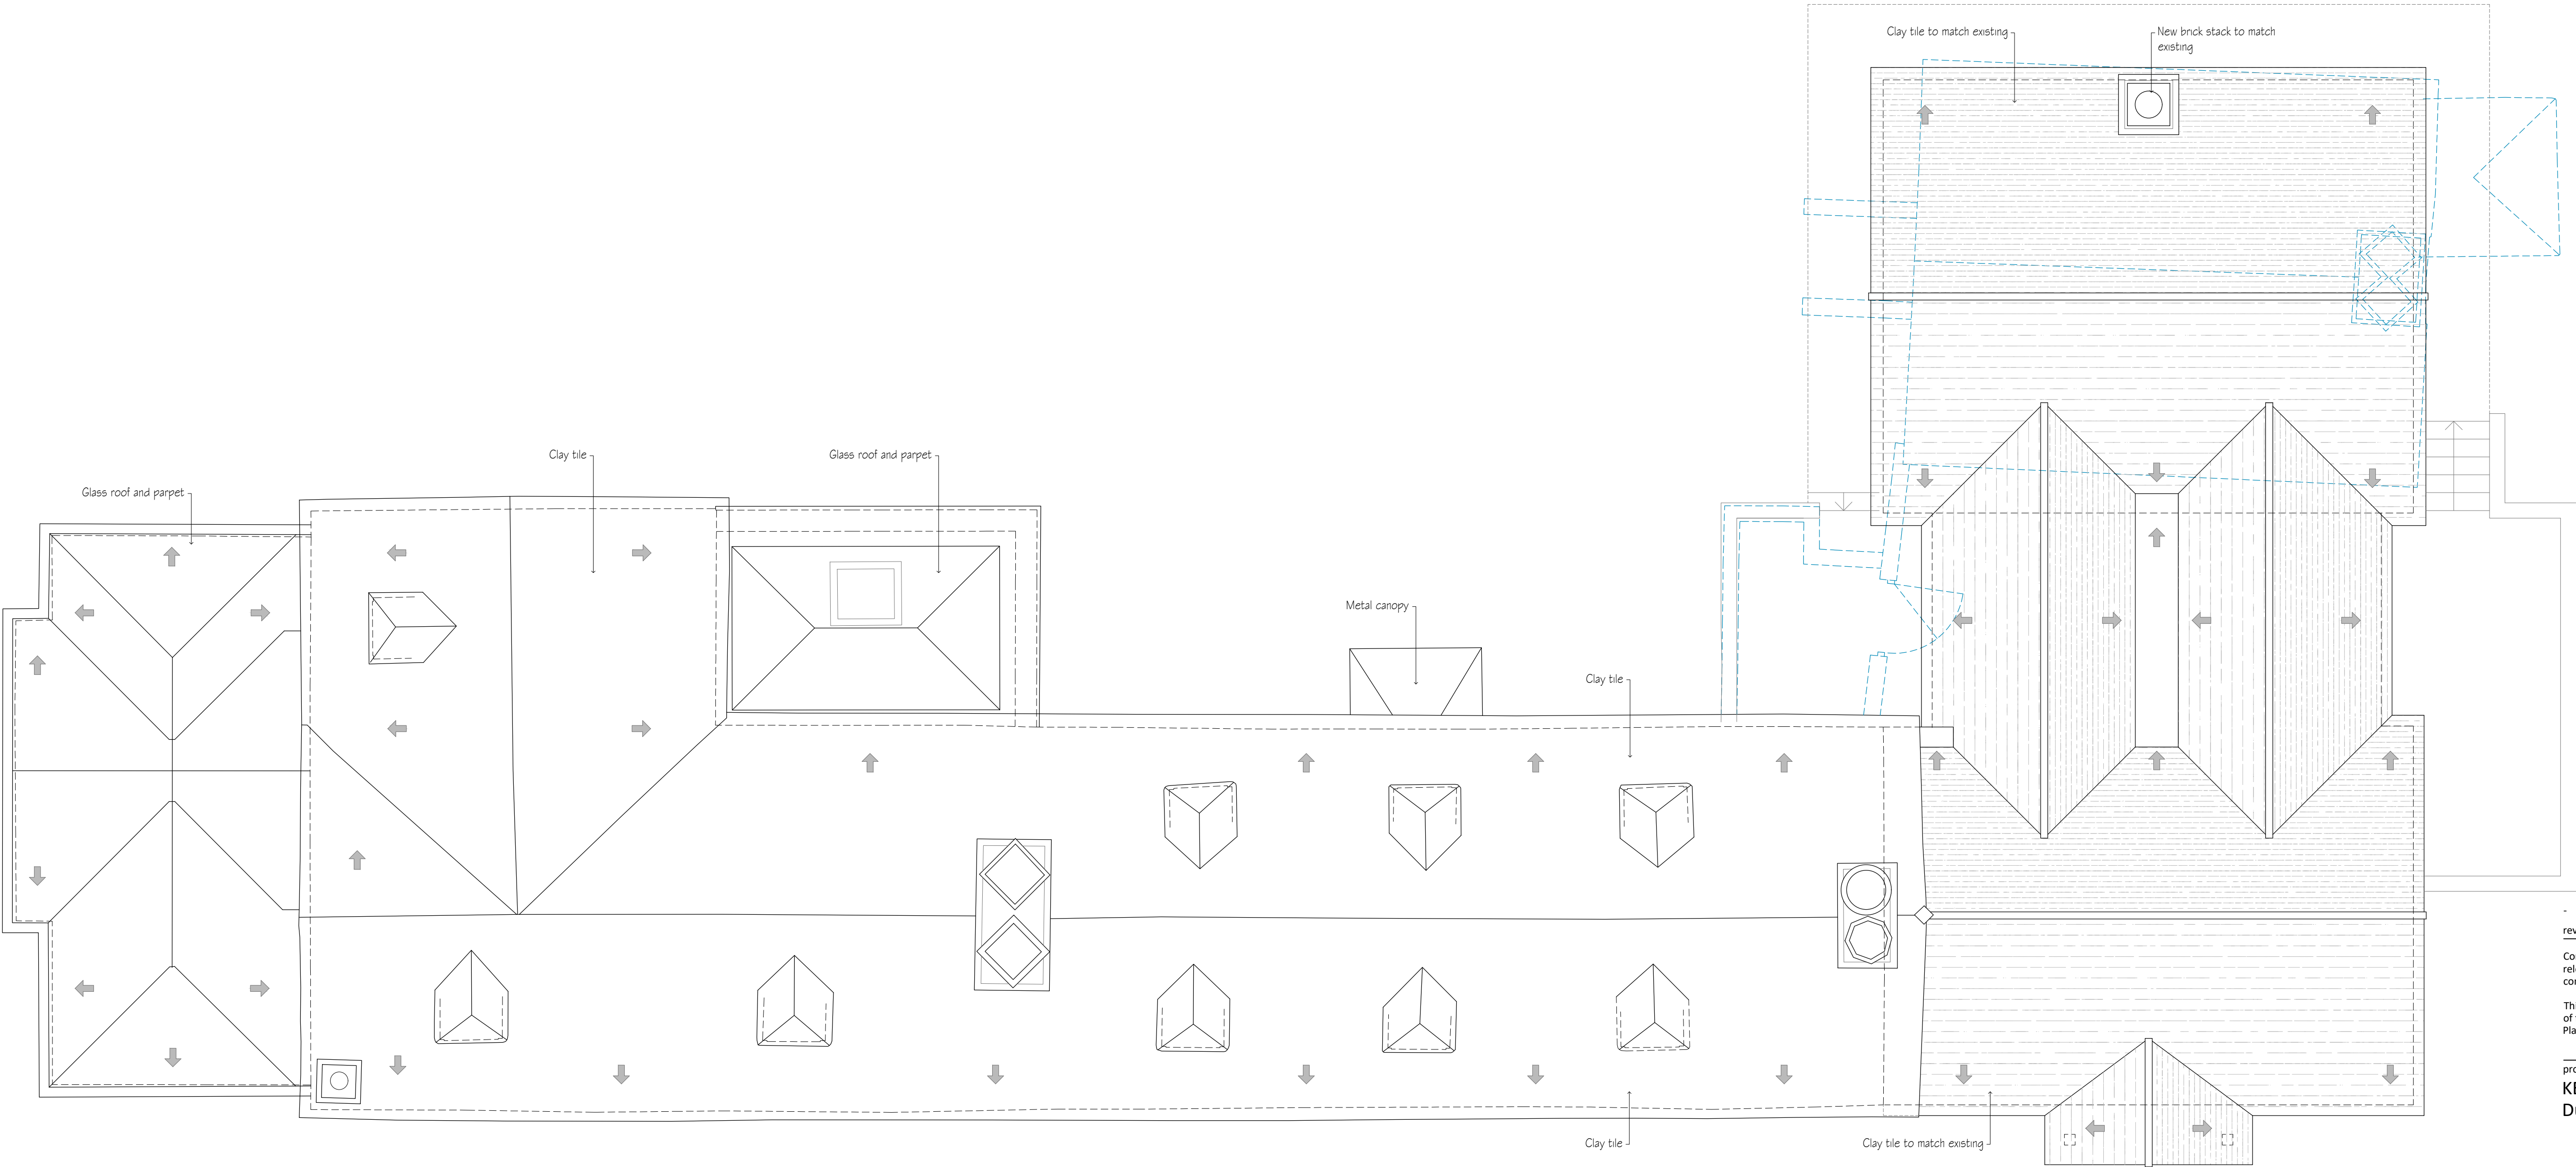

GROUND FLOOR PLAN

revisions	initial	date
-----------	---------	------

Contractors, Sub Contractors and Suppliers are to check all relevant dimensions and levels of site and buildings before commencing any shop drawings or building work.

This drawing is copyright and may not be reproduced in any part of form without the written consent of Fowler Architecture and Planning

project
KEEPERS COTTAGE
Durley SN8 3AZ

drawing

Proposed Roof Plan

scale
1:50 @A1

drawn by
-

date
Sep 25

240314-04


drawing no

rev

KEY

- Existing Wall
- New Wall
- New or adjusted opening in existing wall
- Wall to be demolished
- Rooflight or ceiling feature
- Head height line (1.5m/2m)

0m 1m 2m

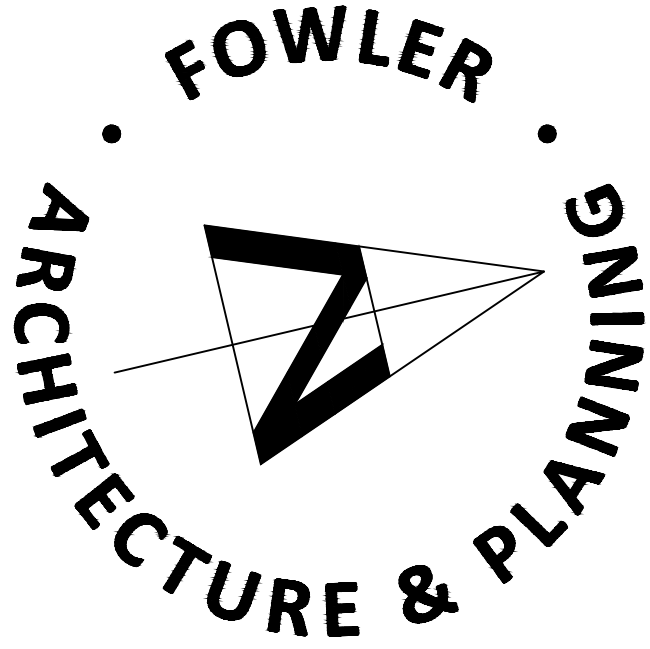

39 High Street
Pewsey
Wiltshire
SN9 5AF
tel (01672) 569444
fax (01672) 569488
enquiries@faap.co.uk