


Do not scale off these drawings for construction purposes. If any discrepancies are found, please contact LSP architectural services.
This drawing and design is copyright and must not be reproduced in part or in whole unless agreed by LSP Partnership Ltd in writing.

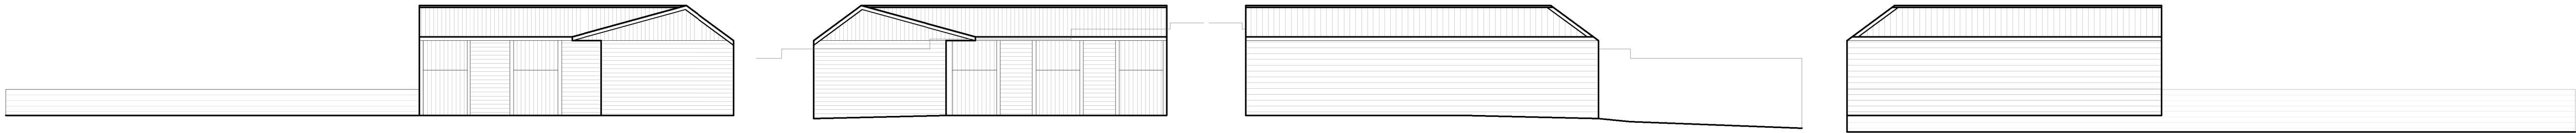

EXISTING NORTH ELEVATION
SCALE 1:100


EXISTING EAST ELEVATION
SCALE 1:100

EXISTING WEST ELEVATION
SCALE 1:100


EXISTING SOUTH ELEVATION
SCALE 1:100



EXISTING SITE PLAN
SCALE 1:200

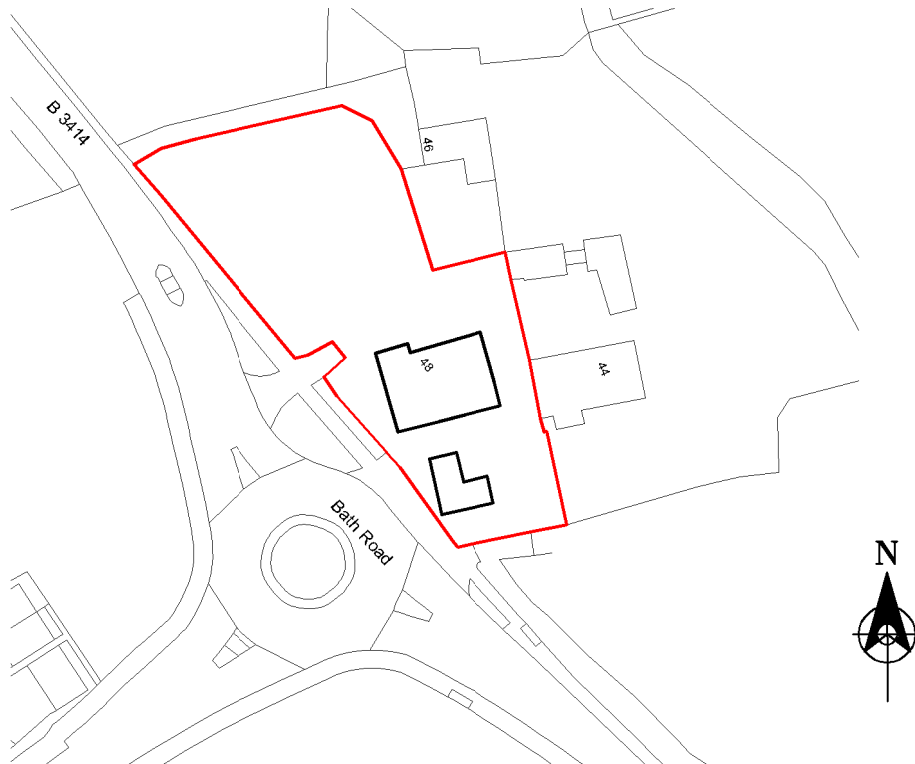

LOCATION PLAN
SCALE 1:1250

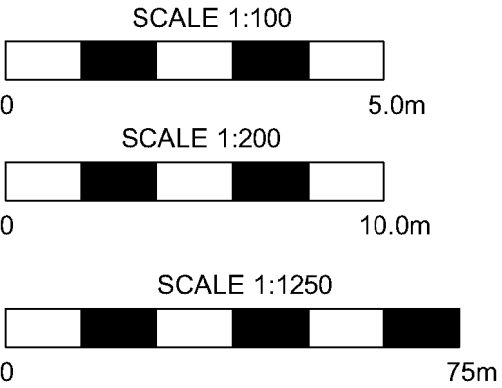

Rev	Date	Details
LSP Architectural Services www.lsparchitecturalservices.com 5 Moorshill Cottages Stoke St Michael Somerset BA3 5JZ lsparchitecturalservices@gmail.com Mobile: 07910 454898 - 07890511507 LSP Partnership Ltd - 15898276 LABC Registered Partner Authority Scheme		
CLIENT: Jon & Jo Ellis		
SITE ADDRESS: 48 Bath Road Warminster BA12 8PF		
PROJECT: 3 Bay carport		
TITLE: Existing elevations - stables Site plan Location plan		
SCALE: 1:100 or as shown @ A1		
DRAWN: LH / SH	DATE: 19 th November 2025	REV:
DRAWING NO: 128 - 01		