
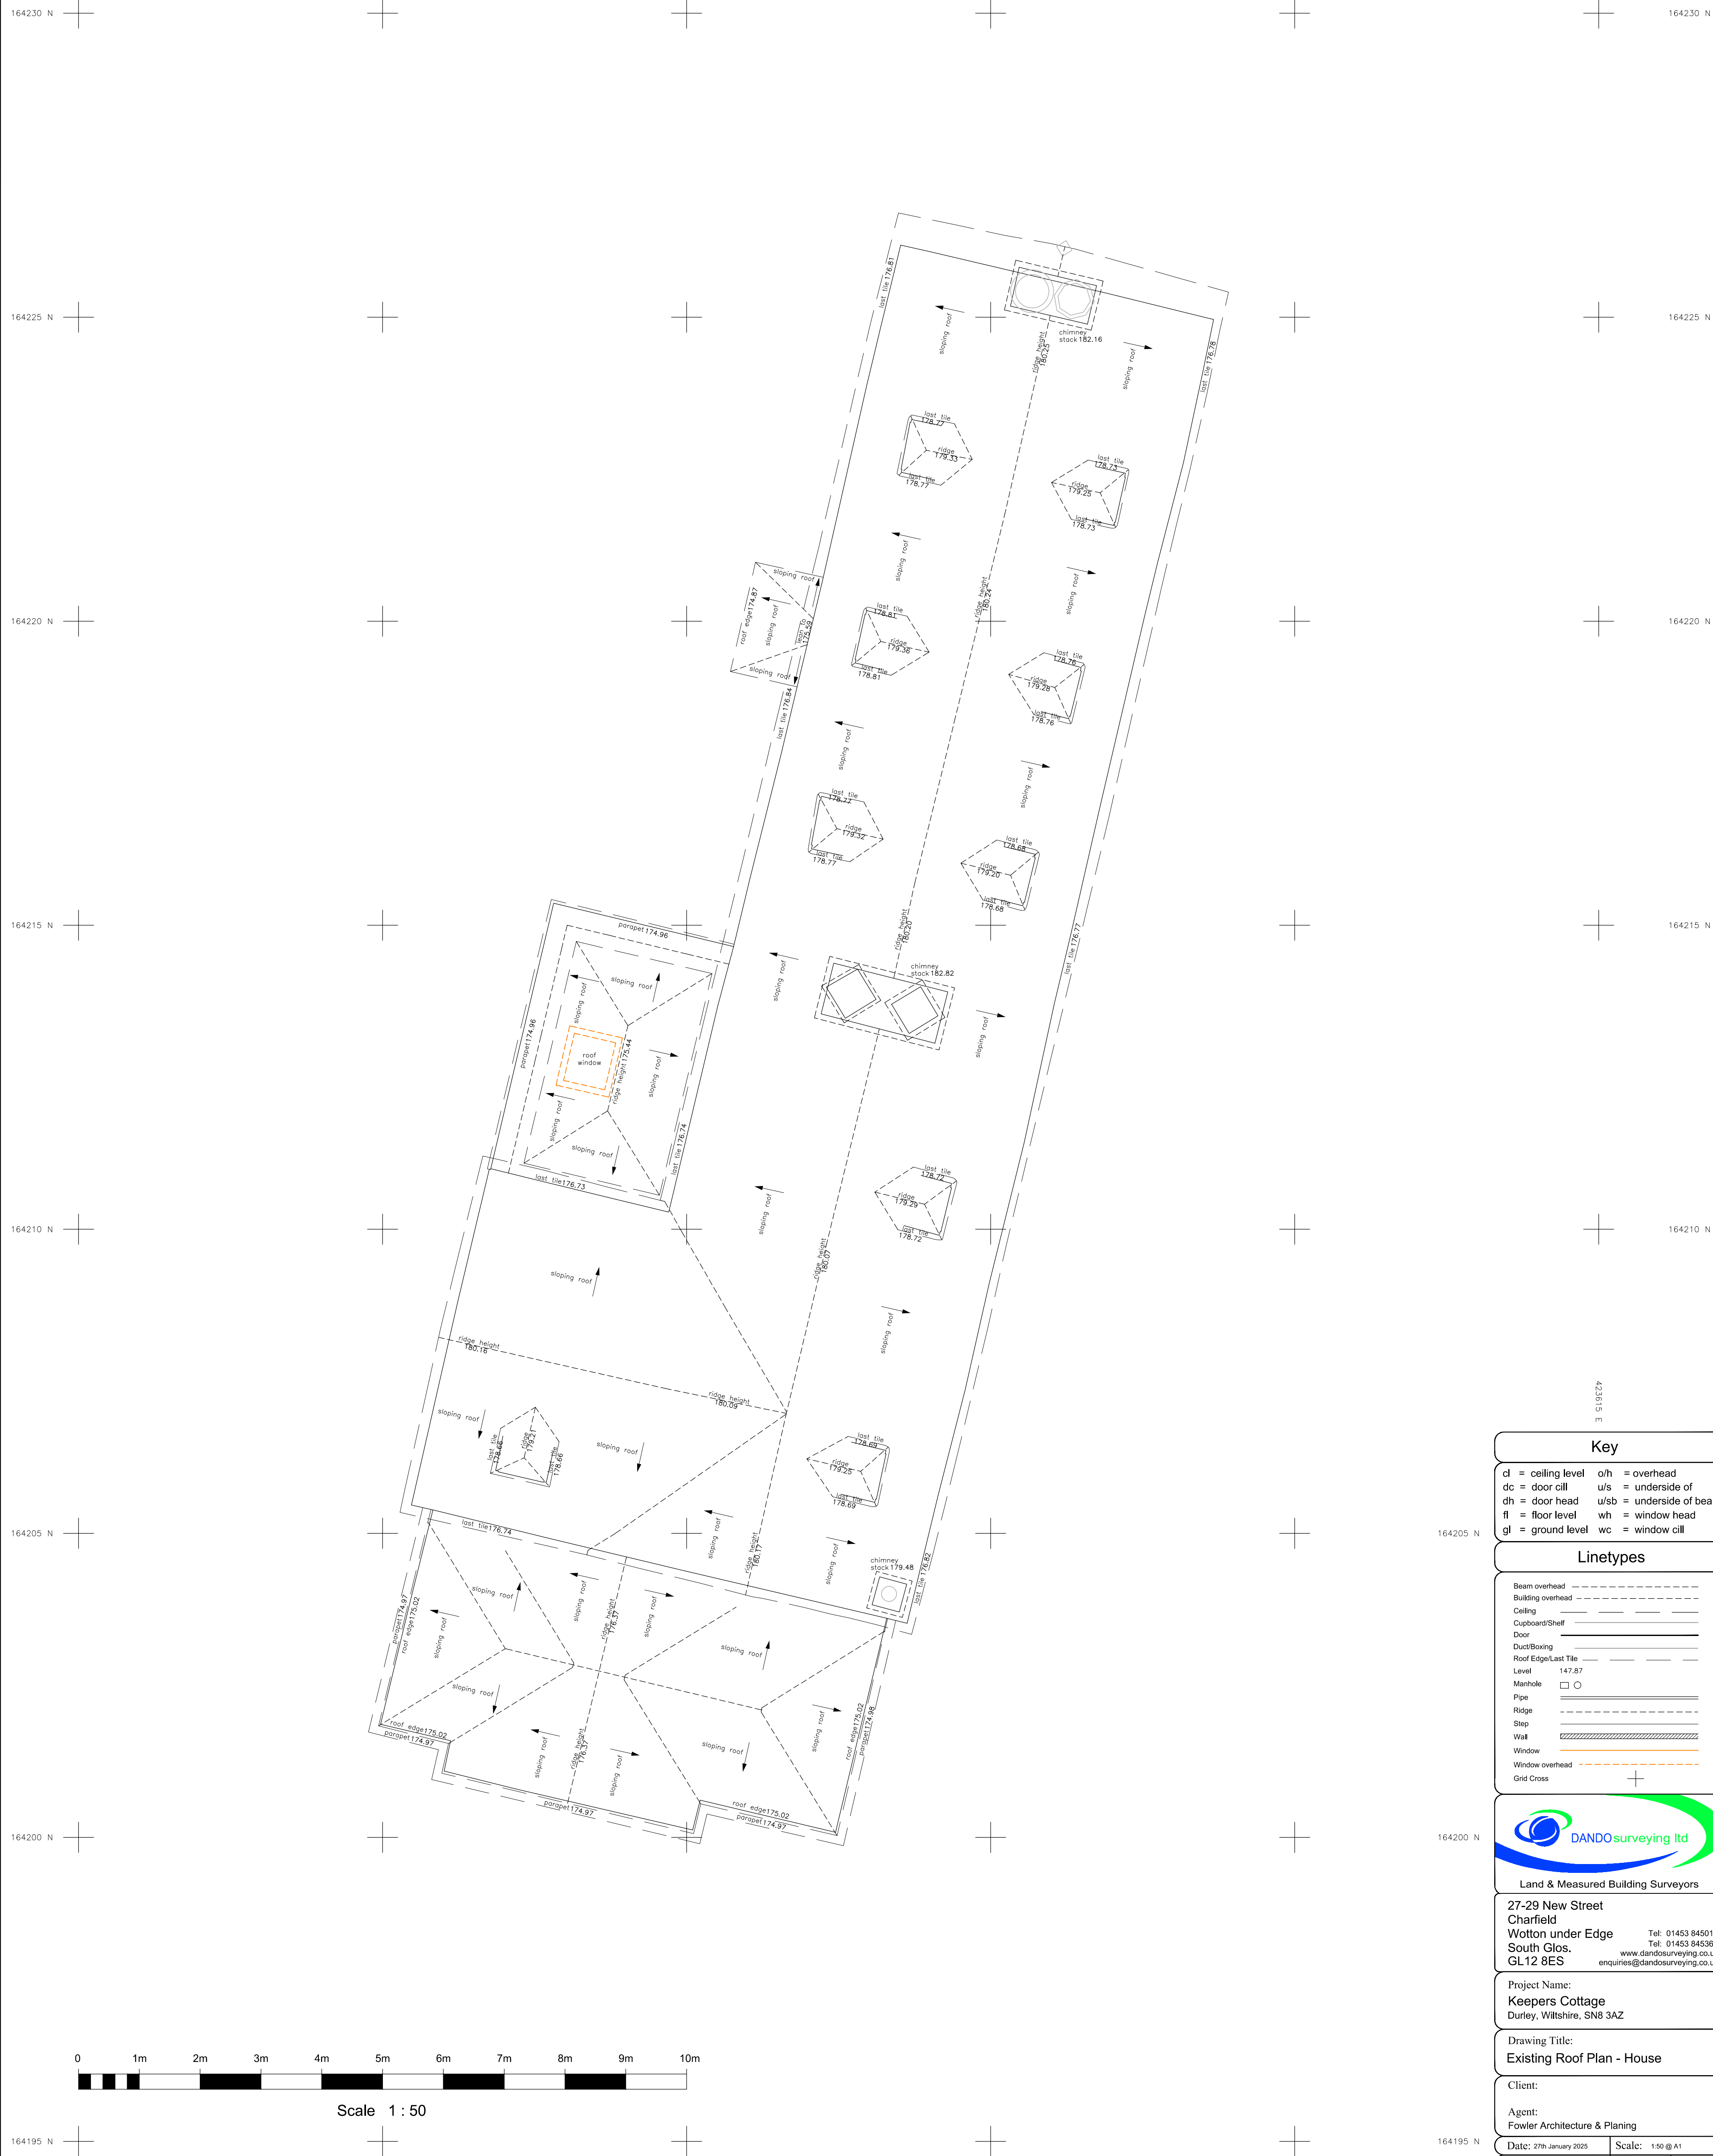


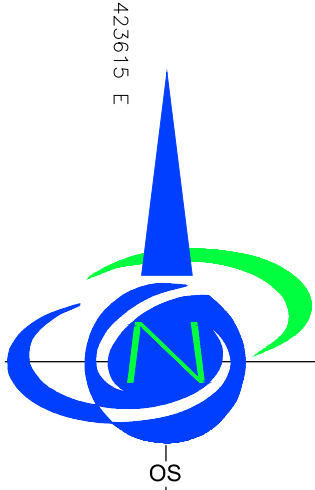

Key

cd = ceiling level

dc = door cill

dh = door head

fl = floor level

gl = ground level

o/h = overhead

u/s = underside of

u/sb = underside of beam

wh = window head

wc = window cill

Linetypes

Beam overhead

Building overhead

Ceiling

Cupboard/Shelf

Door

Duct/Boxing

Roof Edge/Last Tile

Level

Manhole

Pipe

Ridge

Step

Wall

Window

Window overhead

Grid Cross

Land & Measured Building Surveyors

27-29 New Street

Charfield

Wotton under Edge

South Glos.

GL12 8ES

Tel: 01453 845017

Tel: 01453 845360

www.dandosurveying.co.uk

enquiries@dandosurveying.co.uk

Project Name:

Keepers Cottage

Durley, Wiltshire, SN8 3AZ

Drawing Title:

Existing Roof Plan - House

Client:

Agent:

Fowler Architecture & Planning

Date: 27th January 2025

Scale: 1:50 @ A1

Grid Orientation

North GPS

Sheet ID

MFkeeperscottrPH

Rev

None

Site Level Datum

OS GPS

Surveyed By

BS

Drawn By

VM