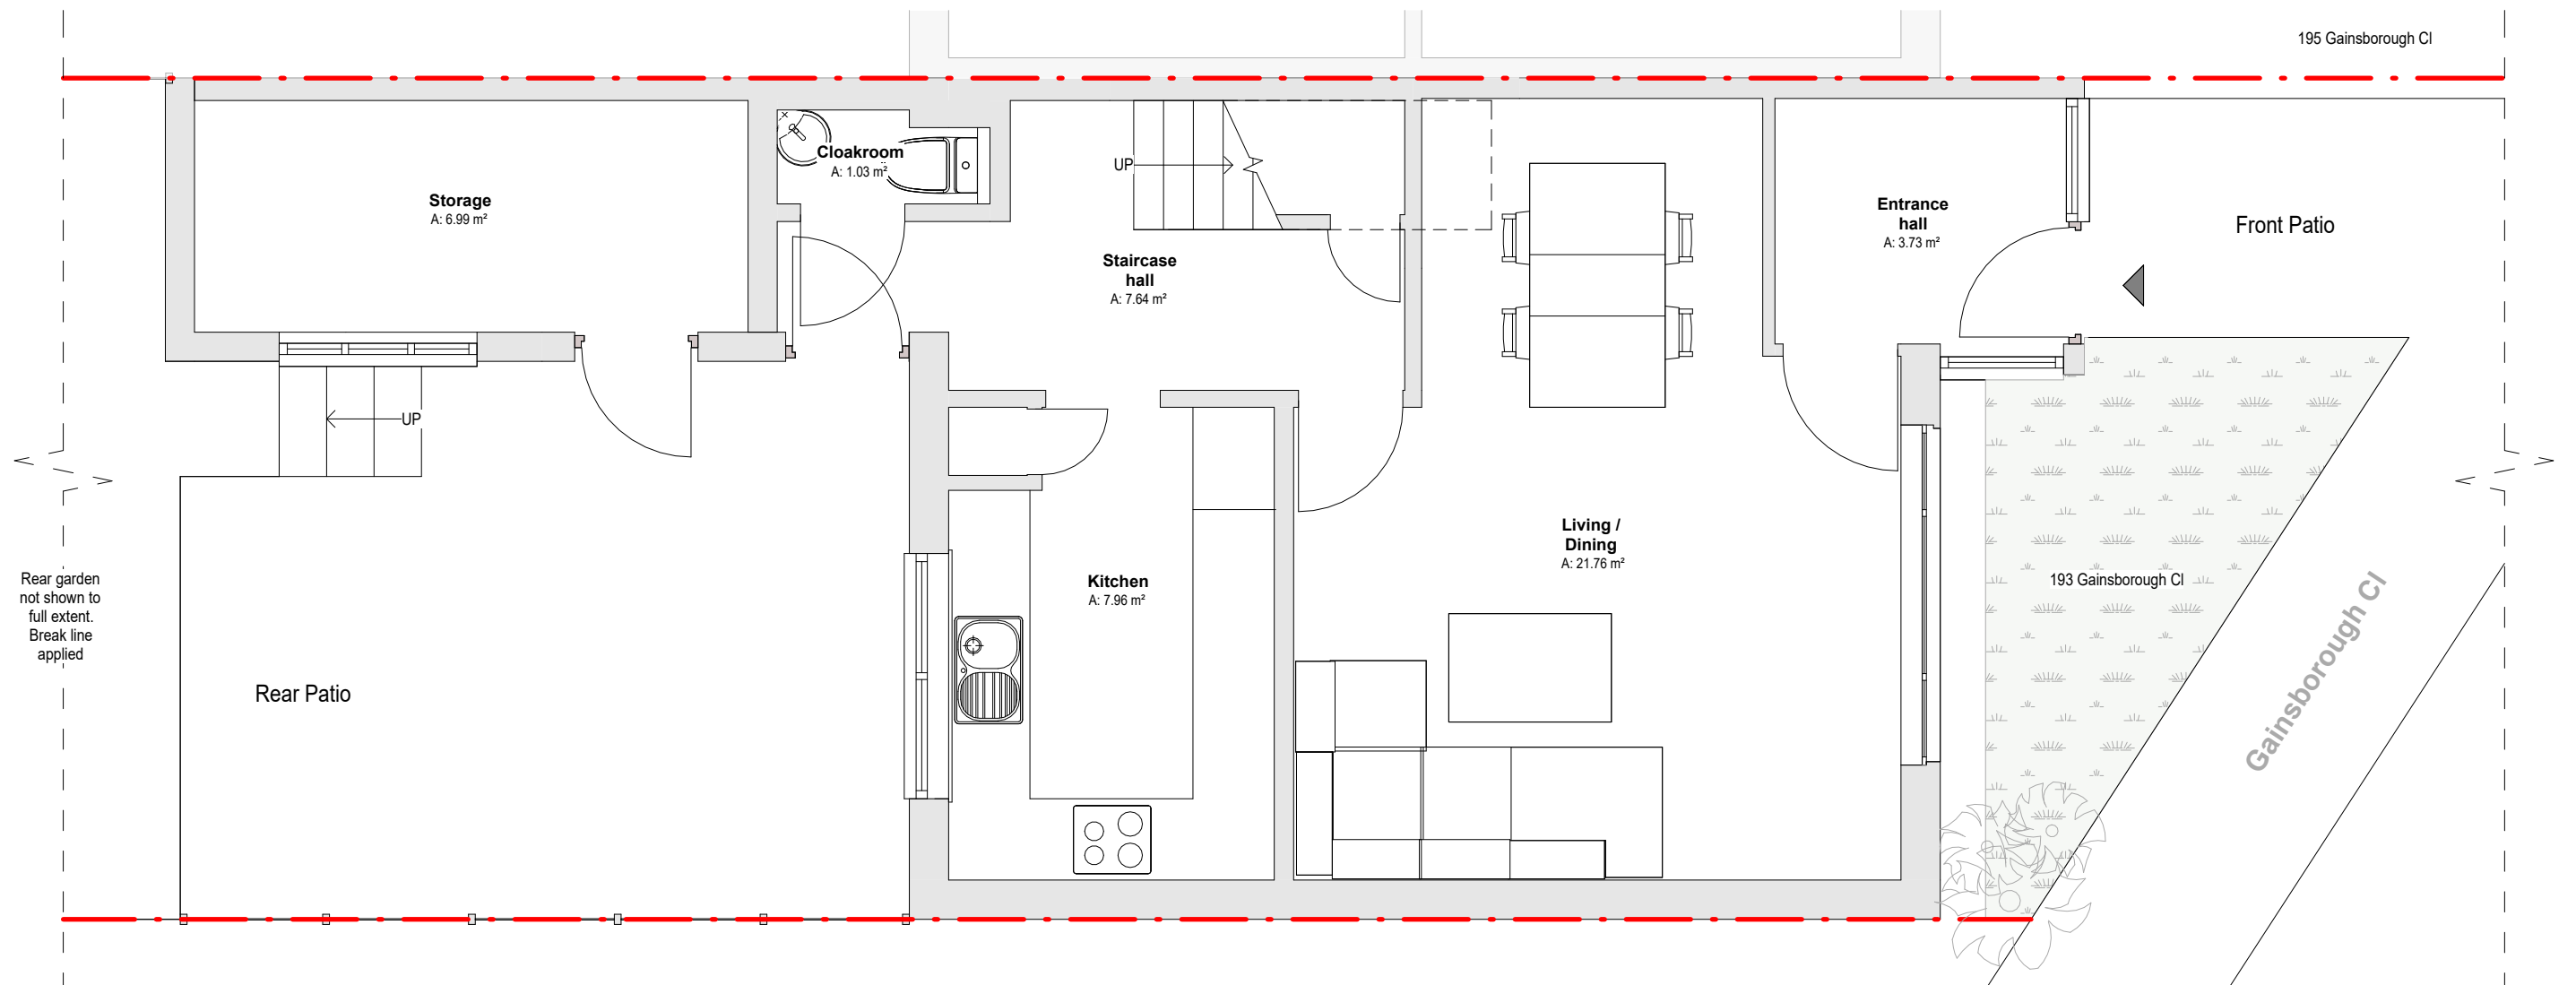


Legend:

Existing wall (plan)

Proposed new wall (plan)

Proposed extension area

Boundary Line


PROJECT
Gainsborough

ADDRESS
193 Gainsborough Cl,
Salisbury,
SP2 9HB

DRAWING TITLE
Existing Ground Floor Plan

SCALE 1:50 @A3 **DATE** 25/11/2025 **REV** A **DWG NO.** B101

E - khanh.le.interiorarchitecture@gmail.com T - 0787.772.2555

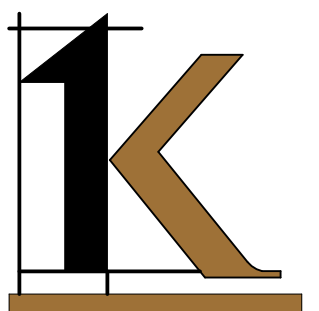

NOTE:
1. All dimensions to be verified on site.
2. All dimensions are in millimeters.
3. The Copyright of this drawing belongs to Khanh Le.