




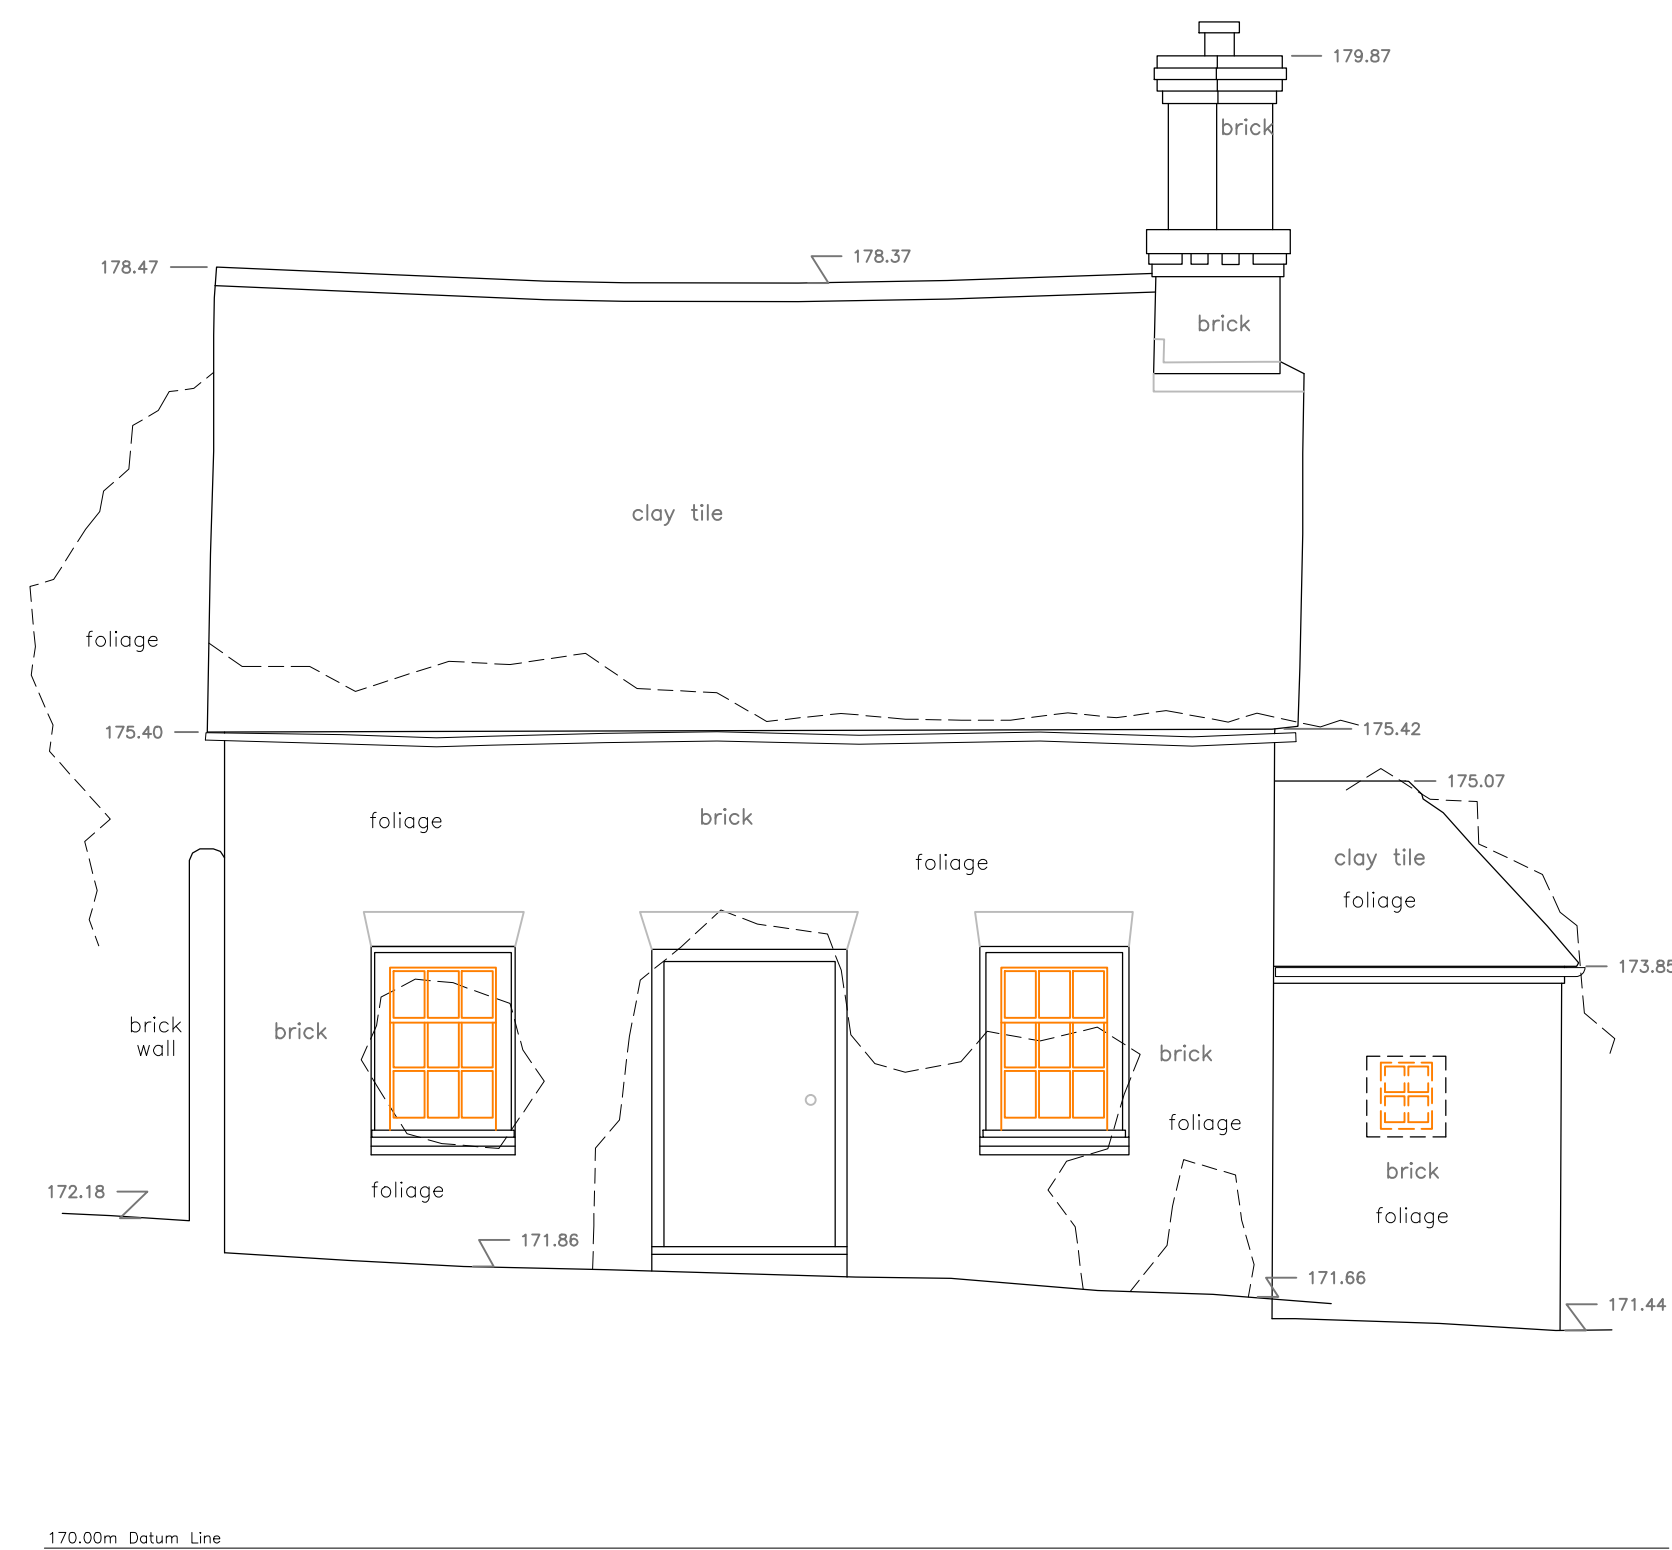


EAST ELEVATION

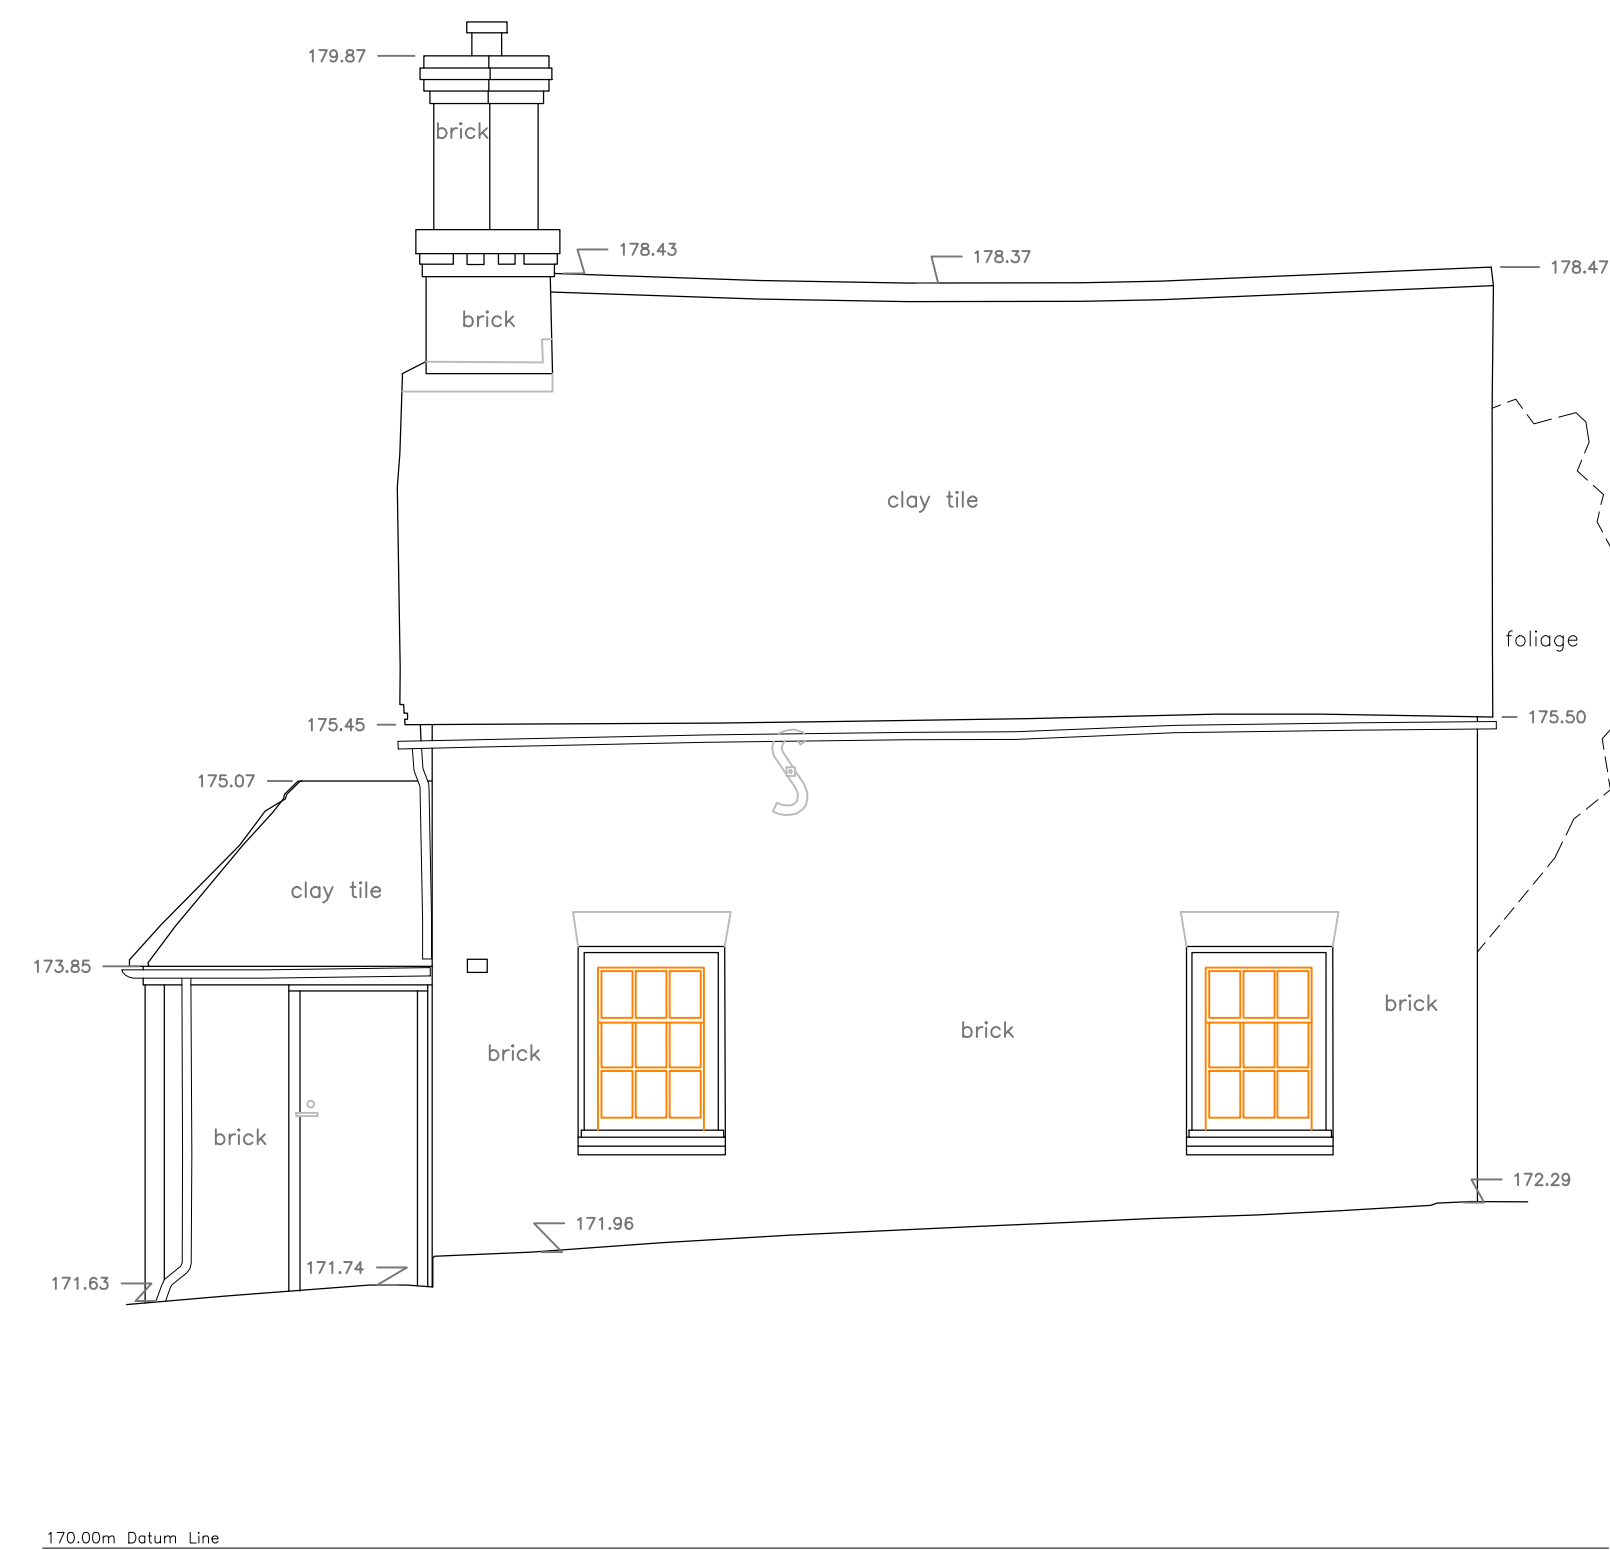


WEST ELEVATION

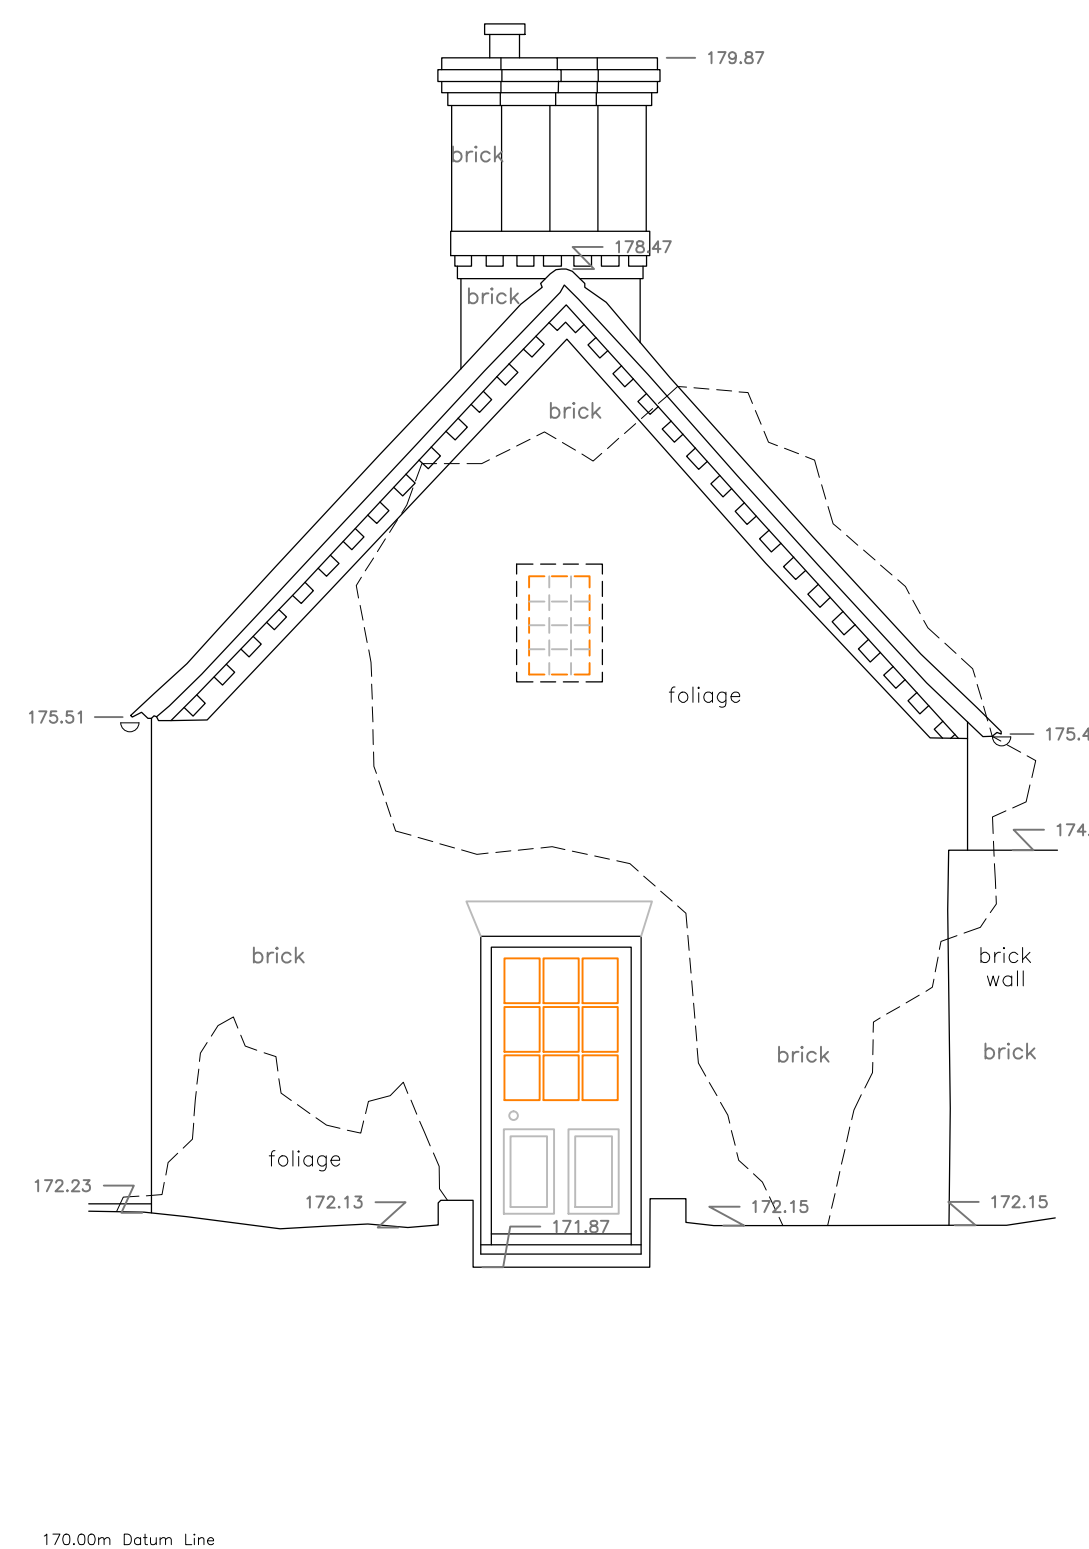

SOUTH ELEVATION

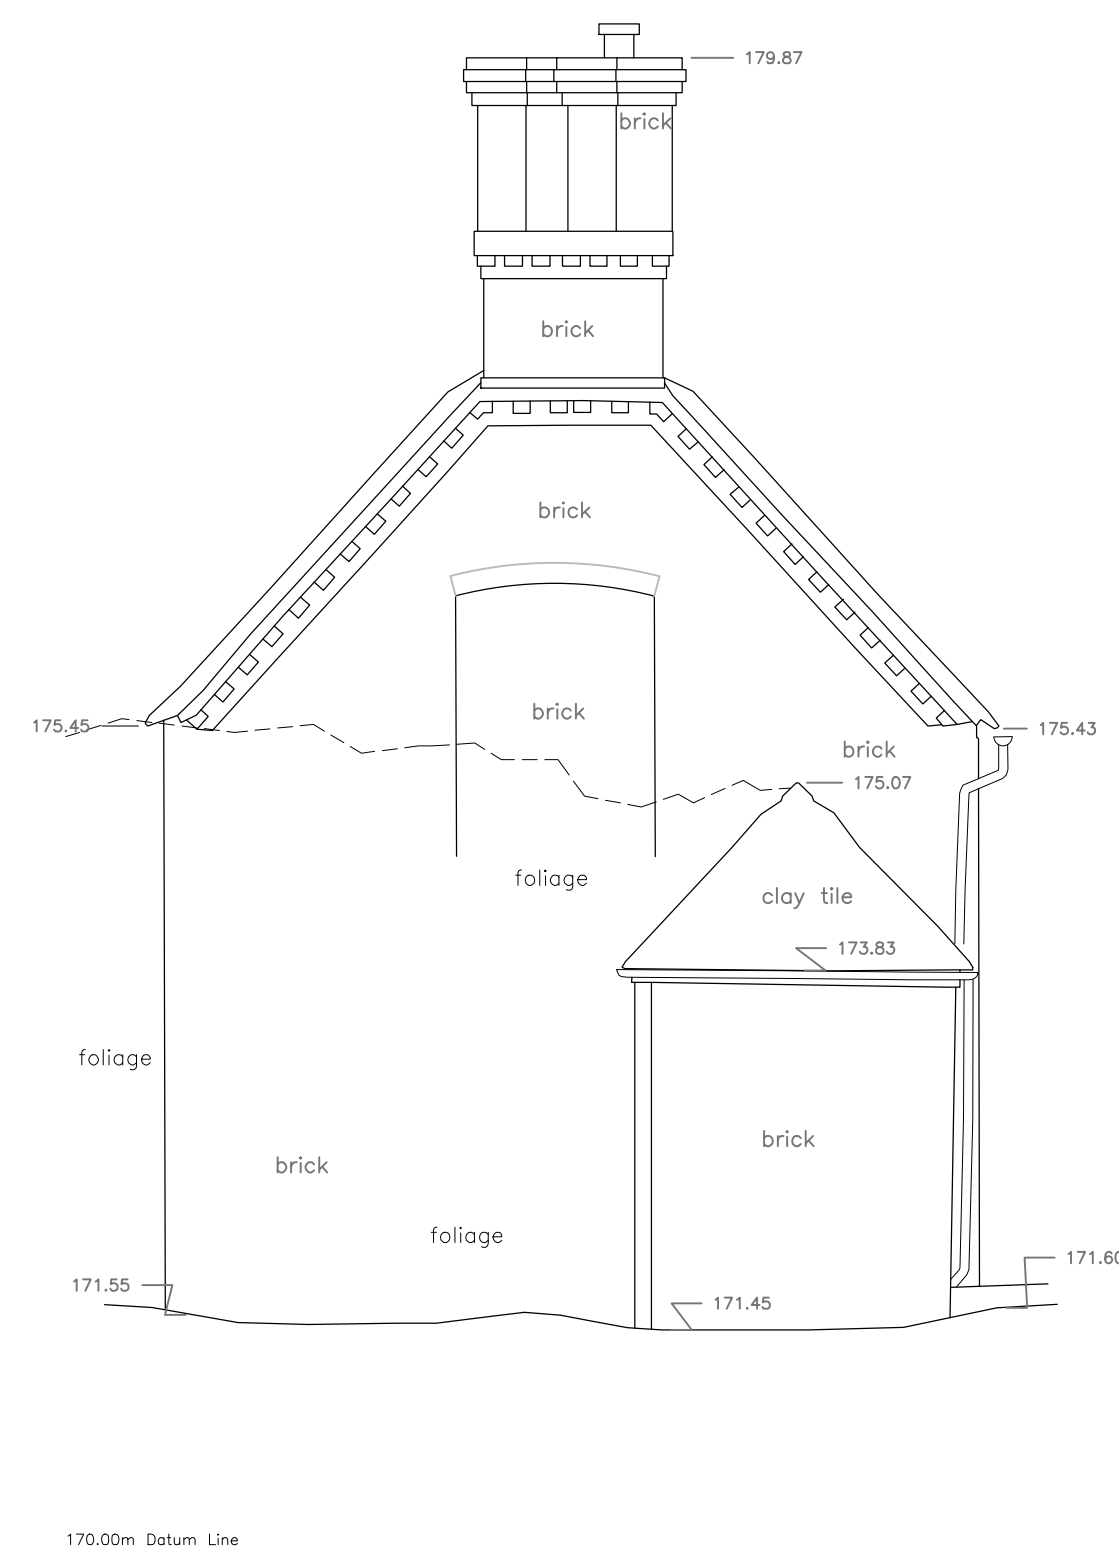


NORTH ELEVATION

 

Scale 1 : 50

Elevation Locations

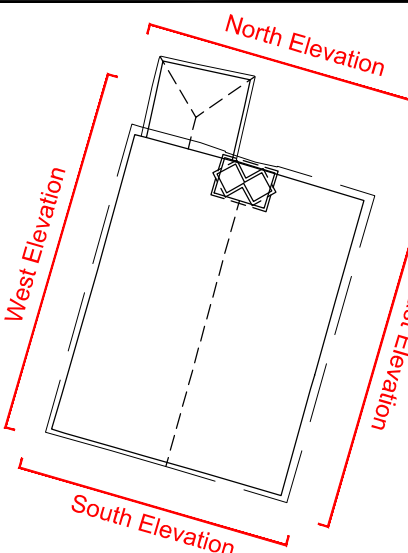

Land & Measured Building Surveyors

27-29 New Street
Charfield
Wotton under Edge
South Glos.
GL12 8ES

Tel: 01453 845017
Tel: 01453 845360
www.dandosurveying.co.uk
enquiries@dandosurveying.co.uk

Project Name:
Keepers Cottage
Durley, Wiltshire, SN8 3AZ

Drawing Title:
Existing Elevations - Library

Client:
Fowler Architecture & Planning

Date: 27th January 2025
Scale: 1:50 @ A1

Grid Orientation
North GPS

Sheet ID
MFKeepersCottELL

Rev
None

Site Level Datum
OS GPS

Surveyed By
BS

Drawn By
VM

