




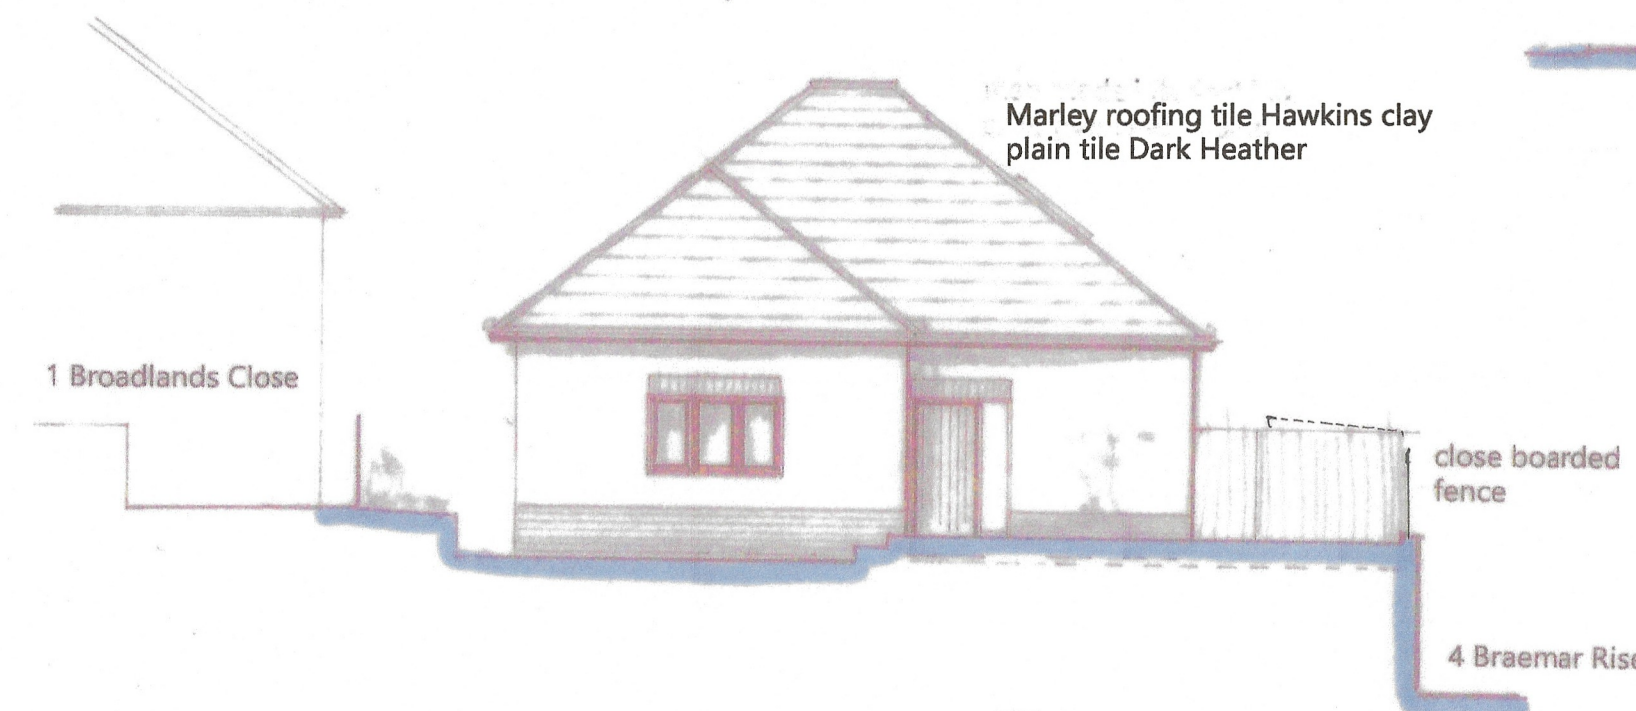


South West Elevation

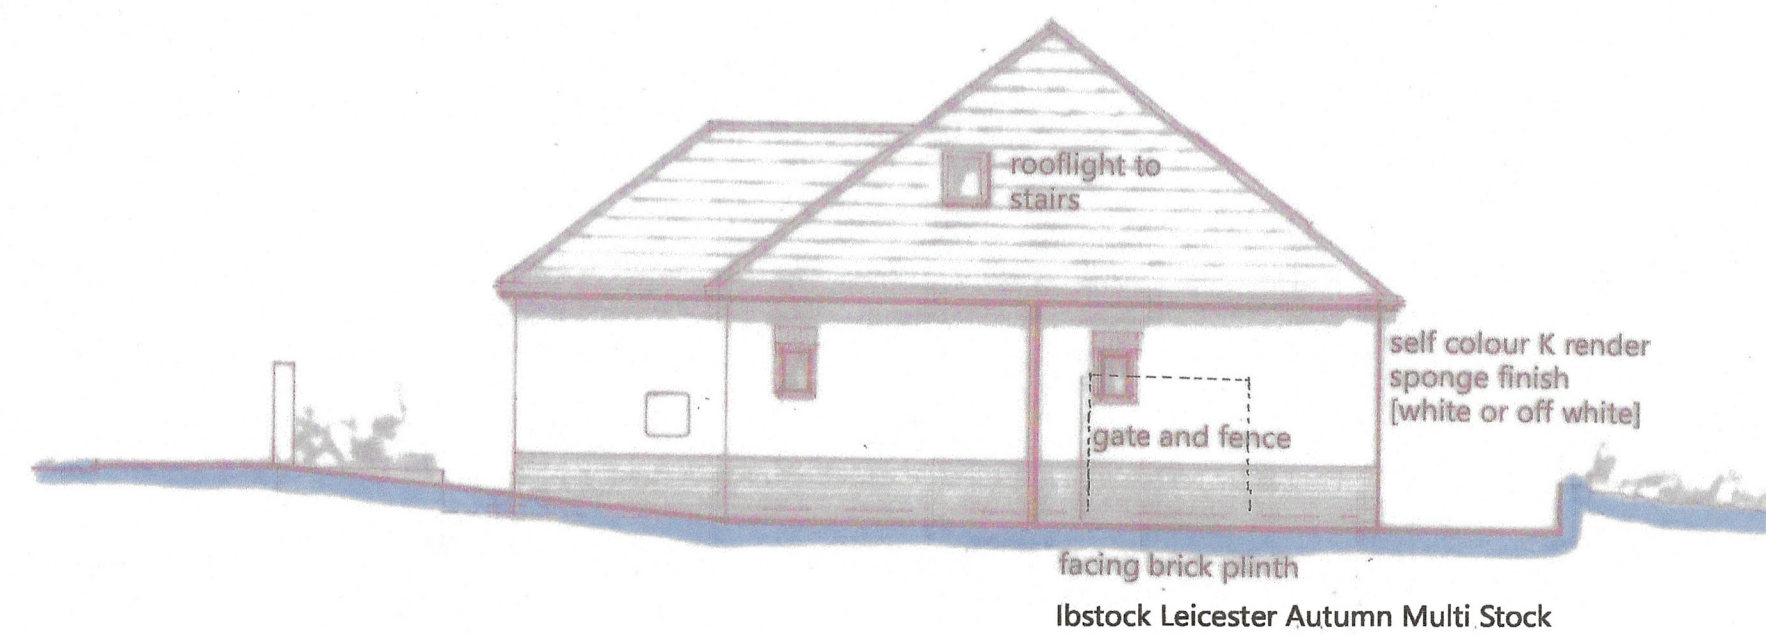


South East Elevation

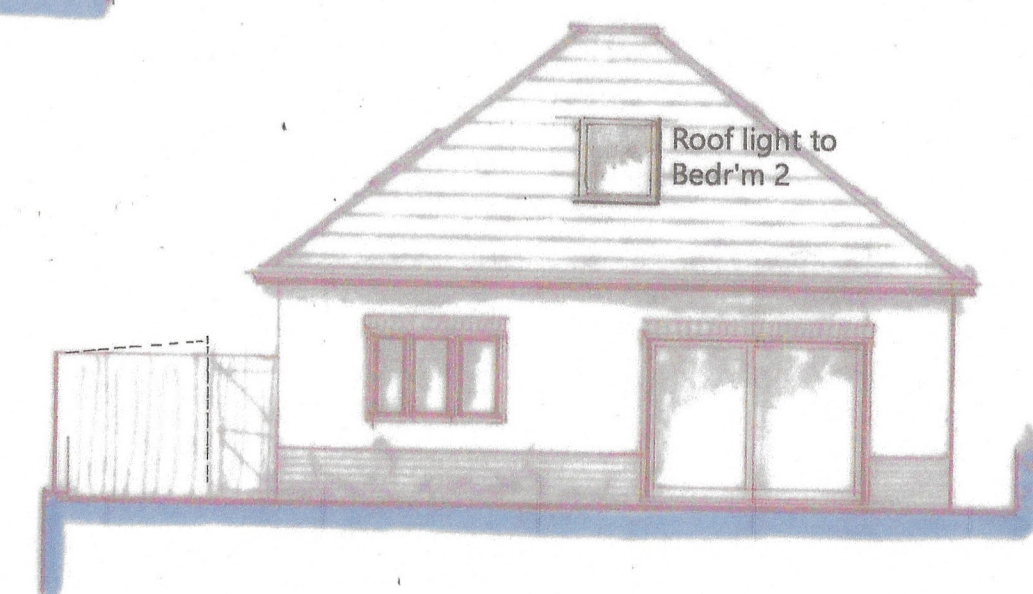

North East Elevation

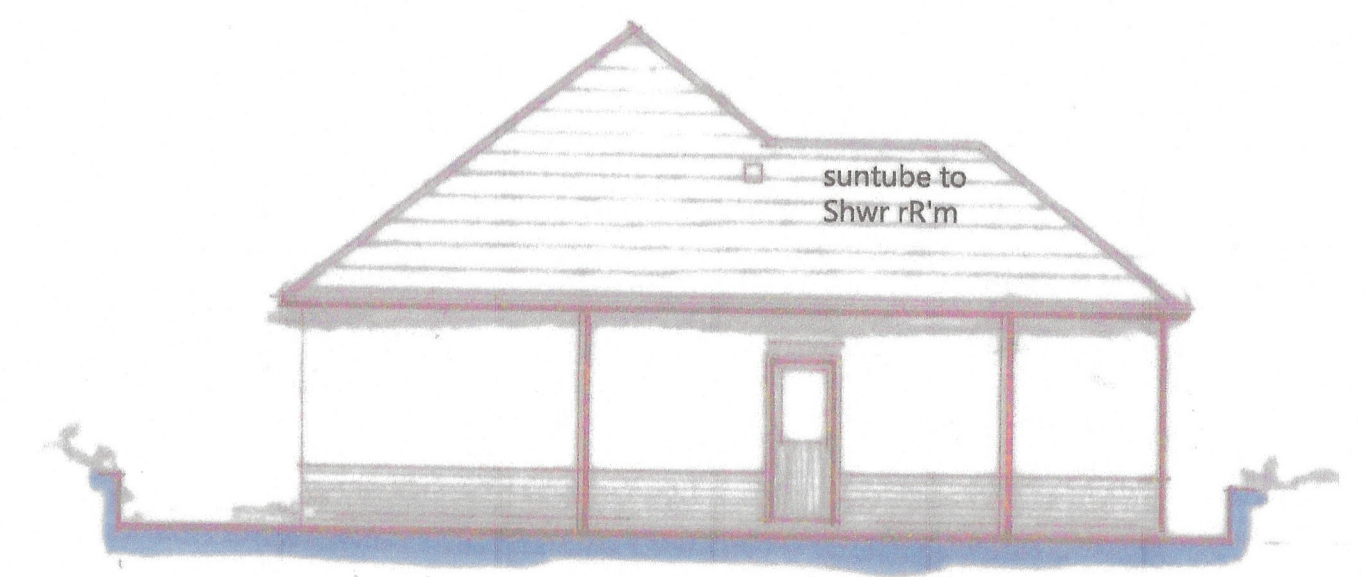


North West Elevation

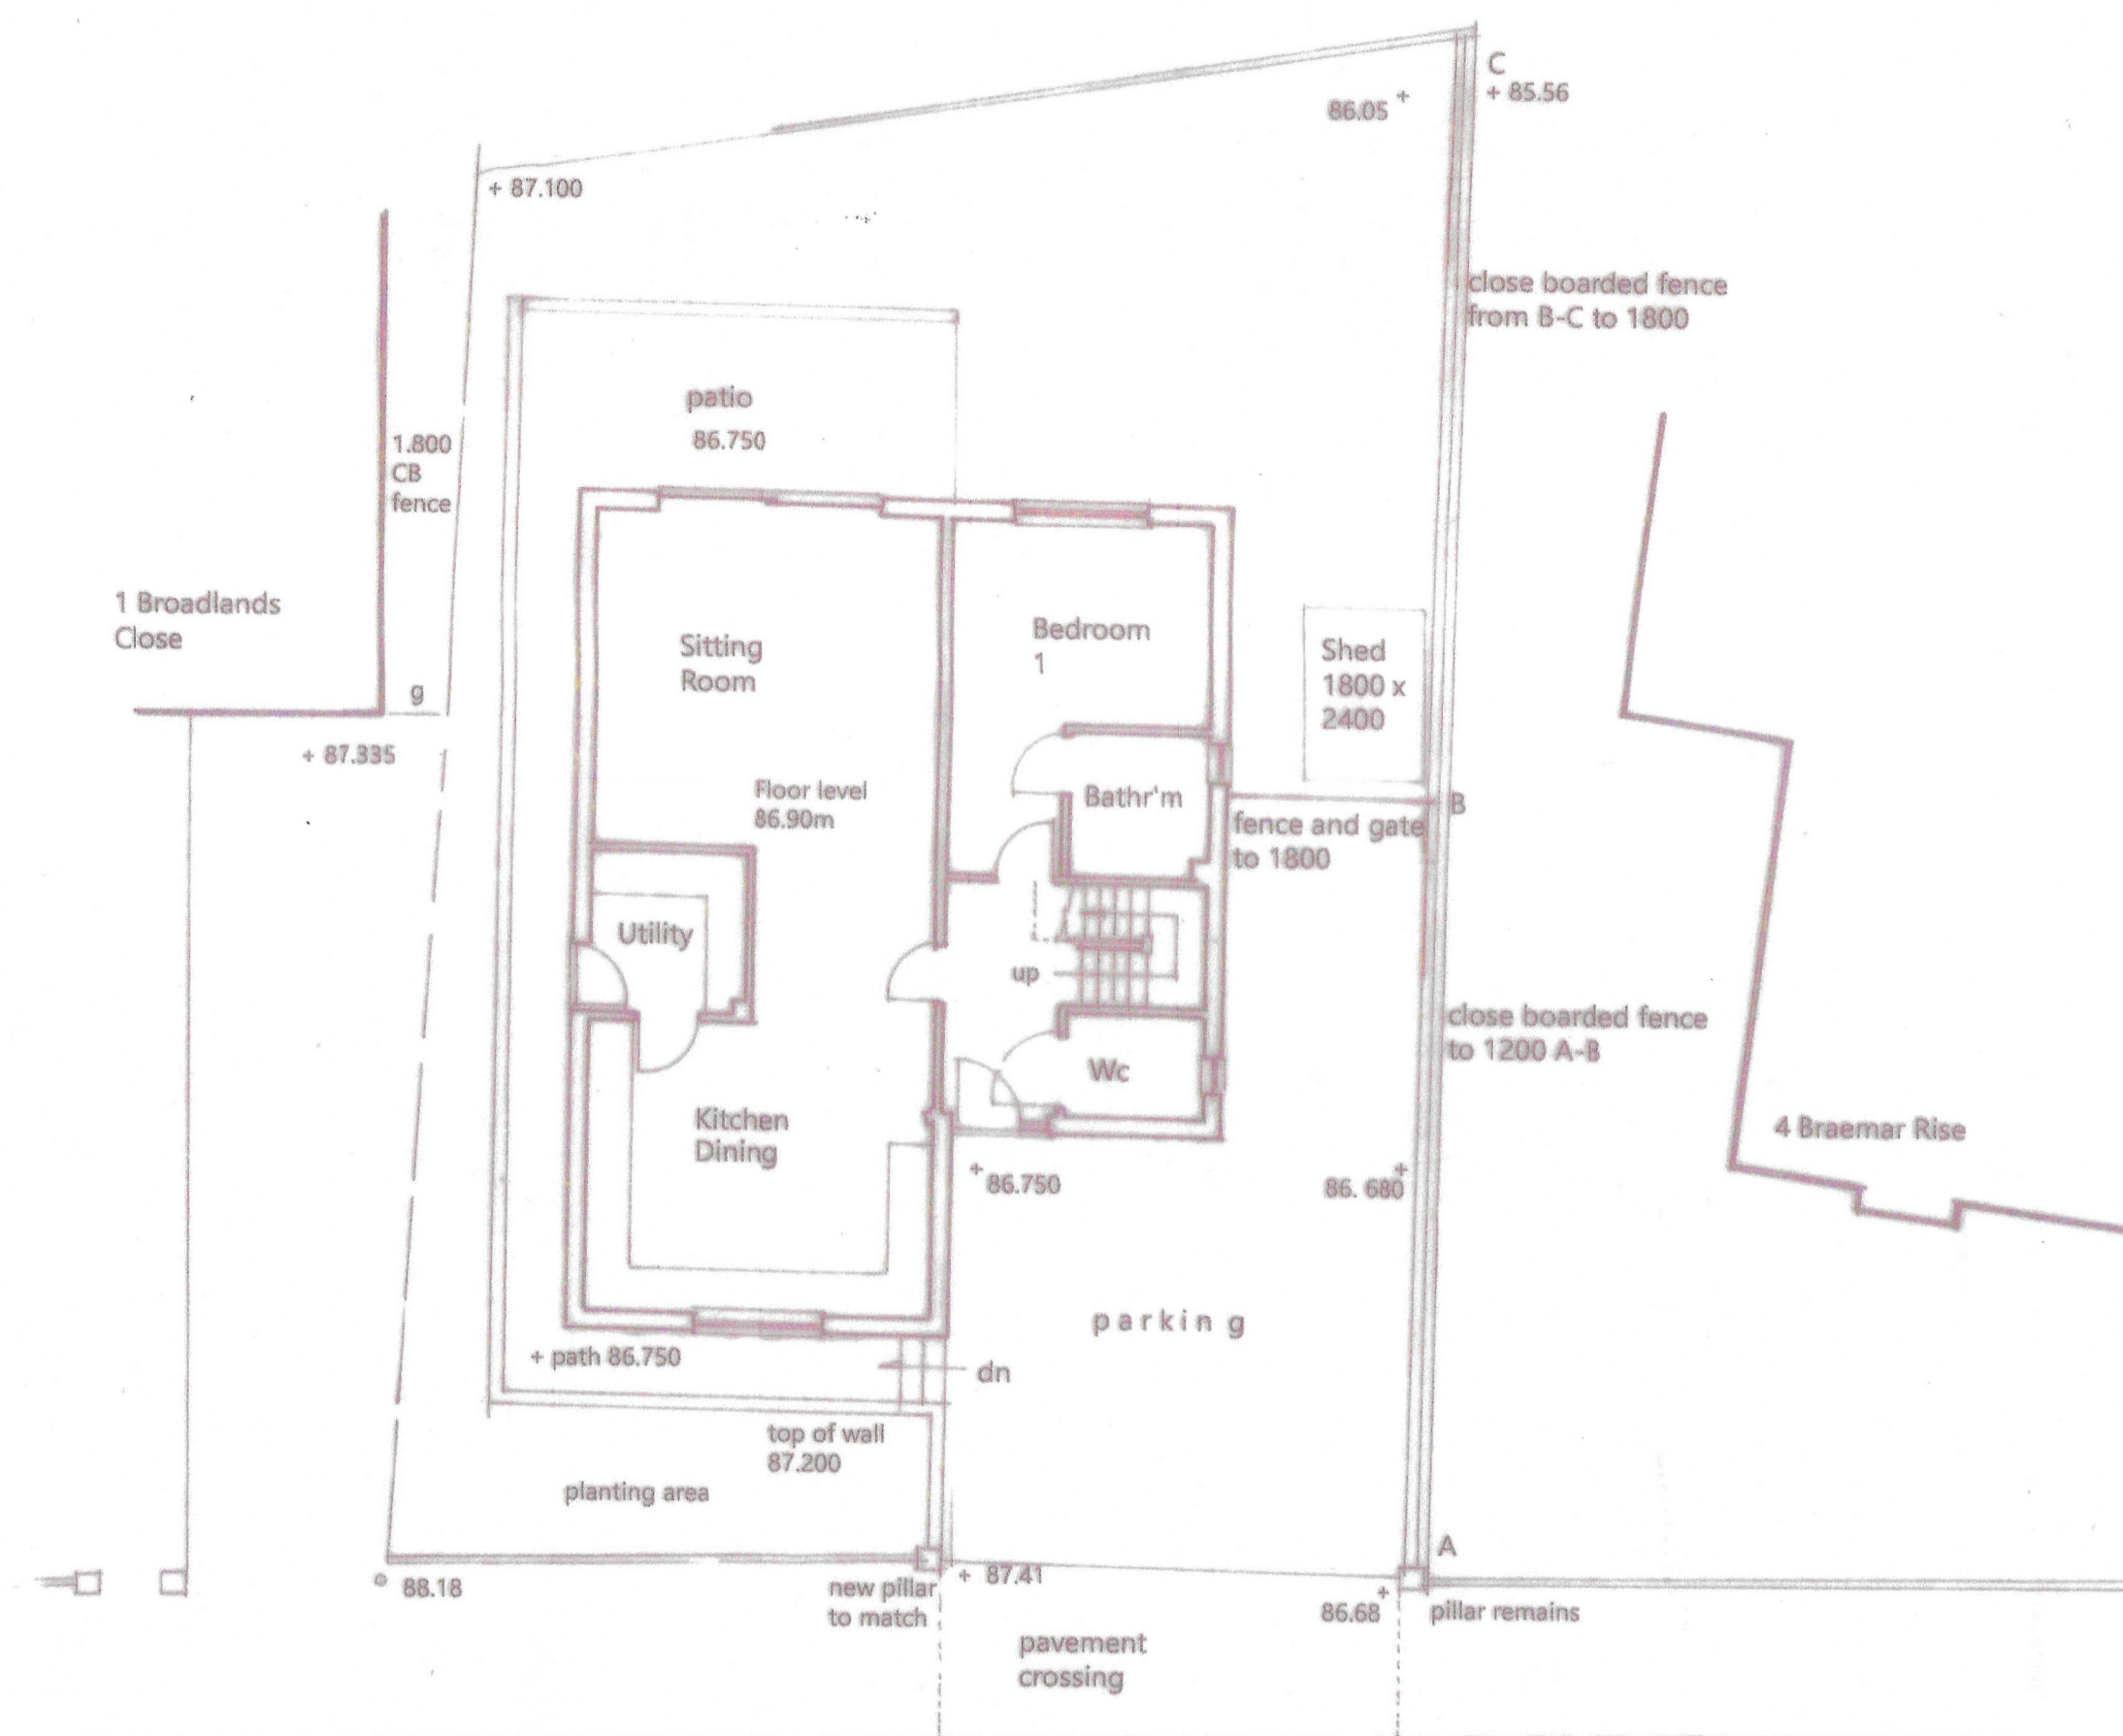


Ground Floor Plan and Site Layout


For further levels refer to LDS drawing no LDS/18158 TP1

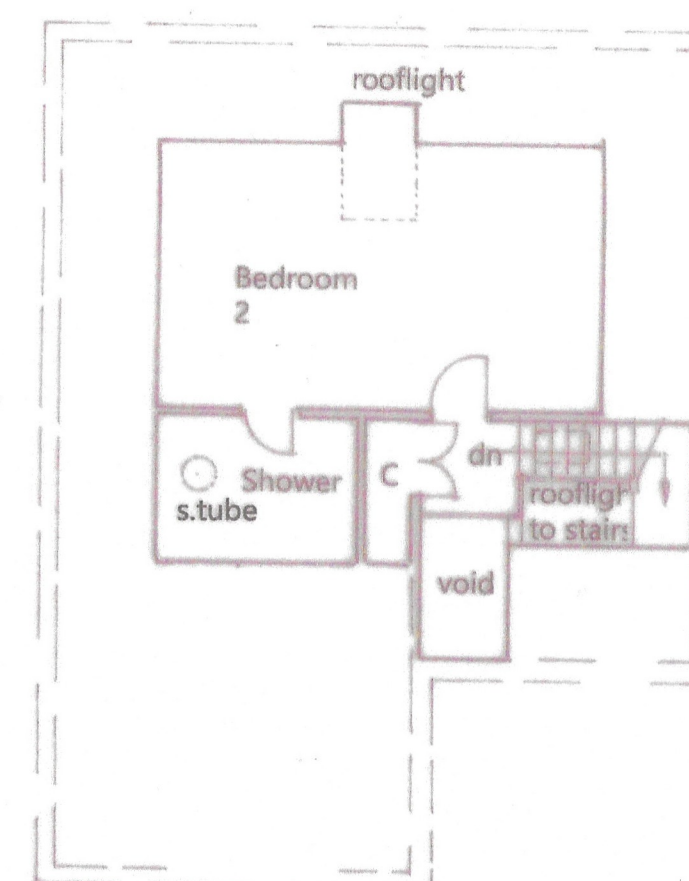


First Floor Plan

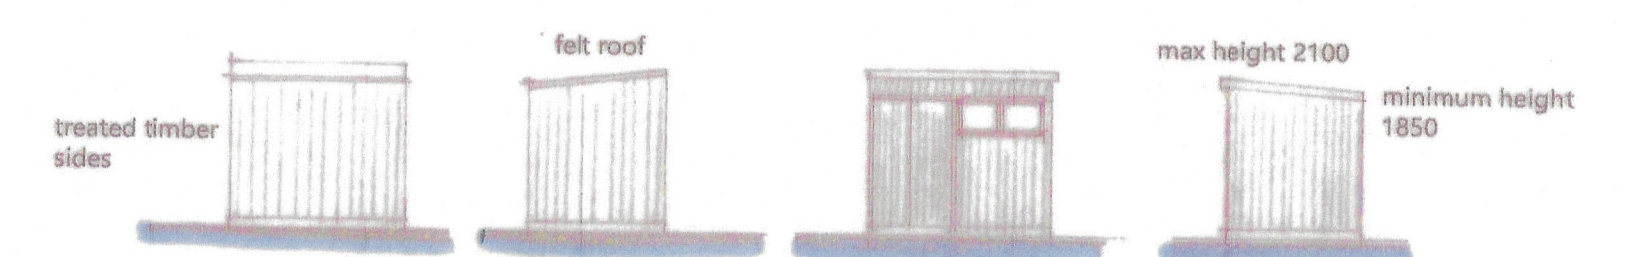

Elevations for Garden Shed

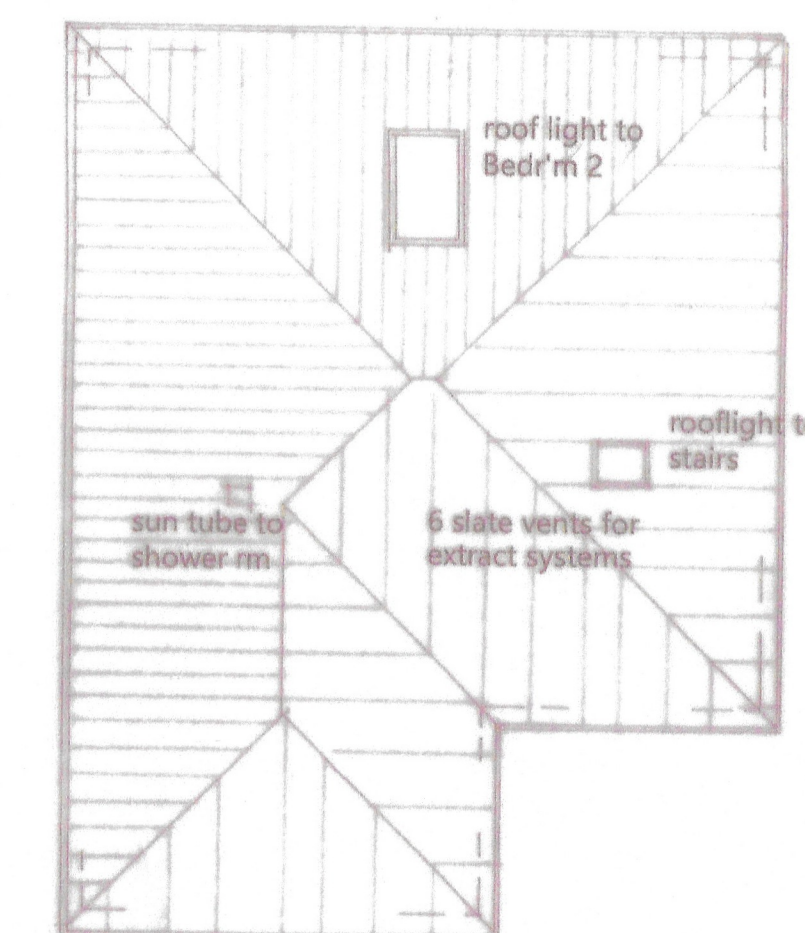

Roof Plan

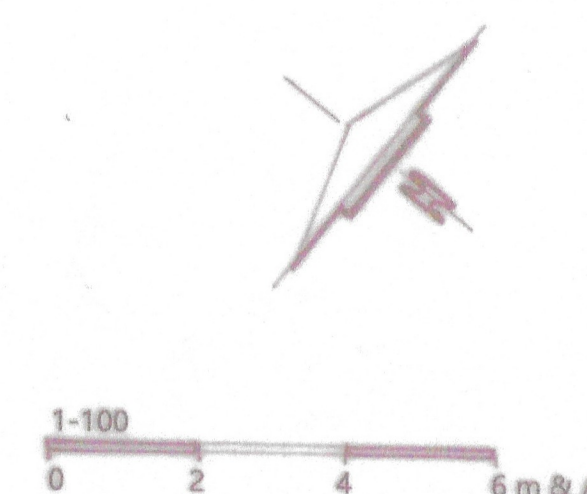

Damen Associates Ltd Architectural Services		Kingsdown Studio Black Grove West Winton Salisbury, Wiltshire SP5 1SX Tel: 01980 803191 E-mail: burrows.damen@btconnect.com	
Mr D Newman Dwelling Adjacent 4 Braemar Rise Salisbury SP1 3QB			
Plans and Elevations		Scale as stated Date August 2025	
Drawg. no. 03625	2	Rev.	This plan is the Surveyors COPYRIGHT