



No responsibility is taken for measurements scaled off this drawing, unless otherwise stated.
Use for reference purposes only.

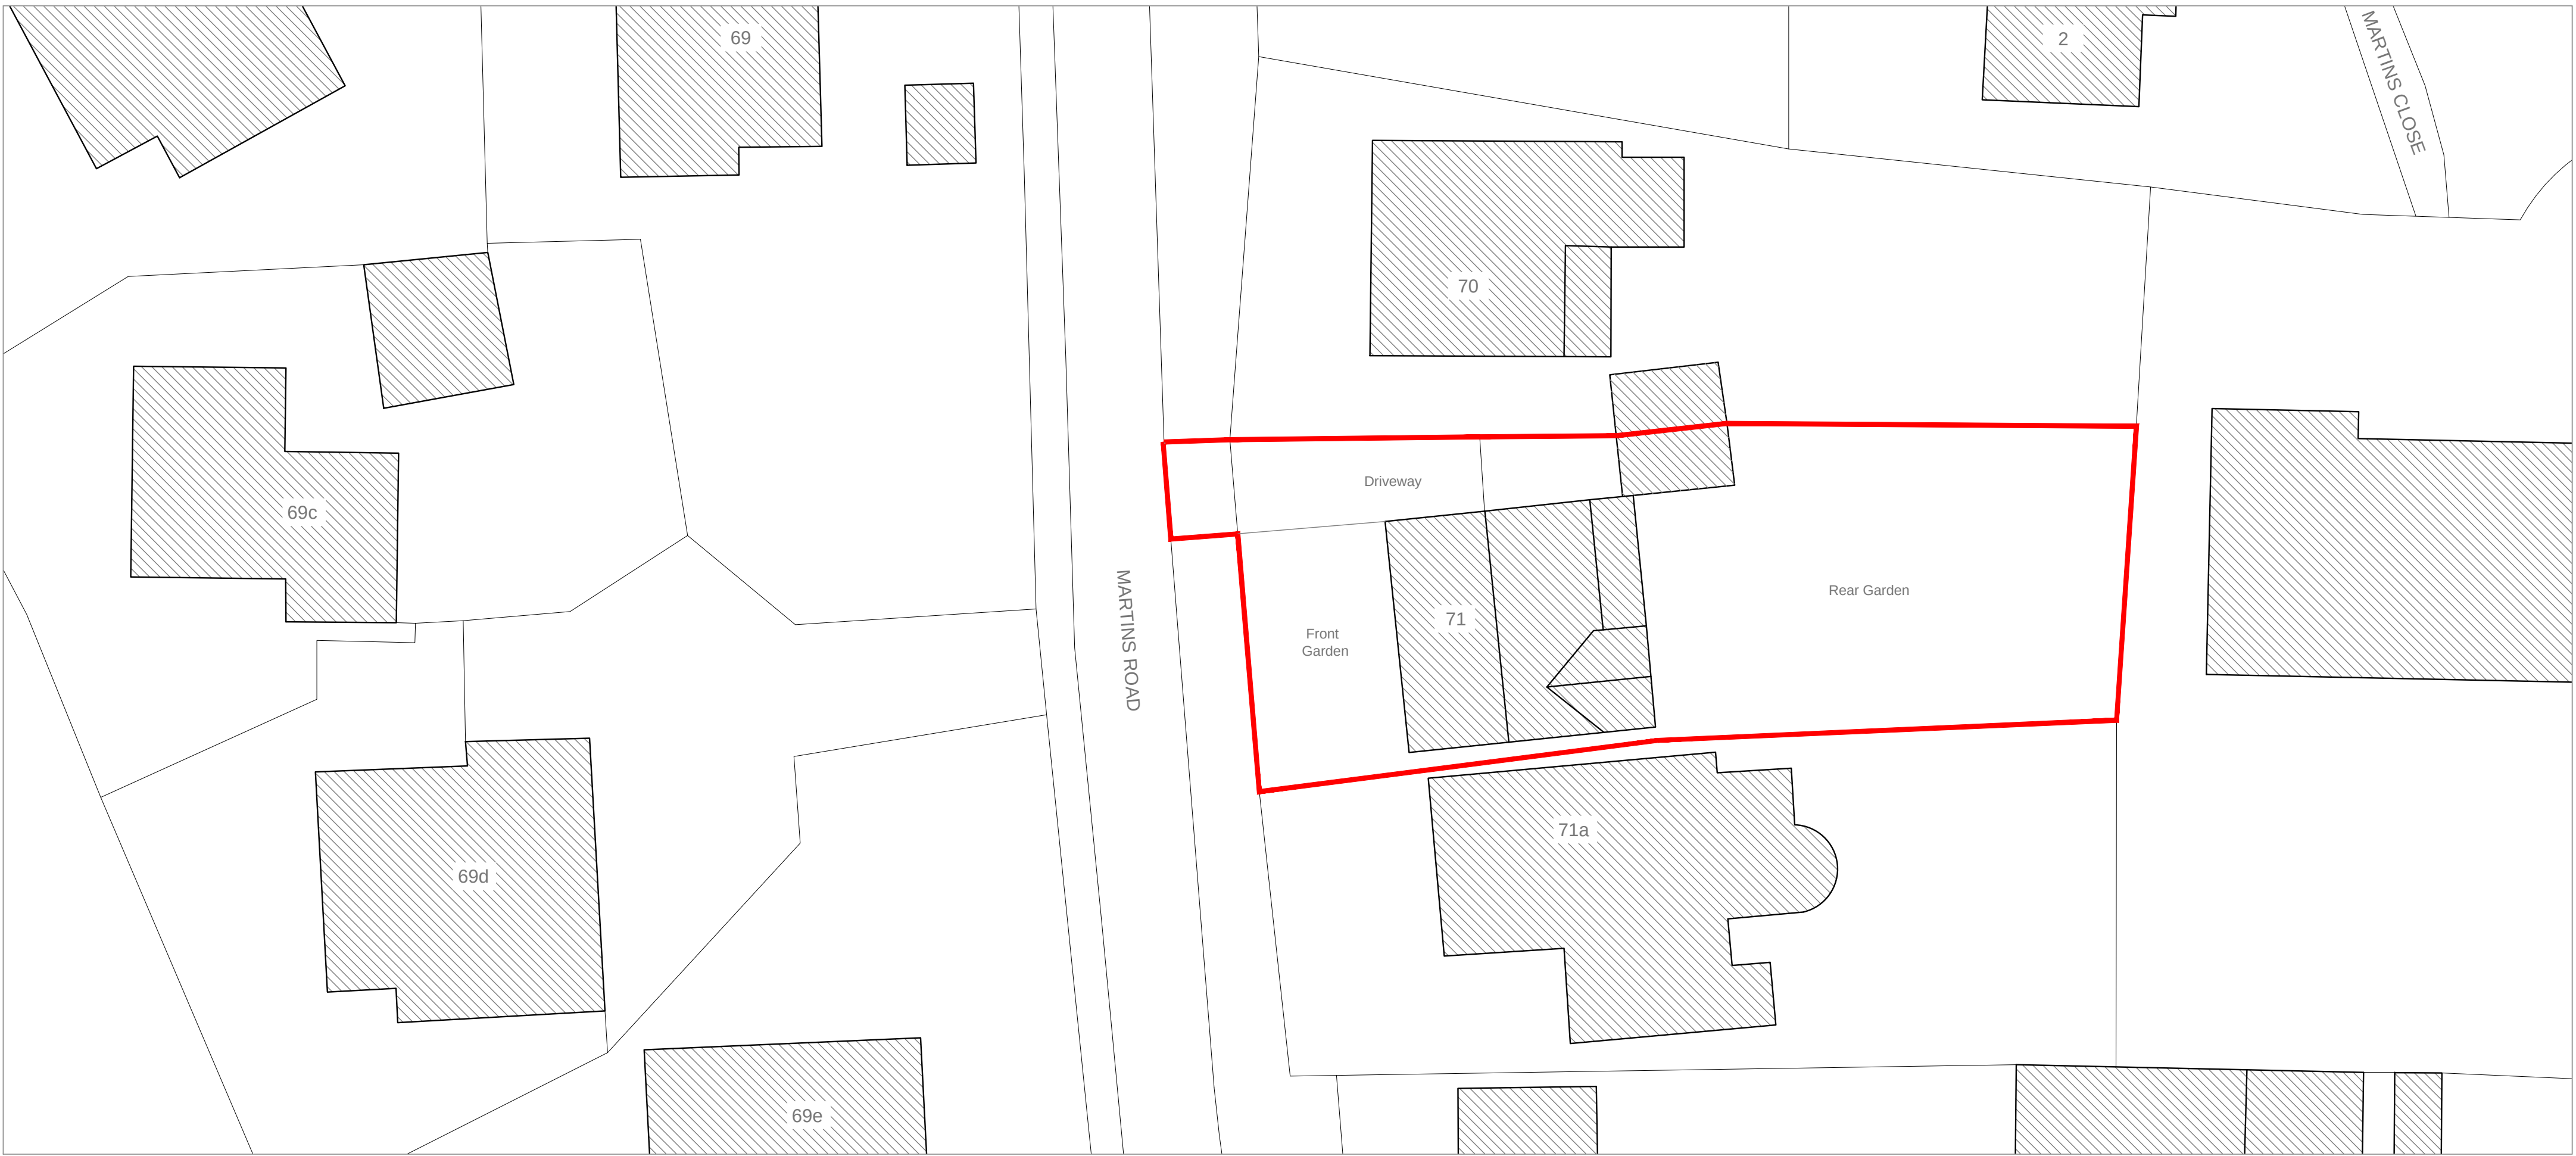


SITE PLAN - AS EXISTING - SCALE 1:200

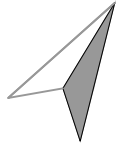

SITE PLAN - AS PROPOSED - SCALE 1:200

71 MARTINS ROAD
KEEVIL

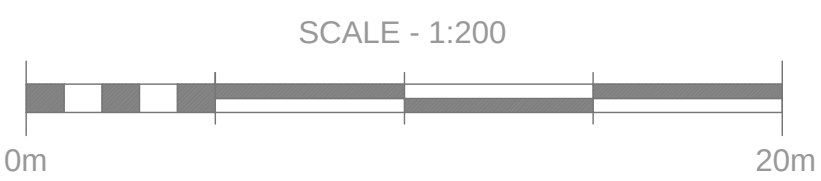

SITE PLAN - AS EXISTING &
PROPOSED

A		
DATE	NOVEMBER 2025	
PROJECT	71 MARTINS ROAD KEEVIL	
DESCRIPTION	SITE PLAN AS EXISTING & PROPOSED	
SCALE	1/200 @ A1	
REF.	DWG	REV.
2025	22	-