


Upper Combe Farm, Upper Castle Combe, Chippenham, Wiltshire, SN14 7HE

Retrospective Planning Application for a Grain Store and Dryer Building

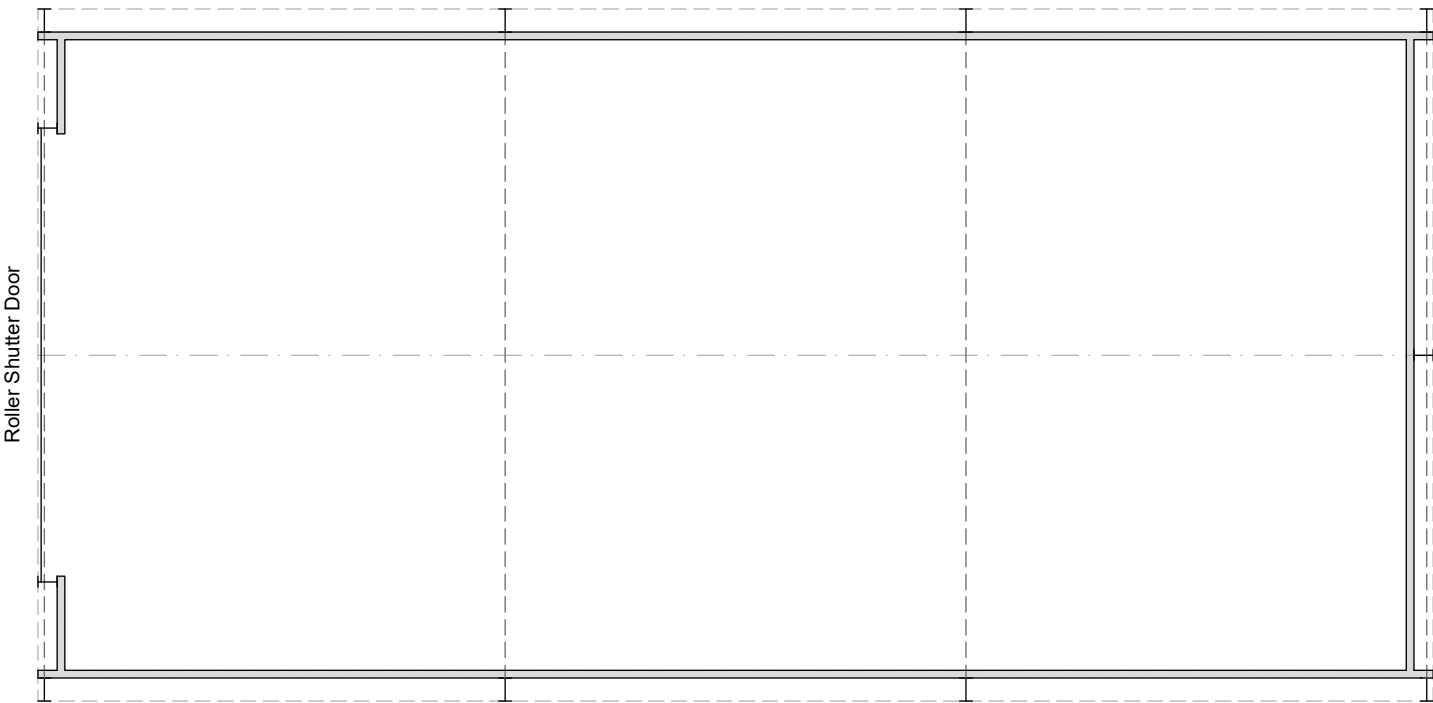

Retrospective Ground Floor Plan

Scale: 1:100

Copyright: © North & Letherby 2025
(This drawing is Copyright and must not be reproduced, lent or otherwise disclosed to any third party without the written consent of the owners of the Copyright.)

Comments
North & Letherby accepts no responsibility for any errors made by others in scaling from this drawing.
All boundaries shown are assumed and North & Letherby accepts no liability for any boundary inaccuracy.
This plan should only be used for its original purpose. North & Letherby accepts no responsibility for this plan if supplied to any party other than the original client. All dimensions, levels and angles should be checked on site by the contractor prior to design and construction.
Drainage information (where applicable) has been visually inspected from the surface and therefore should be treated as approximate only.
You are reminded of your responsibilities under the "Party Wall Act" etc (1996 where applicable)

Notes:

N No unauthorised reproduction	Drawing Number:	1	Project Title: Retrospective Planning Application for a Grain Store and Dryer Building	Drawing Title: Retrospective Ground Floor Plan	Client: W P Prior & Sons	NORTH LEATHERBY Chartered Surveyors
	Revision Number:	1				
	Drawn by:	KAN				
	Date:	13/10/2025				
	Scale:	1:100 @ A3				
	Path:					