




Solar Panel Specification:


- JA Solar All Black 440w Panels
- 1762mm x 1134mm x 30mm
- 22Kg in weight



Example of Slate / In-roof Kit

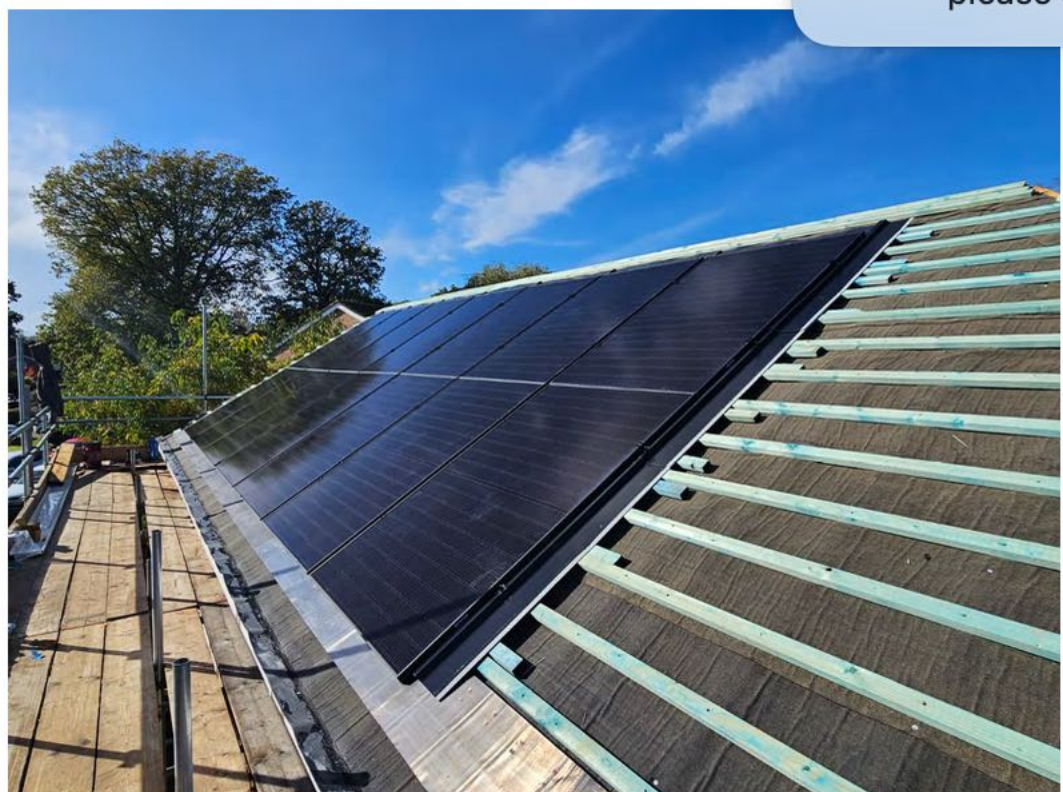


Example of GSE kit pre-tiling.

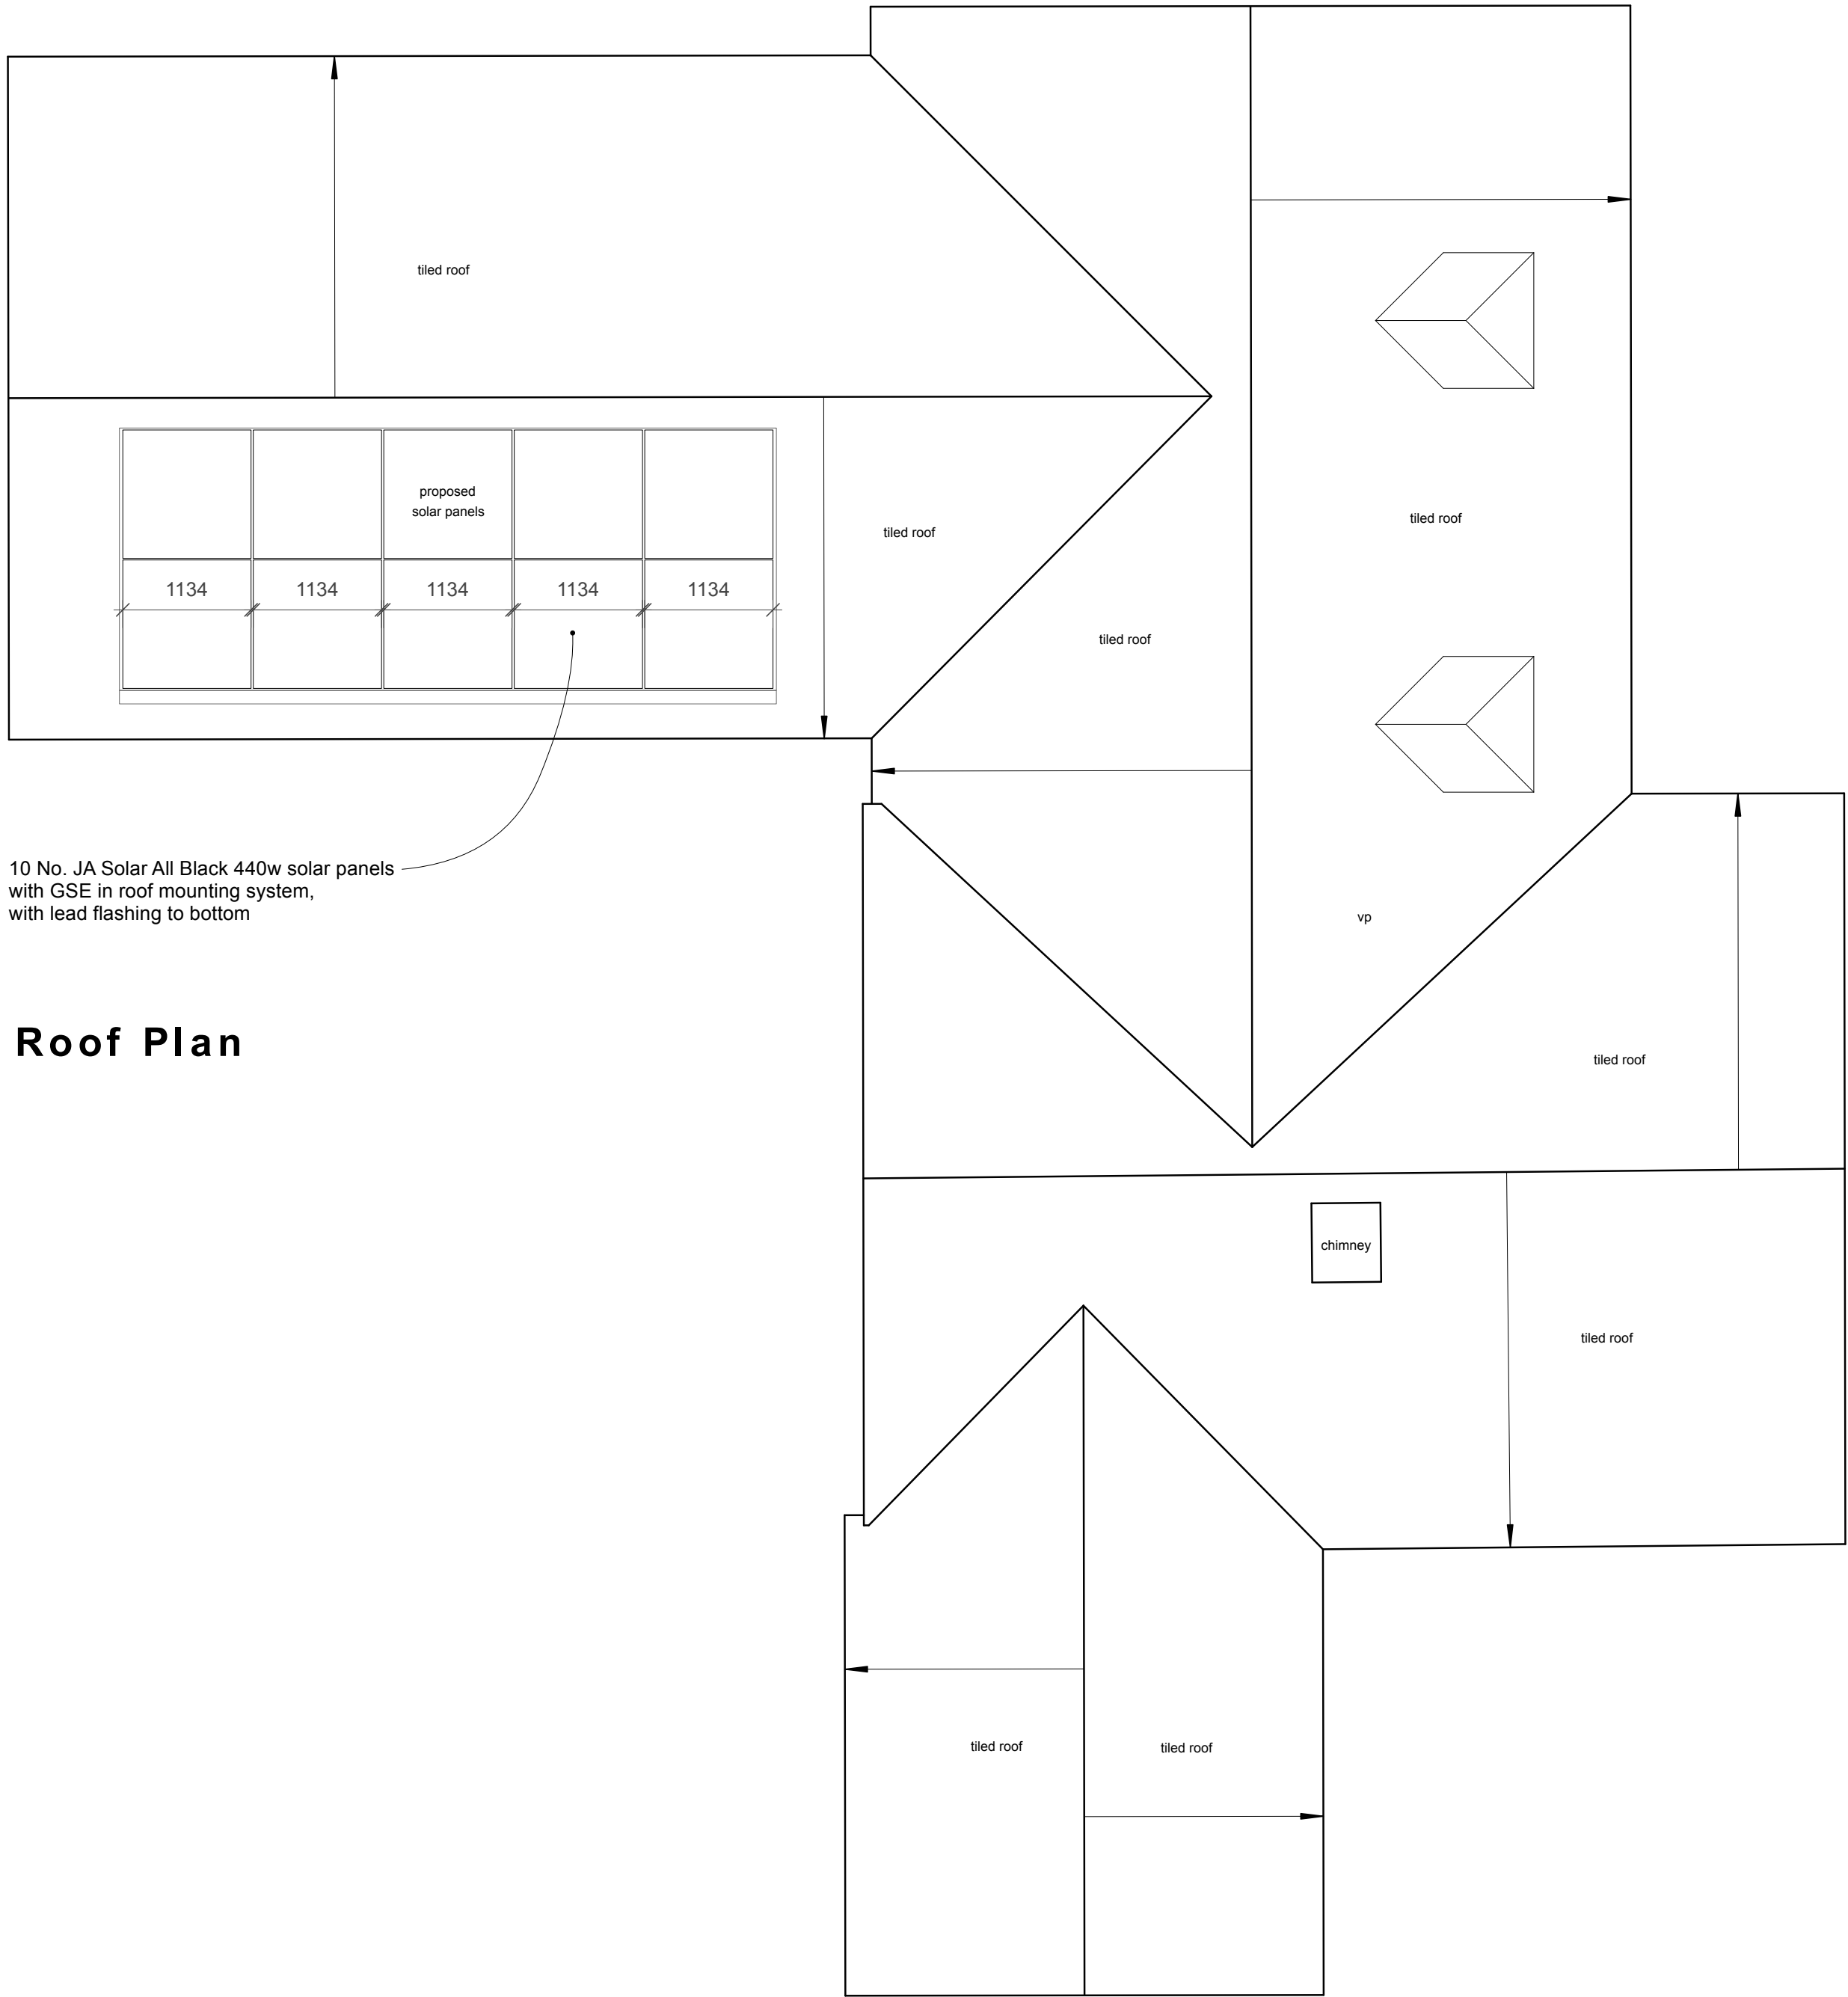

Roof Plan

- General Notes:**
1. This drawing is to be read in conjunction with other consultants drawings
 2. Site conditions must be checked prior to the commencement of work.
 3. Discrepancies must be reported directly to the Architect.
 4. Do not scale off drawing. Use figured dimensions only unless for planning purposes.
 5. This drawing may be issued in colour, and may be a non-standard paper size.

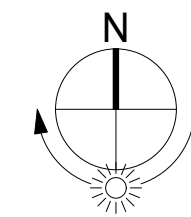

C	26/11/2025	Solar panels added	CG
B	18/02/2025	Dormers revised to hipped dormers	CG
A	22/11/2024	Issue for Planning	CG
Rev	Date	Notes	Drawn
Scale			
1 : 50 @ A1			

QA Serial Number

YIANGOU	
Yiangou Architects, Dyer House, 3 Dyer Street, Cirencester, Gloucestershire, GL3 2PP t 01285 888150 e architecture@yangou.com w www.yangou.com	
Project Address	Apple Wood House, Noble Street, Sherston, SN16 0NA
Project Description	Proposed Renovations and Alterations
Drawing Title	Proposed Roof Plan
Drawing No.	2919-1105
Rev.	C