



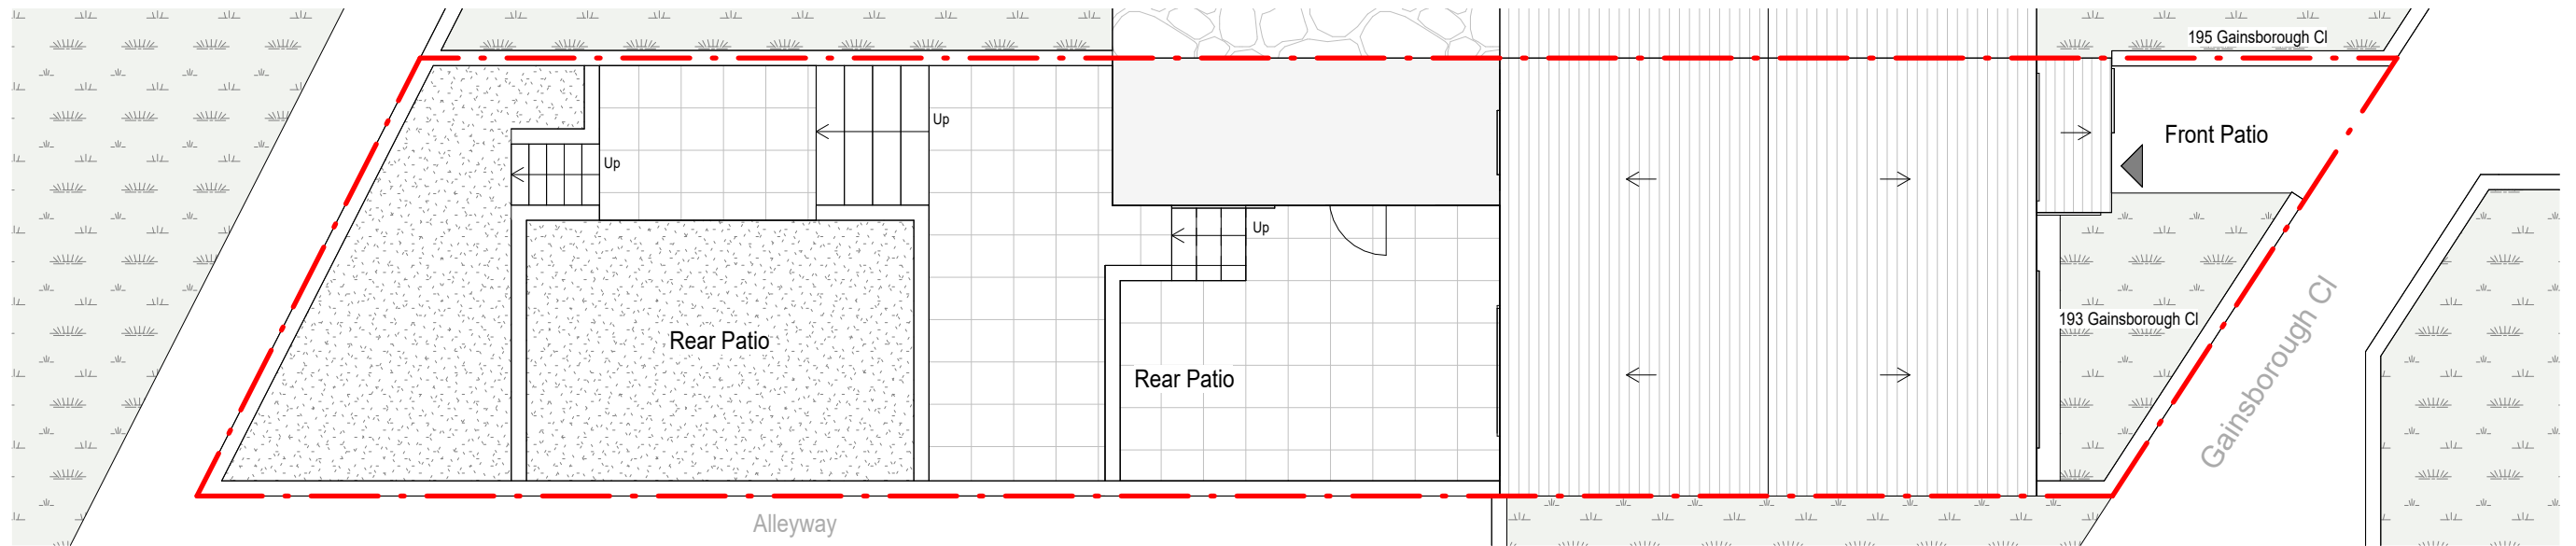


Existing Site Plan

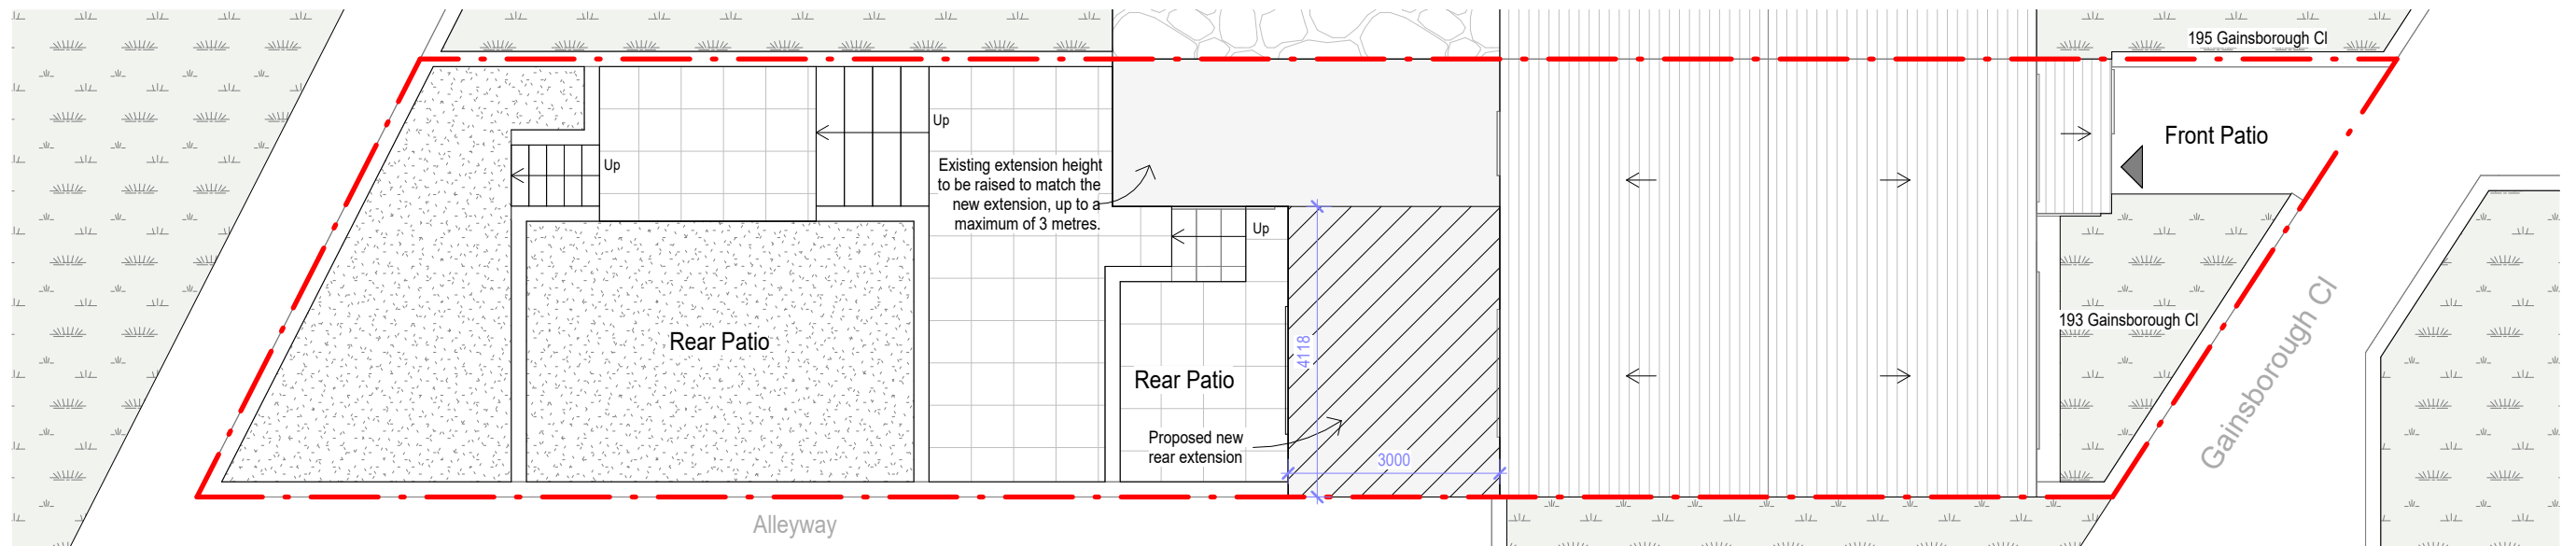


Proposed Site Plan

Legend:

  Proposed extension area

 Boundary Line

 

0 1 2m


PROJECT
Gainsborough

ADDRESS
193 Gainsborough Cl,
Salisbury,
SP2 9HB

DRAWING TITLE
Existing & Proposed Site Plans

SCALE DATE REV DWG NO.
1:100@A3 26/11/2025 A D101

E - khanh.le.interiorarchitecture@gmail.com T - 0787.772.2555

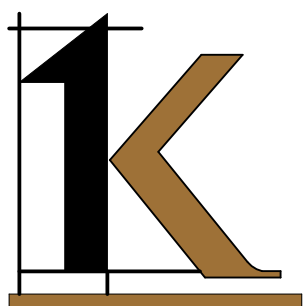

NOTE:
1. All dimensions to be verified on site.
2. All dimensions are in millimeters.
3. The Copyright of this drawing belongs to Khanh Le.