



**ASHFORD
HOMES**
[SOUTH WESTERN] LIMITED


DORIC HOUSE, MOOLETON DRIVE
BRADFORD FOR AVOON
WILTSHIRE BA15 1GB
TEL: 01225 791155
FAX: 01225 791166
WEB SITE: www.ashford-homes.co.uk
E-MAIL: alr@aahf@ashford-homes.co.uk

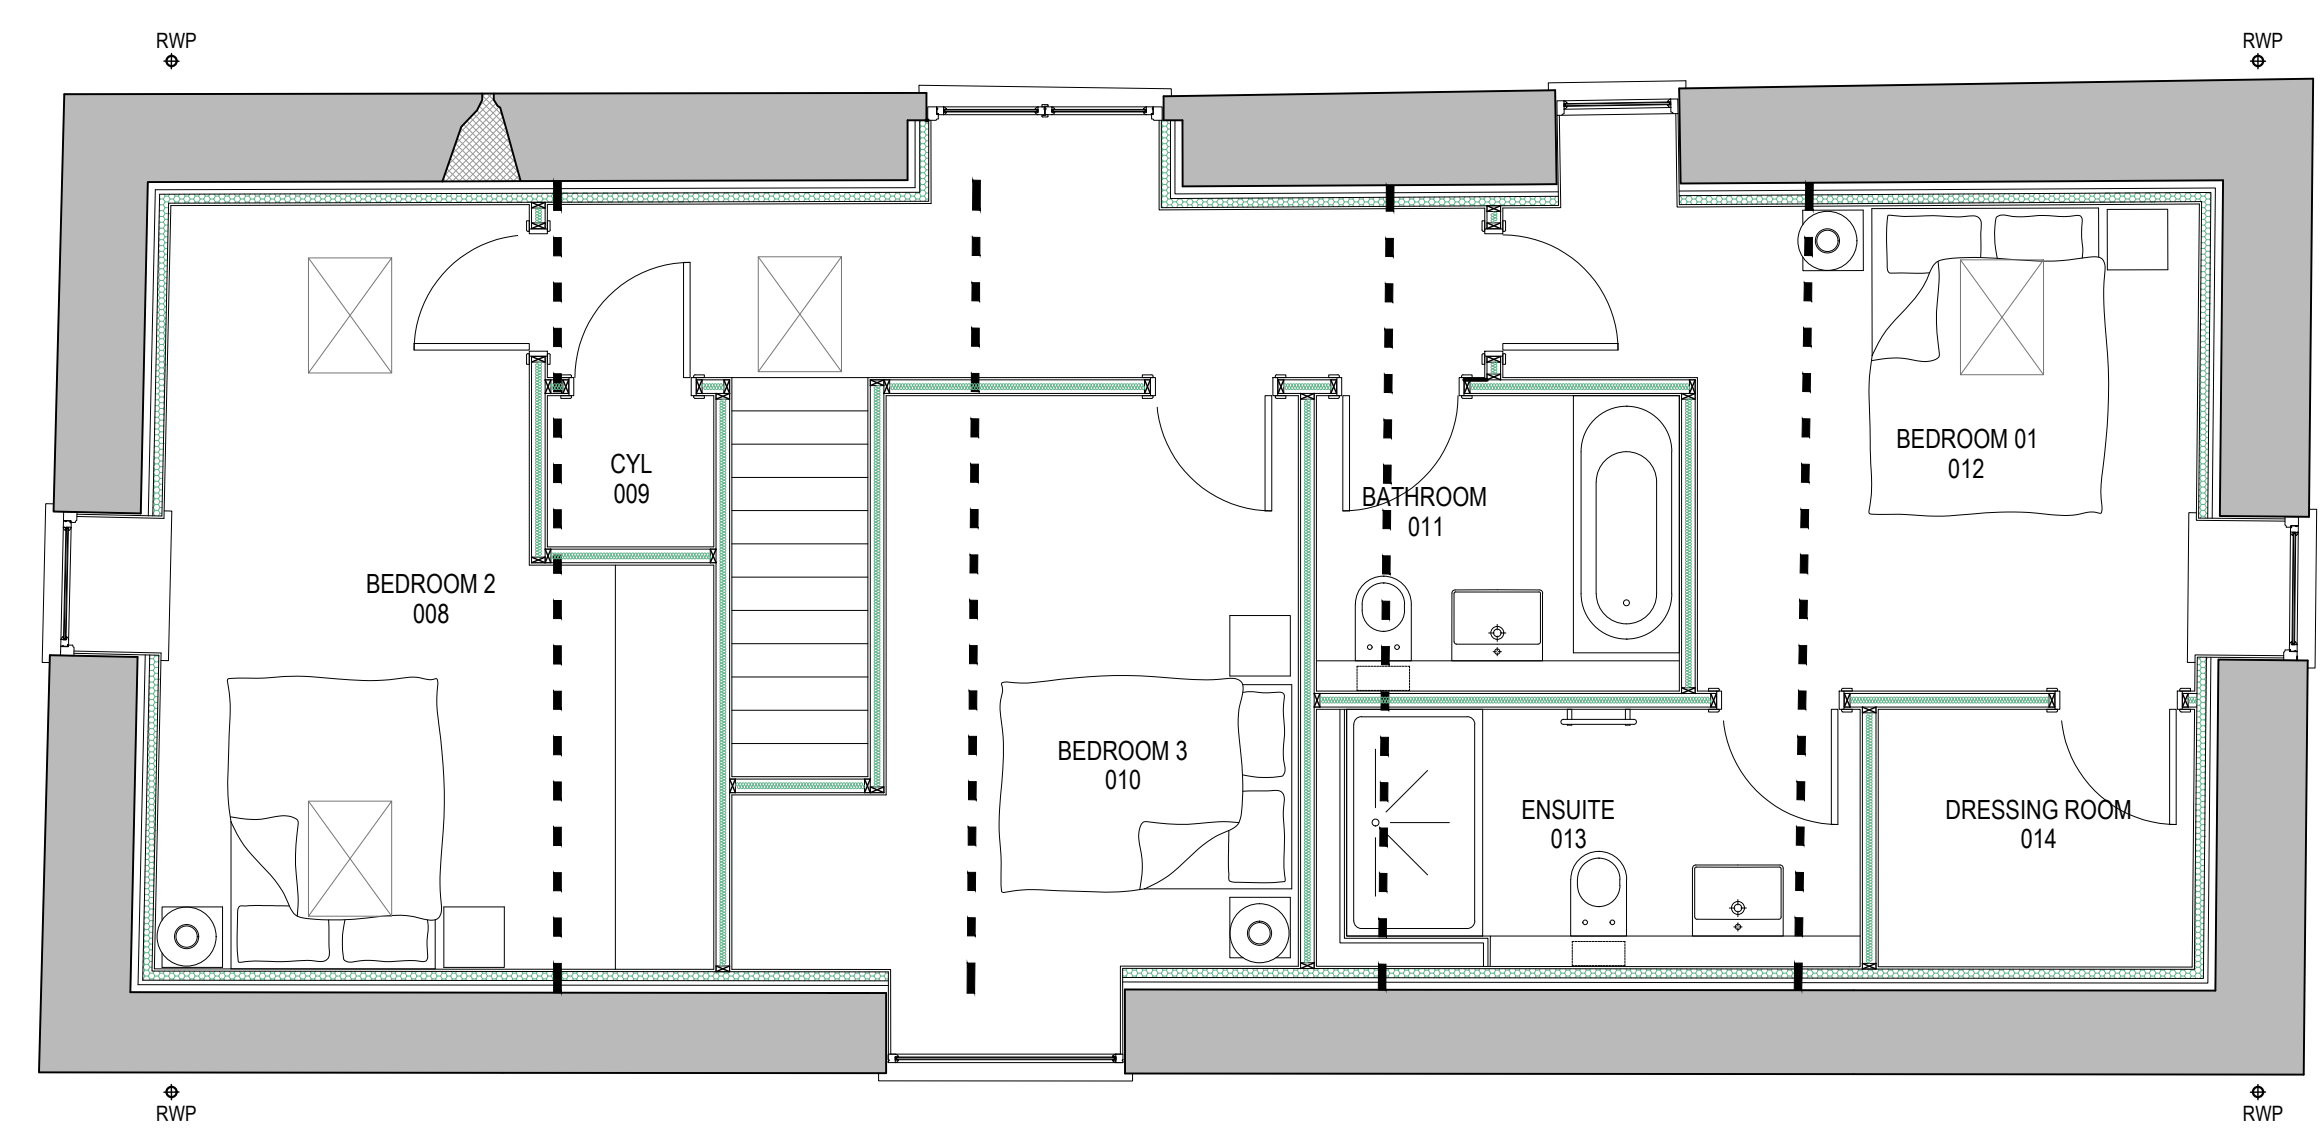



FIRST FLOOR
SCALE - 1:50

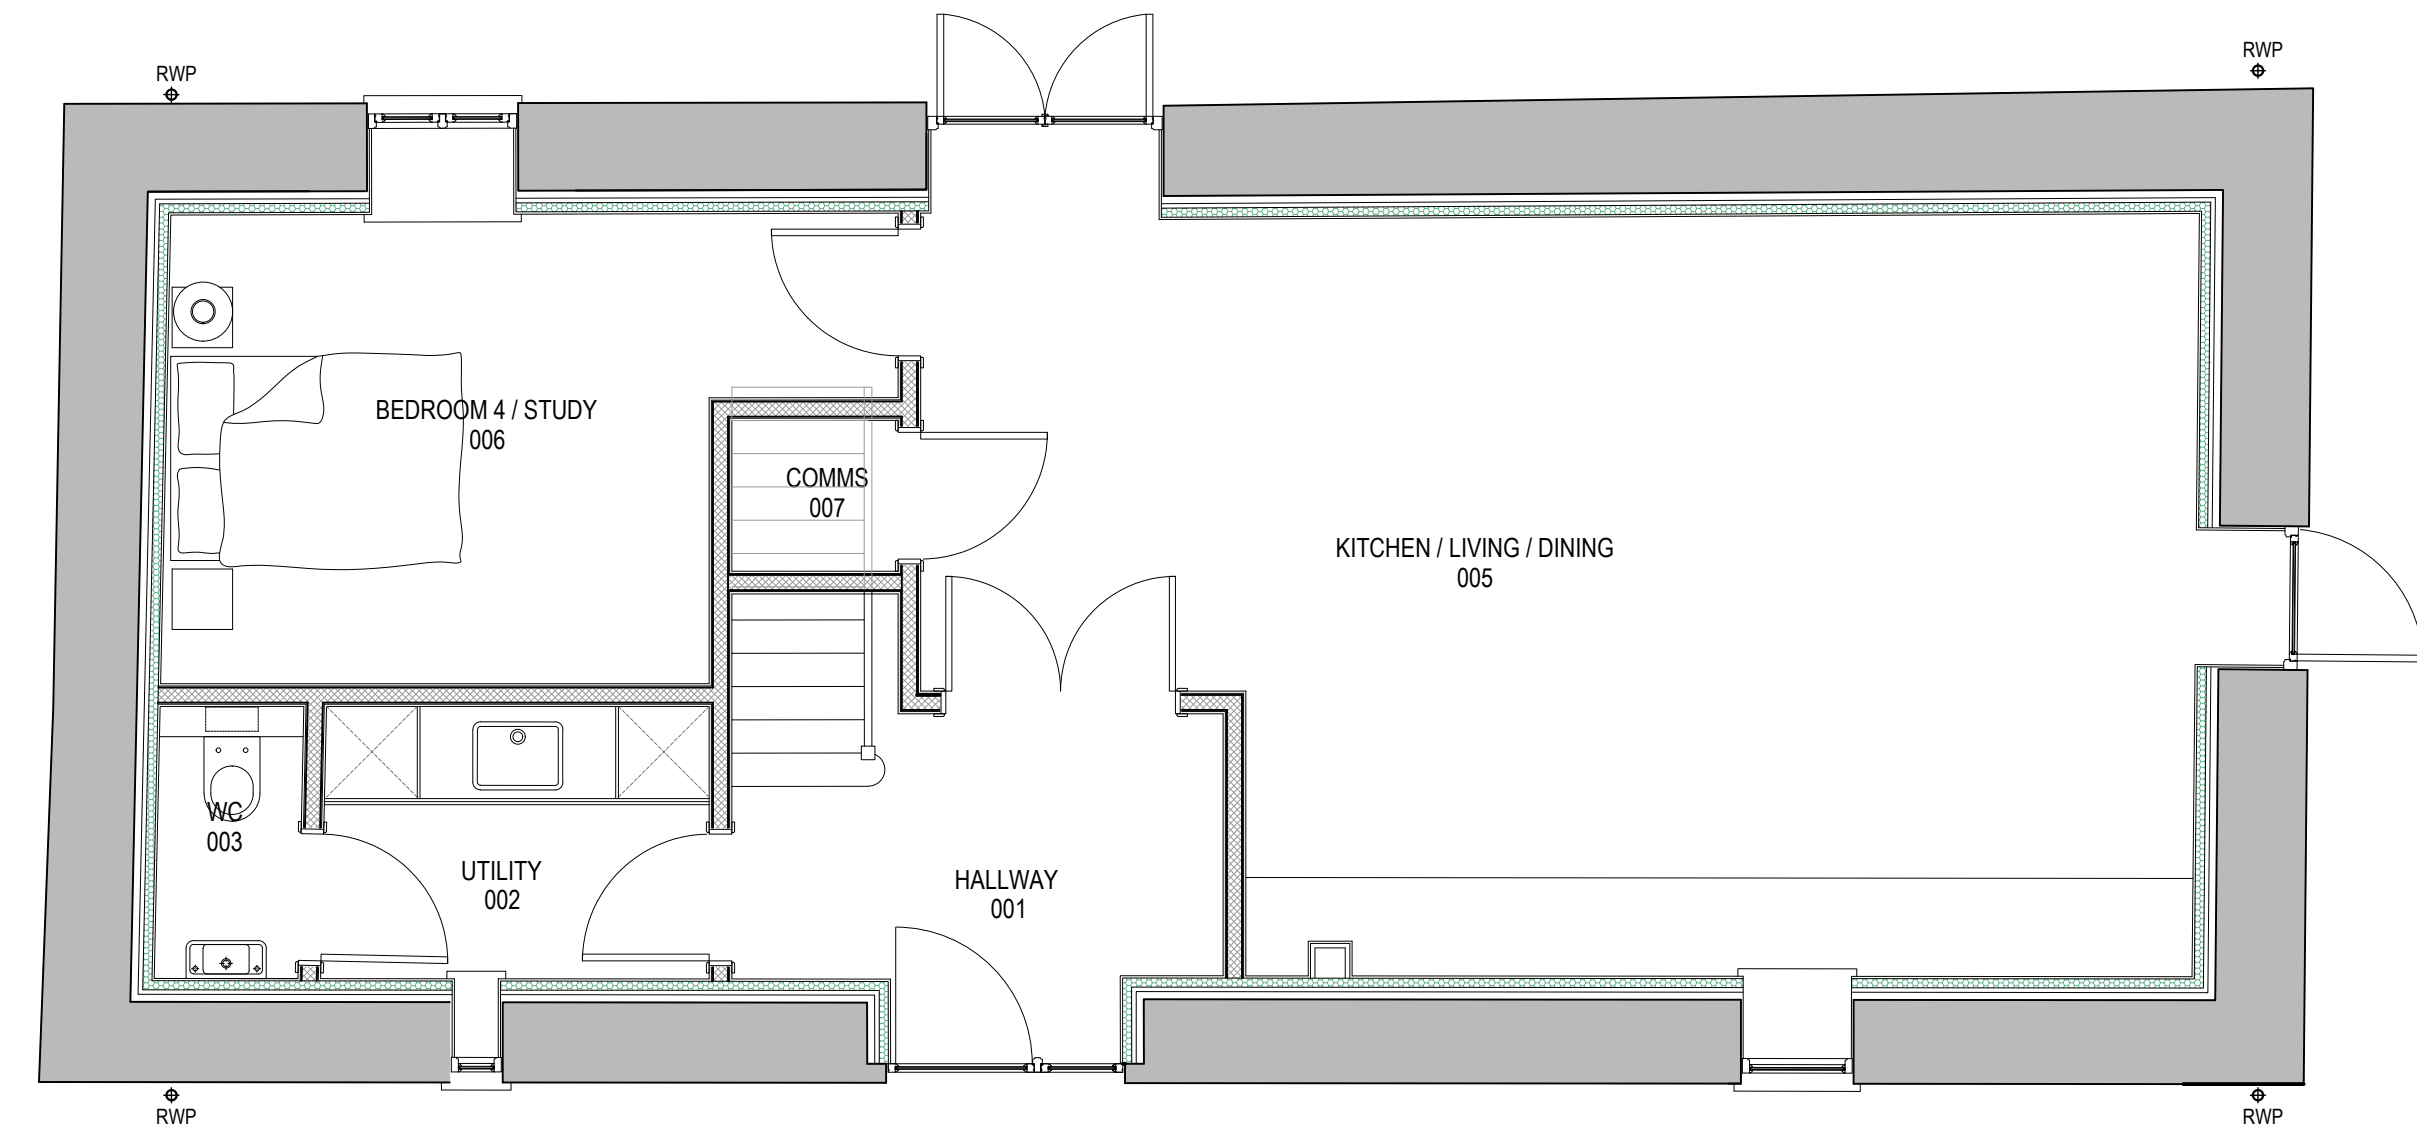

GROUND FLOOR
SCALE - 1:50

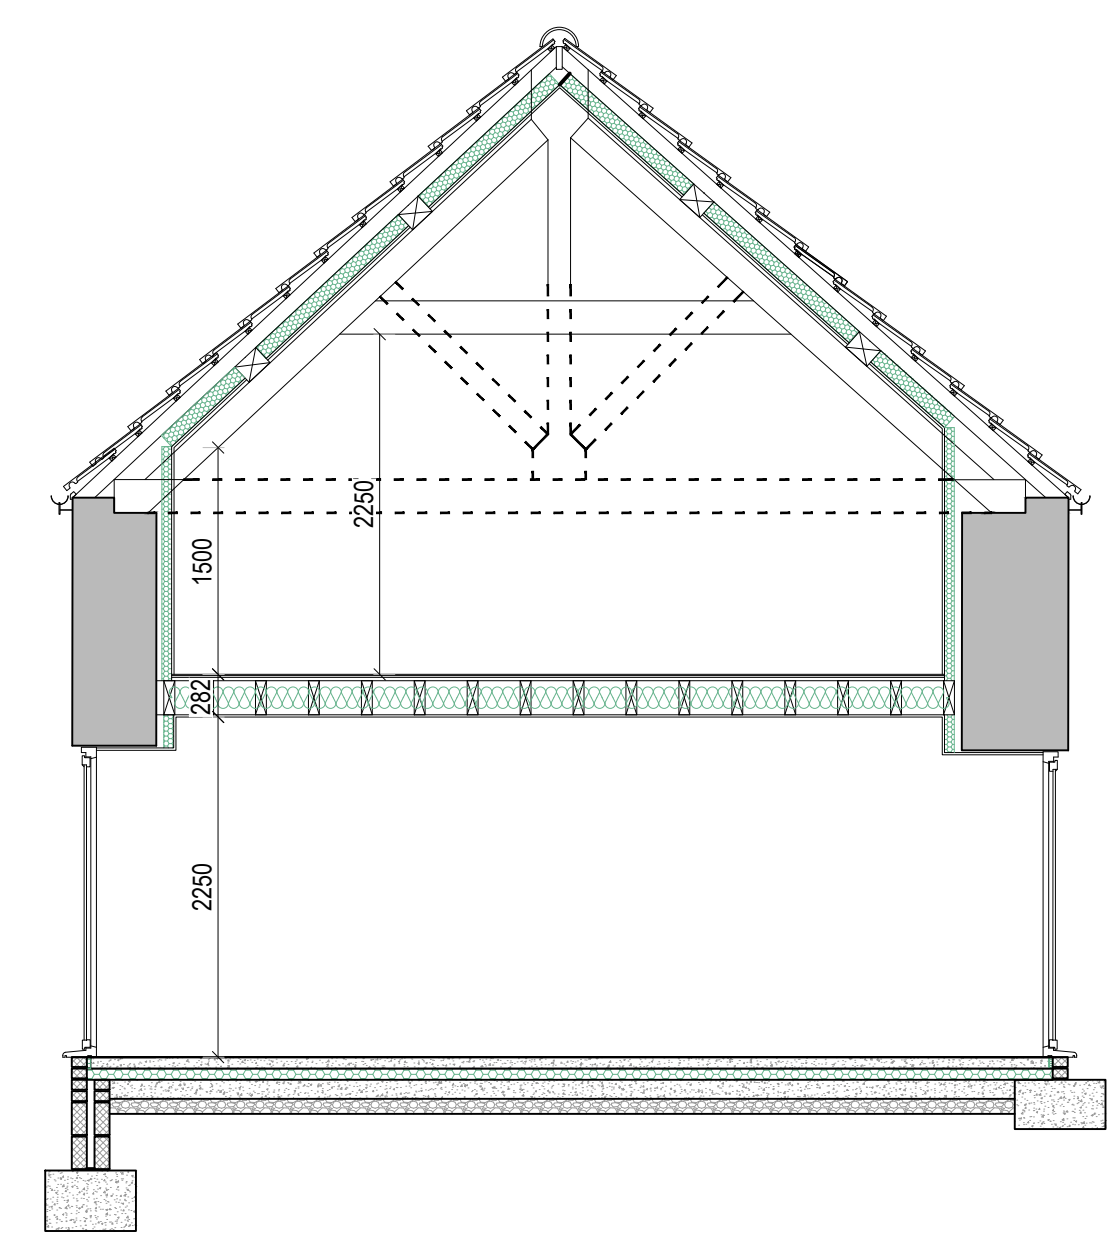

SECTION
SCALE - 1:50

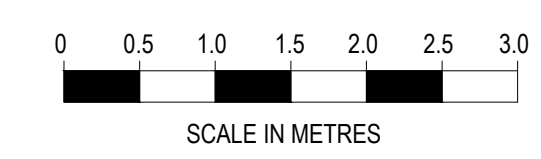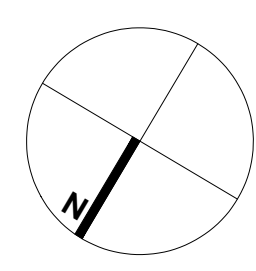

B 24-11-25 dimensions added to section
A 22-09-25 first issue
revisions

Only figured dimensions are to be
worked from. Discrepancies must be
reported to Ashford Homes.

THIS DRAWING IS COPYRIGHT ©

drawing status
PRELIMINARY ISSUE

project
**NEW FARM
ALDERTON
CHIPPENHAM
SN14 6NW**

drawing name
**PLANNING AMENDMENT
PLOT 04
PROPOSED FLOOR PLANS**

drawing no. ALD-110	revision B
-------------------------------	----------------------

scale 1:50	paper size A1
----------------------	-------------------------

date 22-09-2025	
---------------------------	--

drawn by GIJ	approved by
------------------------	-------------