



Corner of Garage
Family

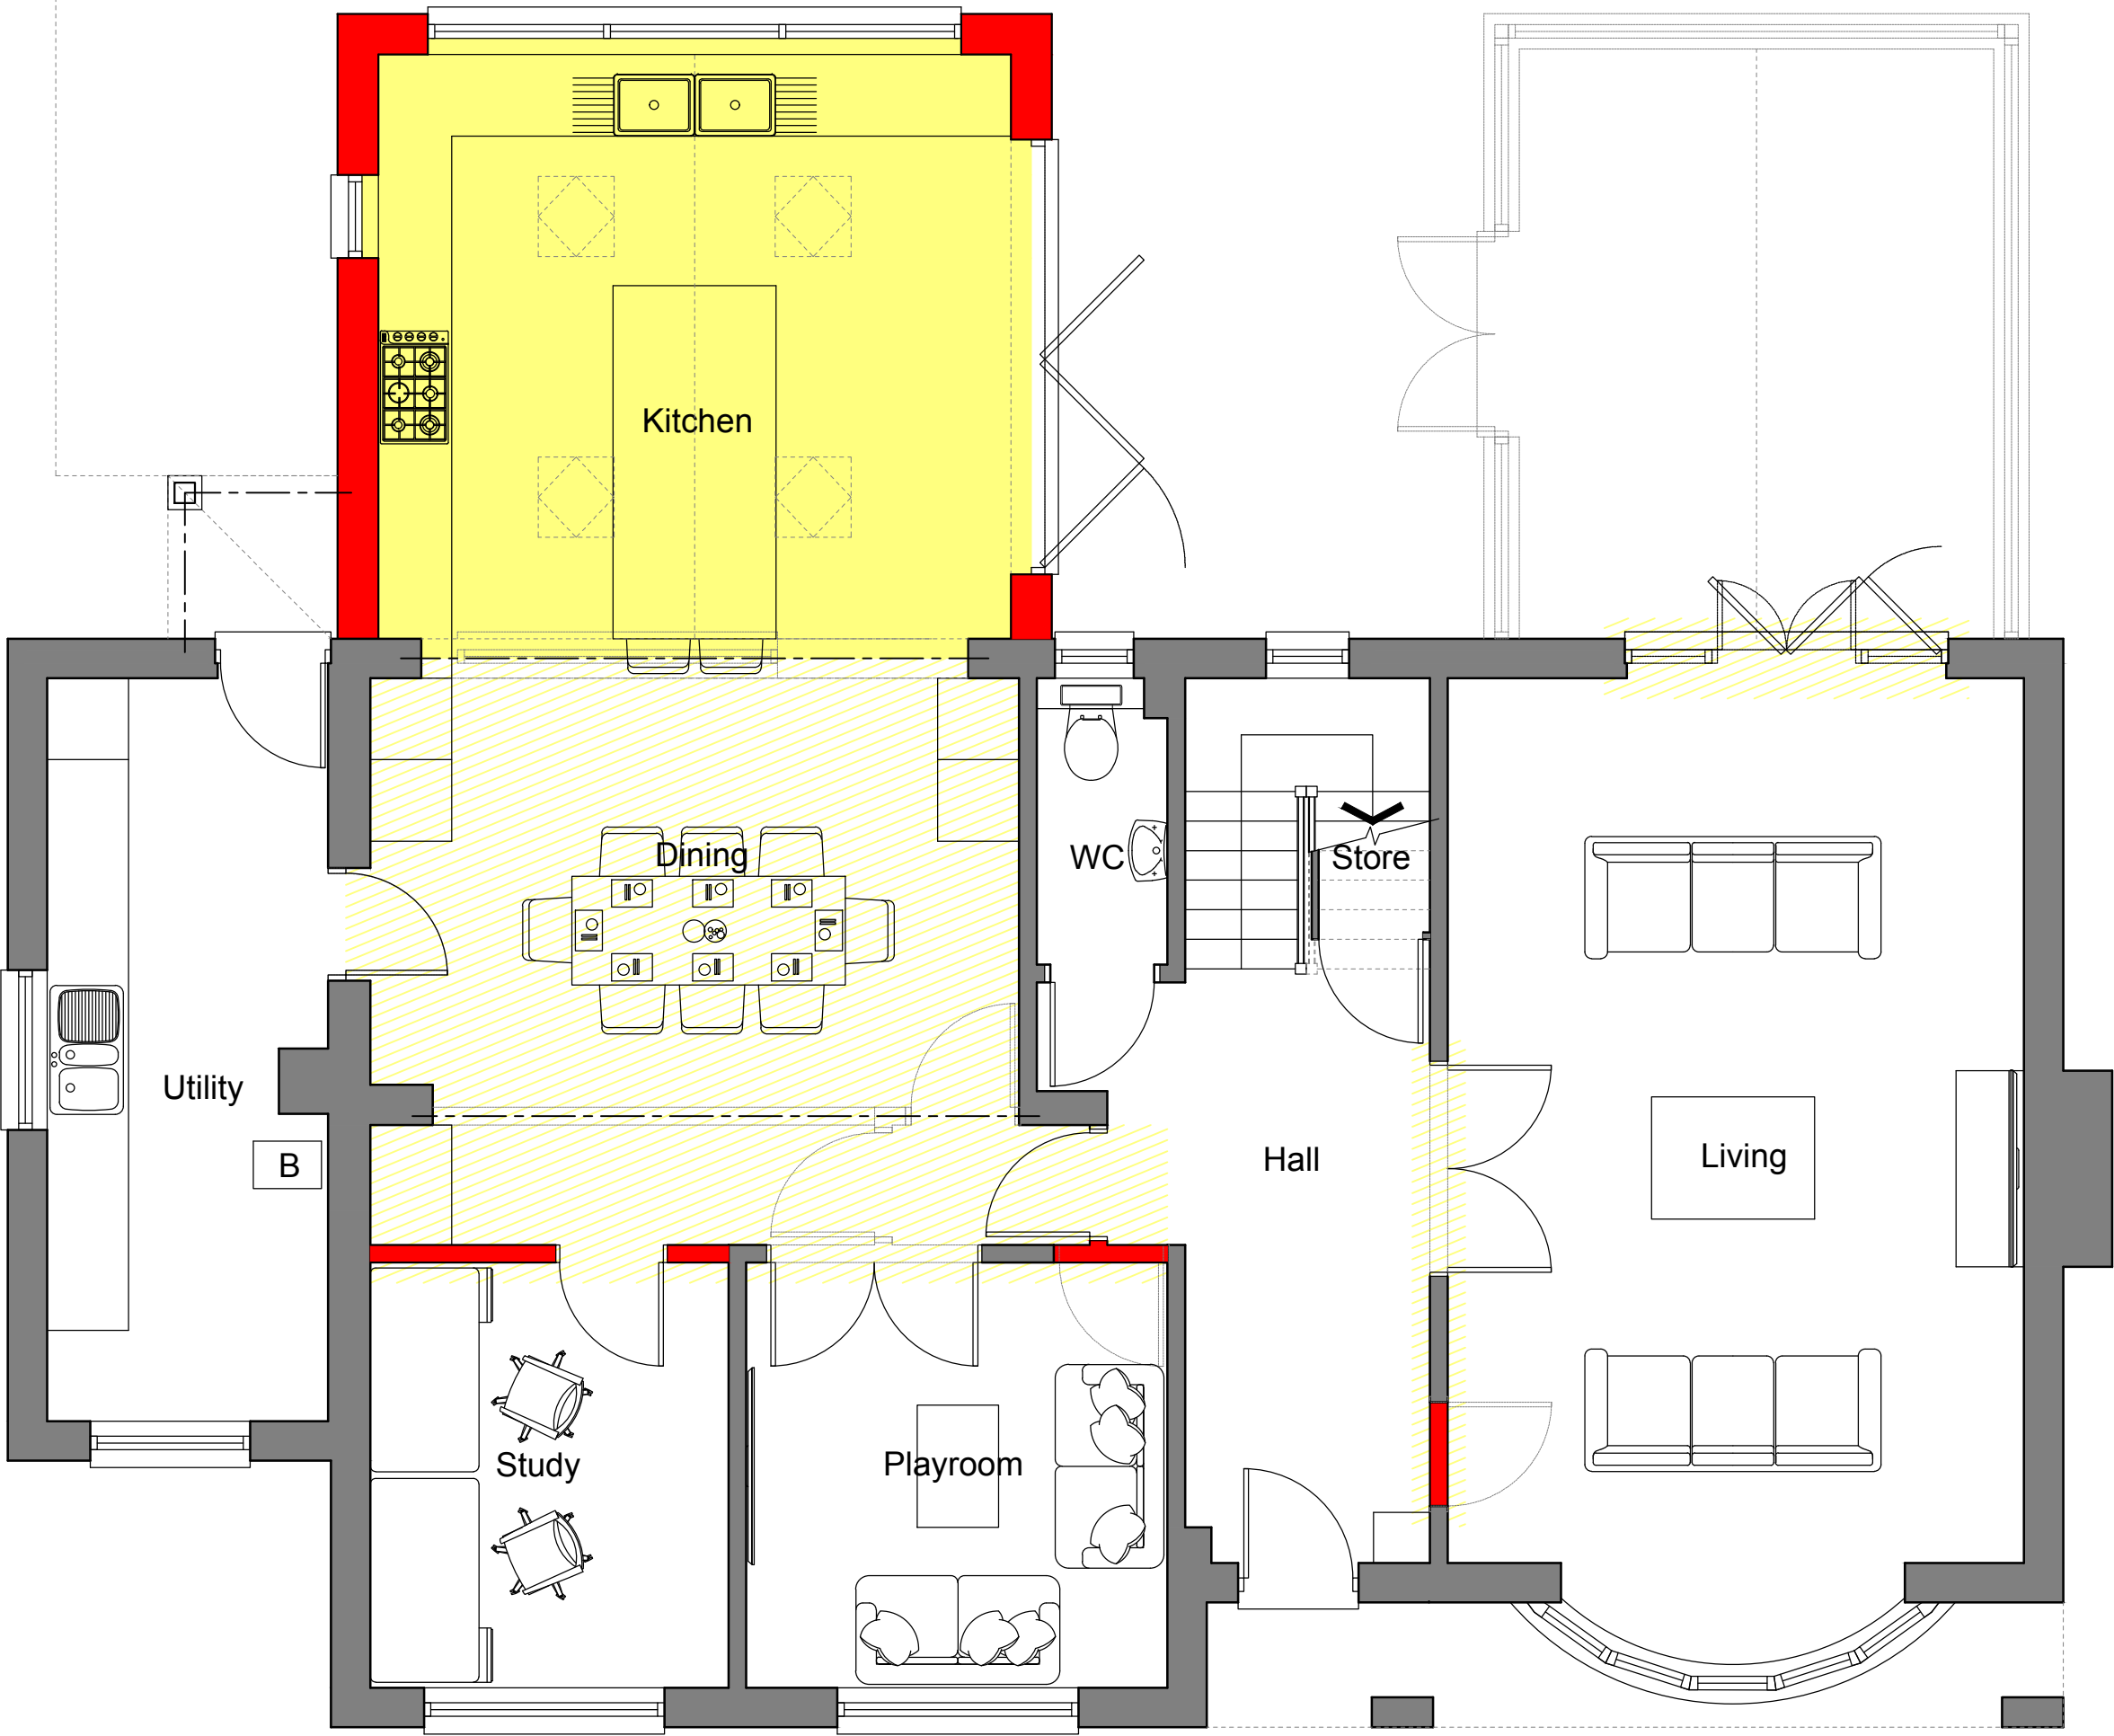


Ground Floor Plan as Proposed -1:50

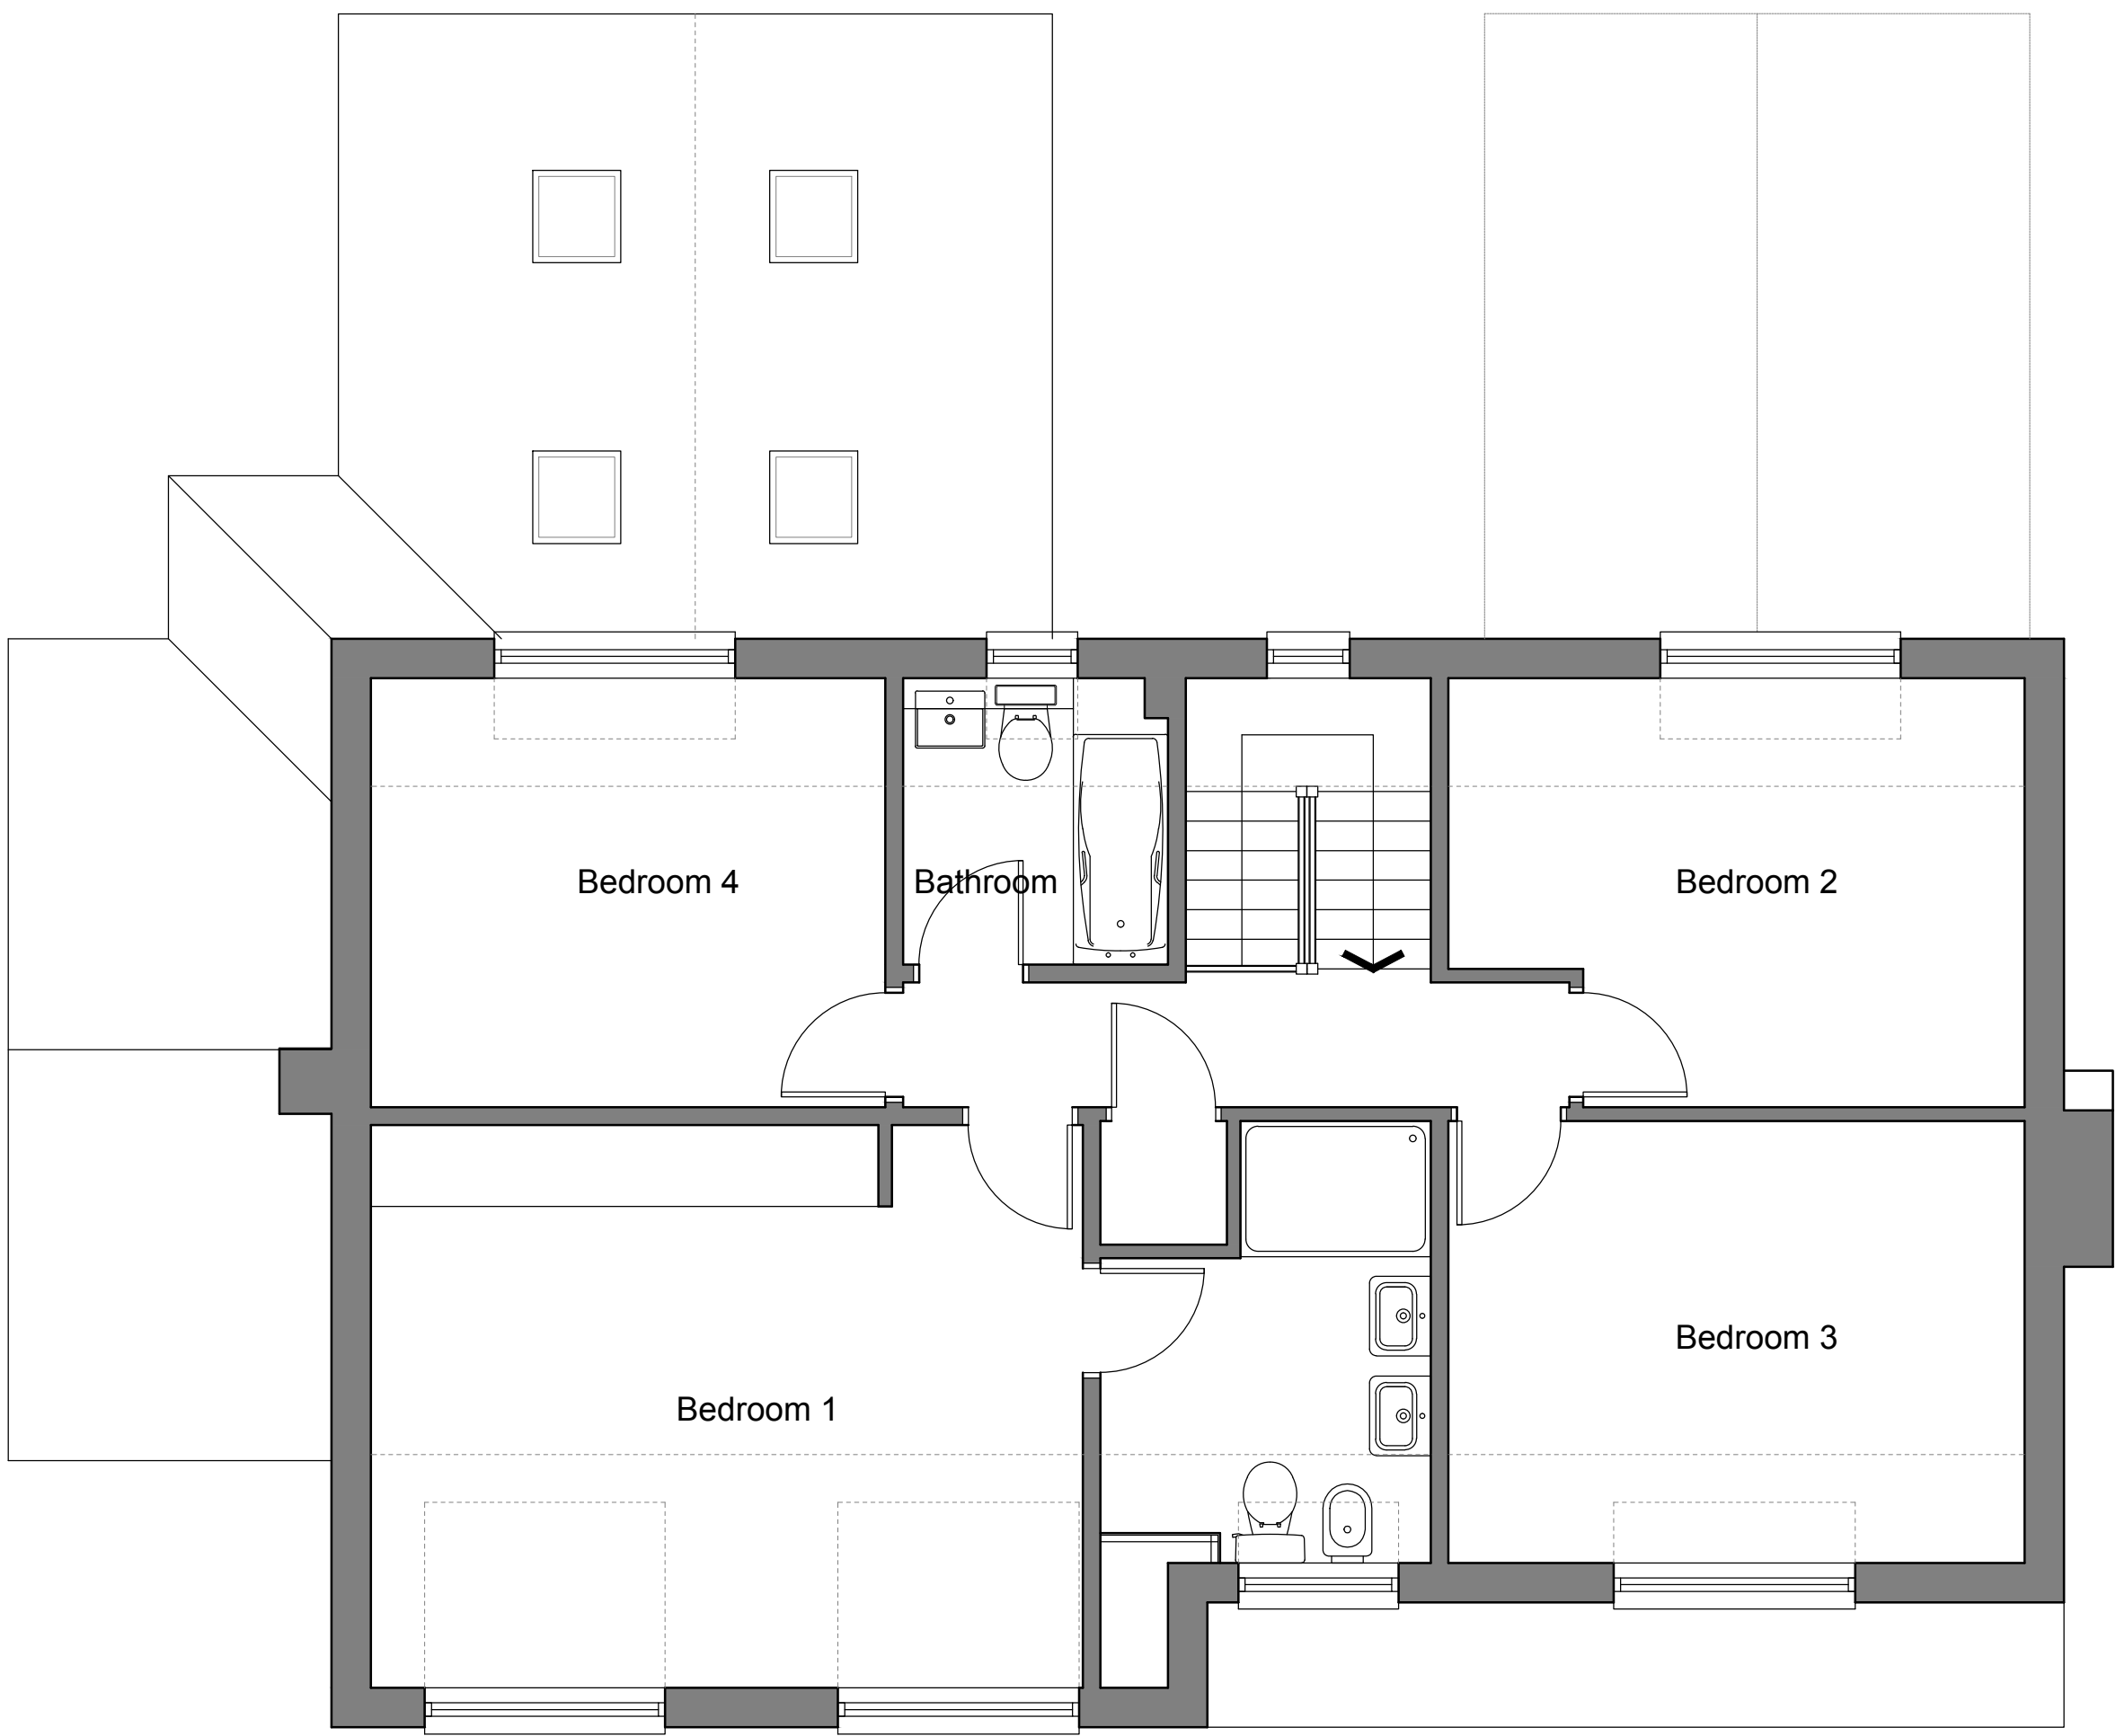

First Floor Plan as Proposed -1:50

Christopher Stanley
Watermoor Point, Watermoor Road,
Cirencester, Gloucestershire, GL7 1LF
T : 01285 706560
E : hello@christopher-stanley.co.uk
W: www.christopher-stanley.co.uk

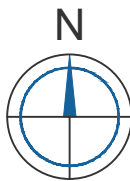

Revision Schedule			
Rev	Description	Date	By
P0	Initial issue to client for comment	01/08/25	AT
P1	Amended to client comments	01/10/25	AT
P2	Amended to client comments	14/10/25	AT
P3	B-folds & Dims Added	16/10/25	AT
P4	Issued for client approval	14/11/25	AT
PL0	Issued for Planning Approval	24/11/25	AT

PLANNING

Client

MR TIM MARSTON

Project
10 THE LEAZE
ASTON KEYNES
WILTSHIRE
SN6 6PE

Drawing Description

FLOOR PLANS
AS PROPOSED

Scale AS SHOWN	Sheet Size A1	Date SEPT 25
-------------------	------------------	-----------------

Drawn by AT	Checked by JCD
----------------	-------------------

Project No CS-25048	Drawing No 04	Revision PL0
------------------------	------------------	-----------------

This drawing should not be scaled. Any discrepancies should be notified to Christopher Stanley Architecture & Planning Ltd. If this drawing is issued as digital data for the titled project, use this data for reference purposes only to assist in co-ordinating work. Christopher Stanley Architecture & Planning Ltd take no responsibility for its accuracy. This drawing is copyright of Christopher Stanley Architecture & Planning Ltd and may not be copied or reproduced without permission.