



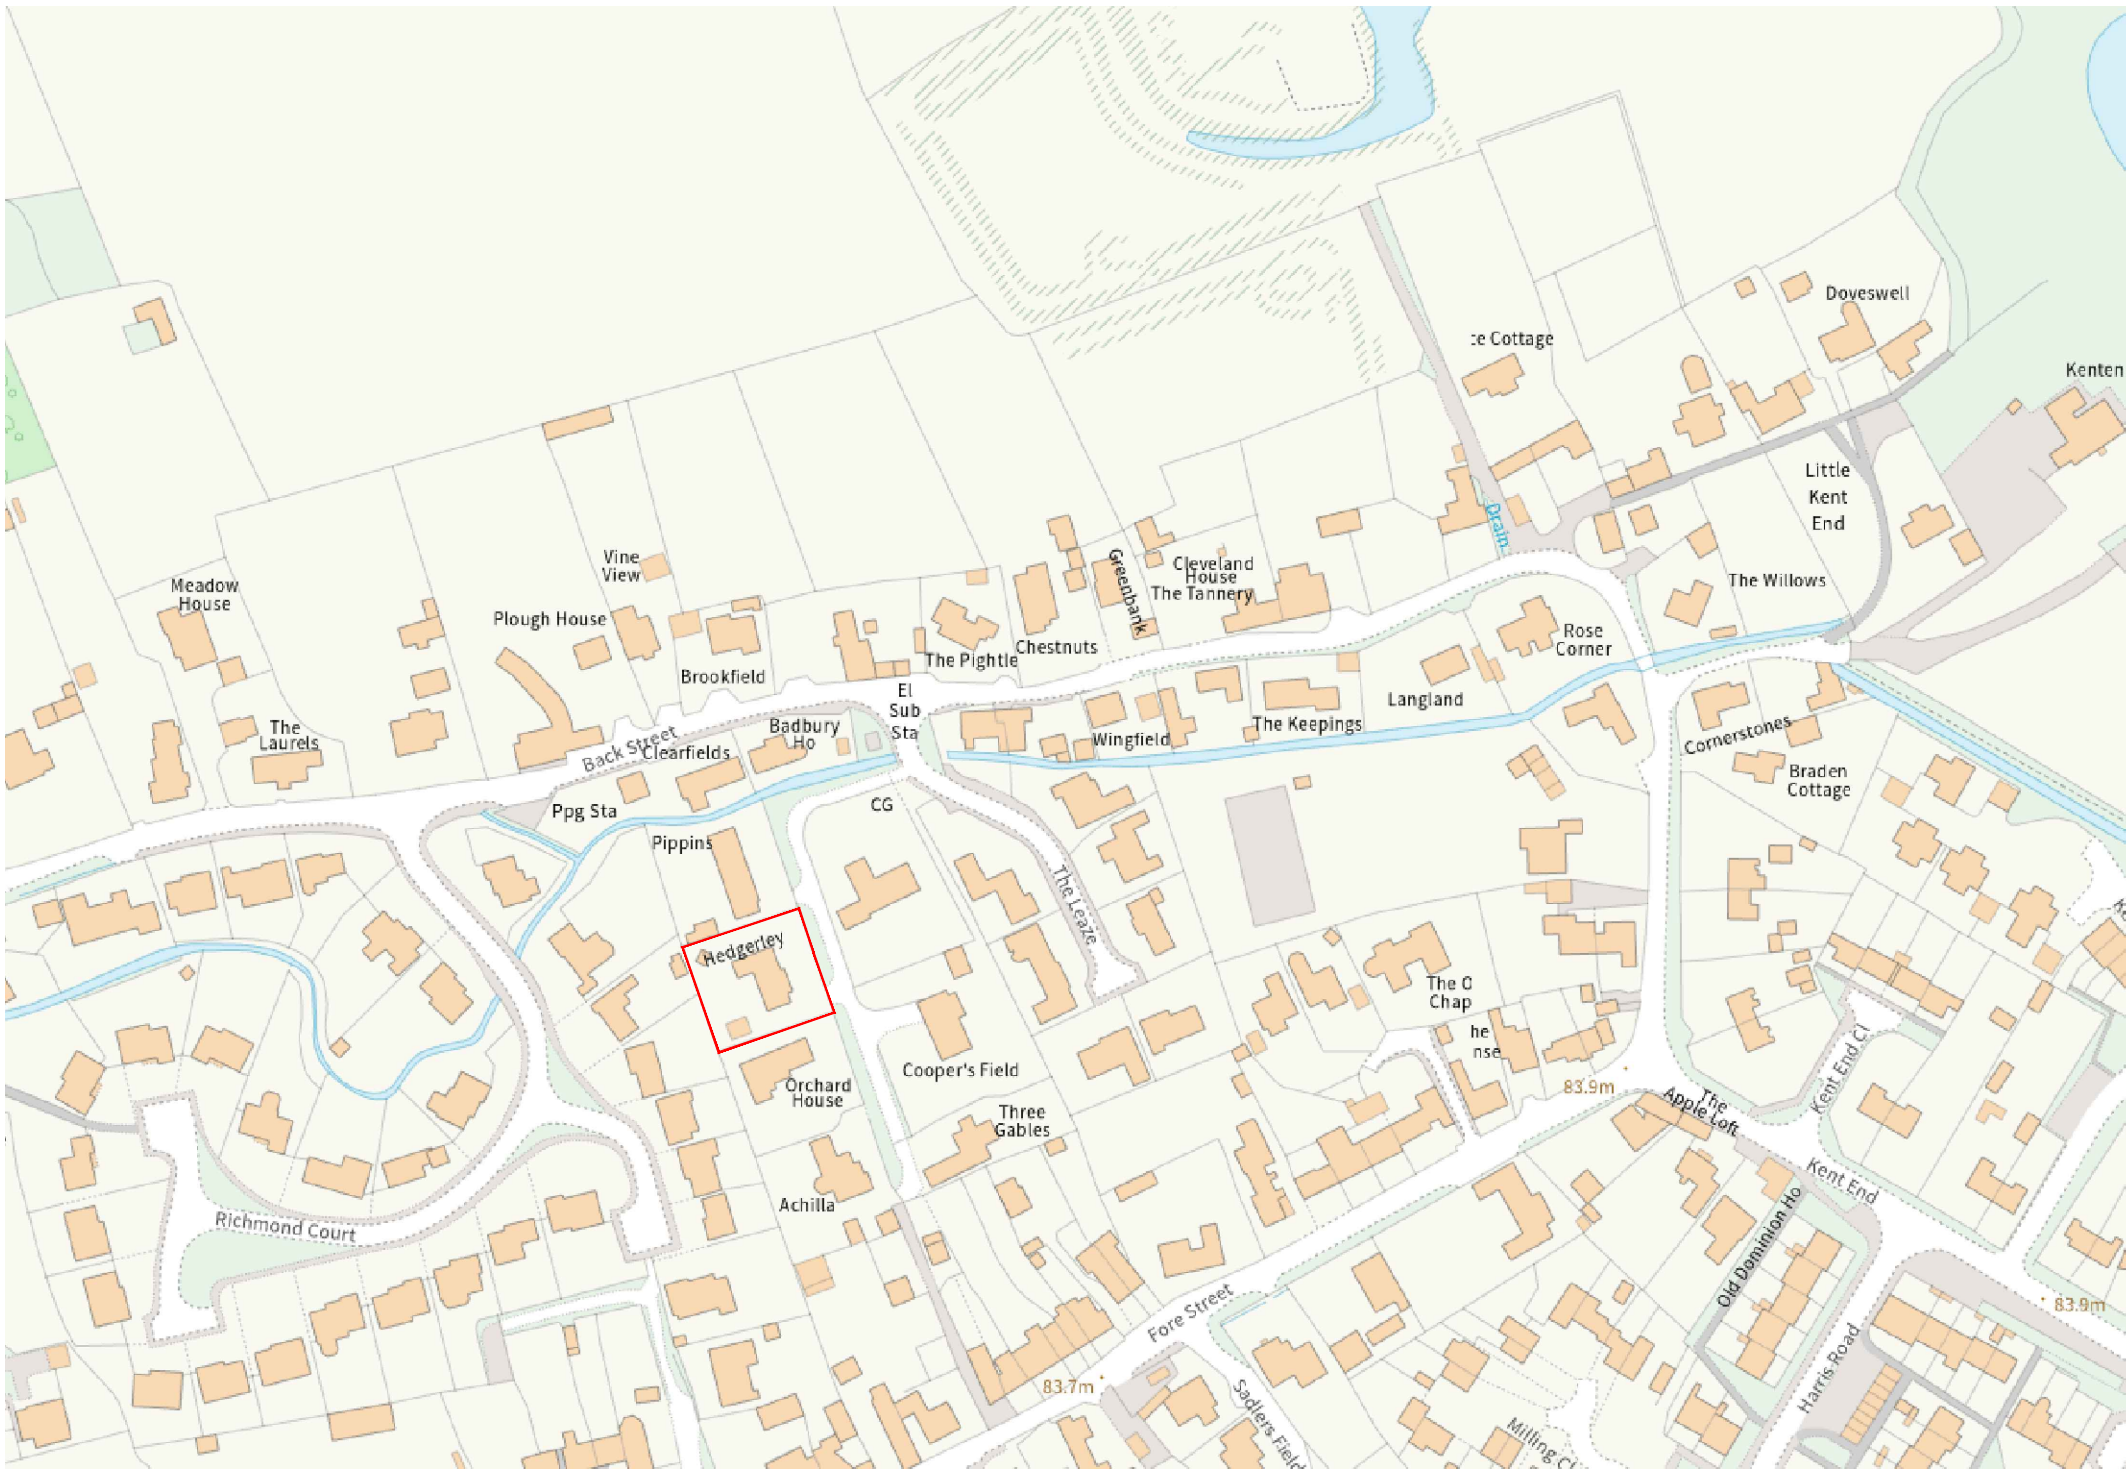


Site Location Plan - 1:1250



Site Plan as Existing - 1:500

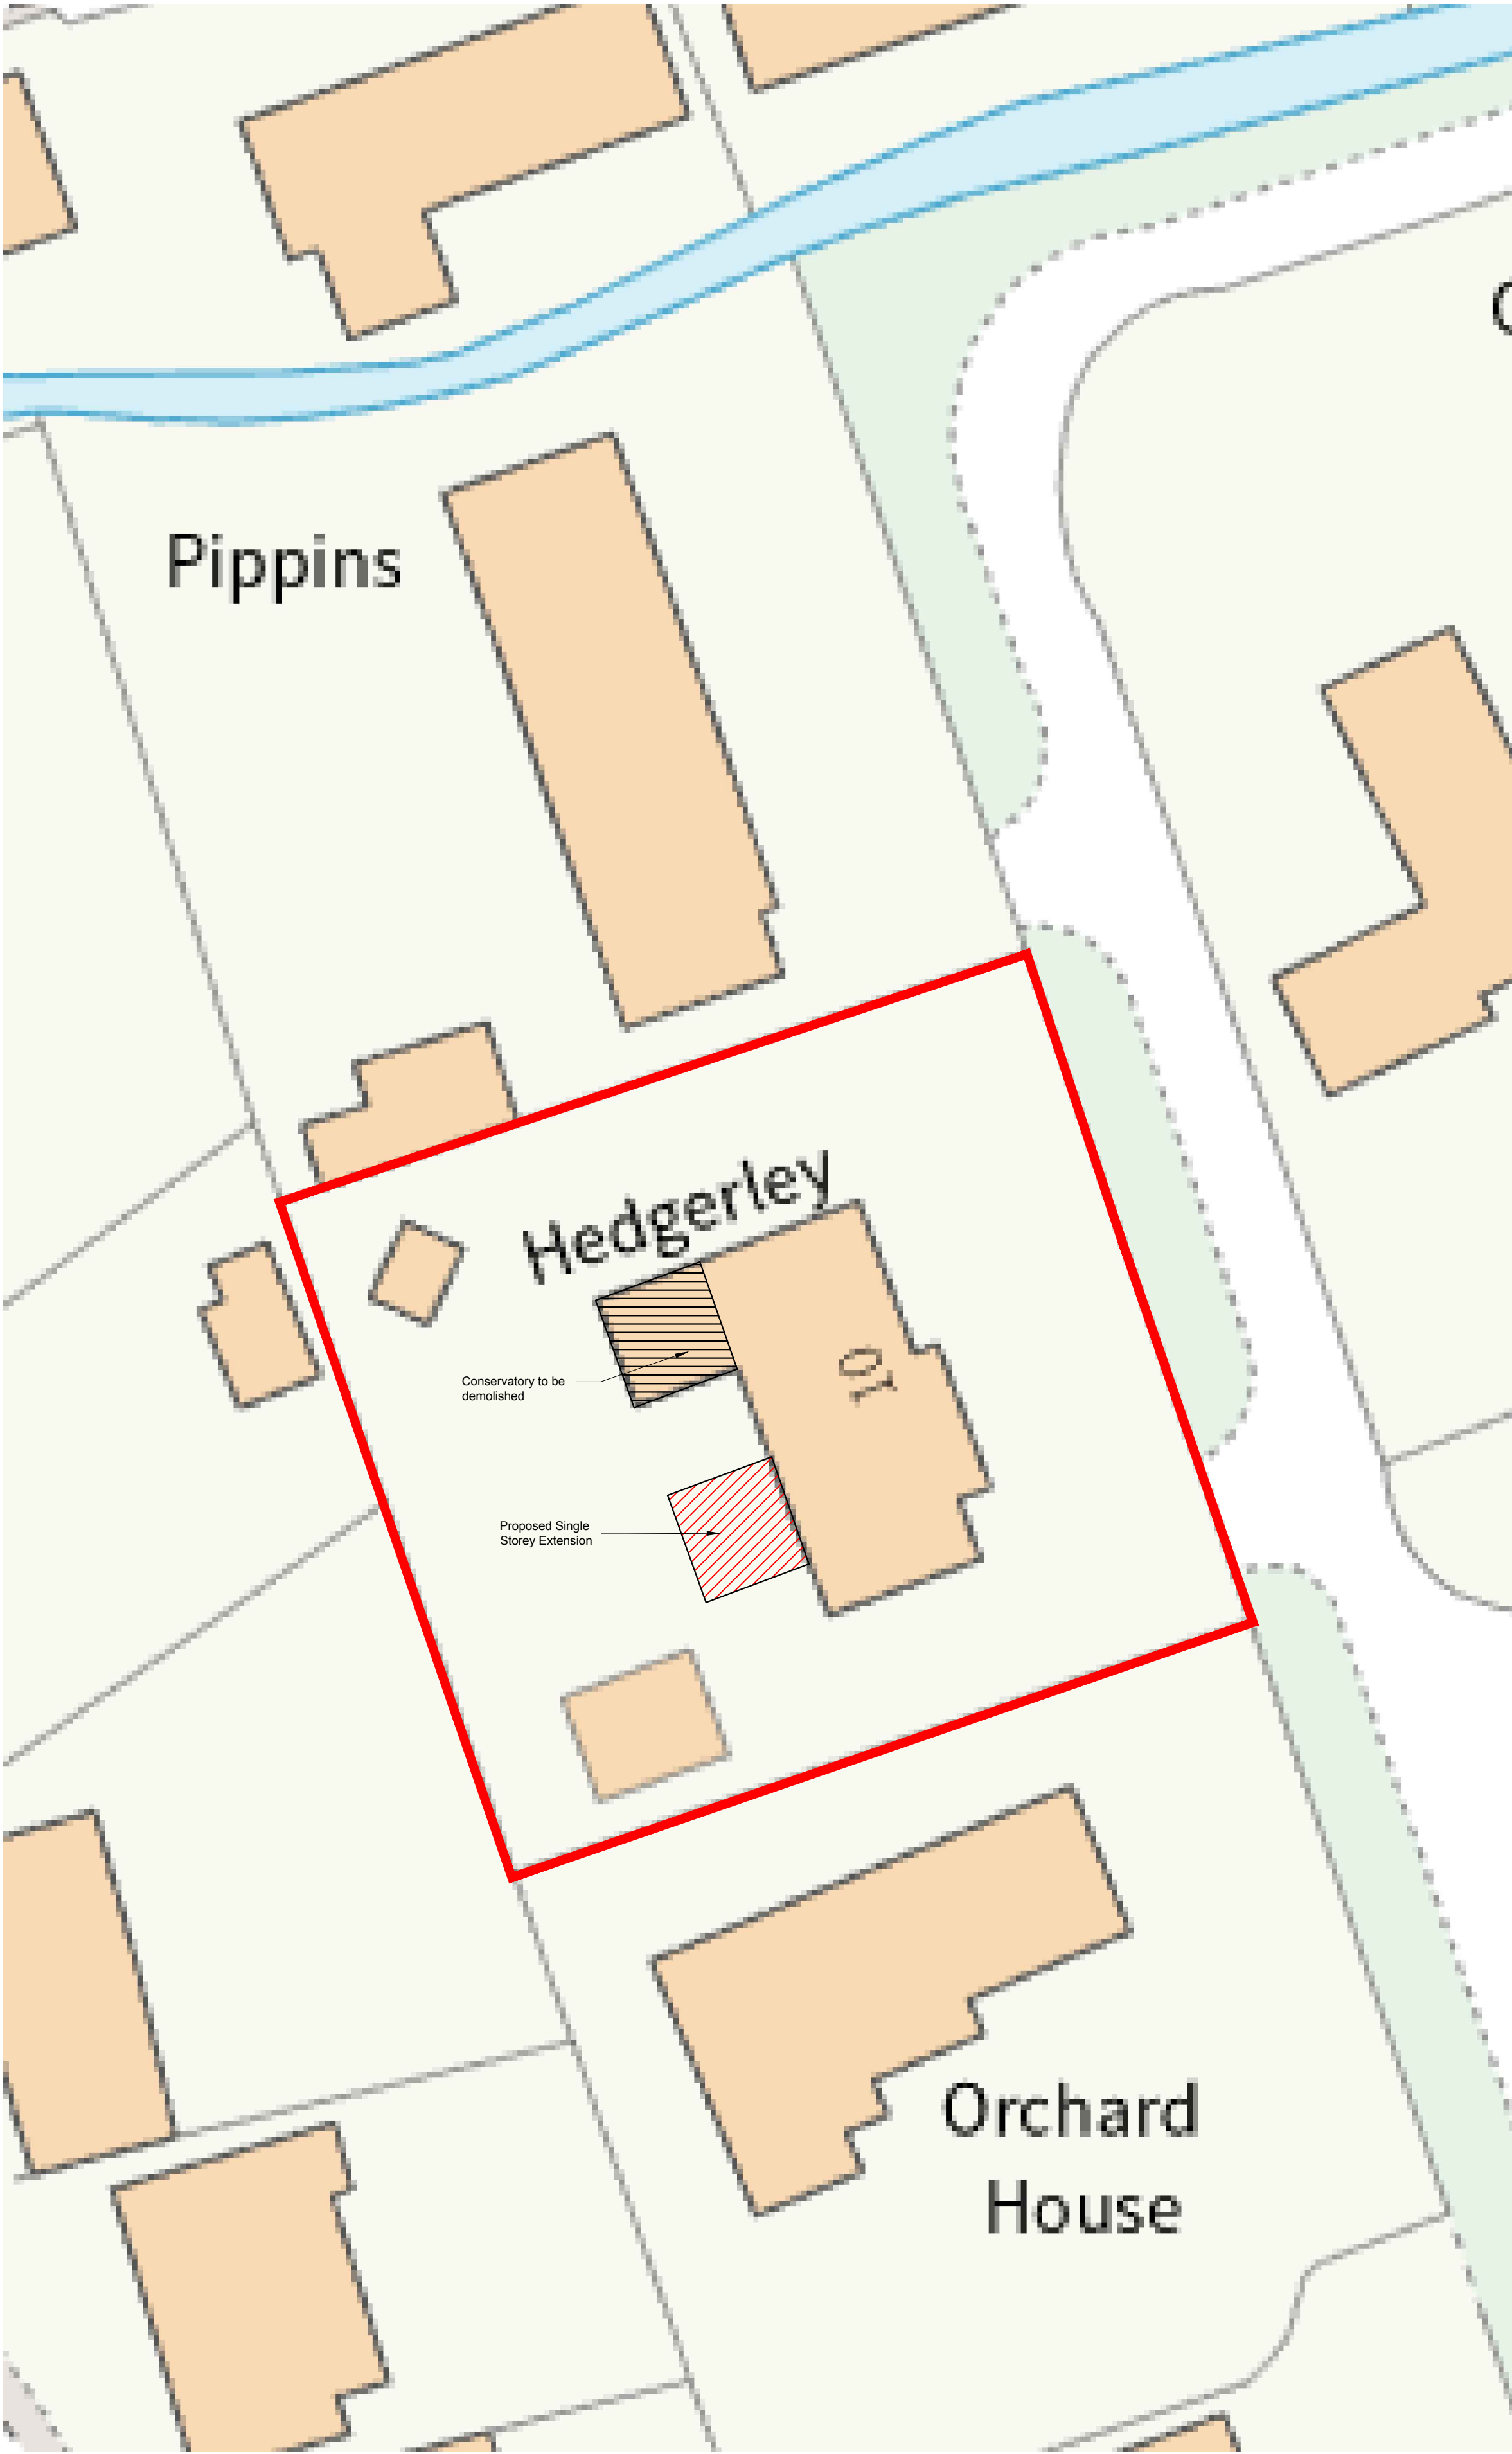

Site Plan as Proposed - 1:200

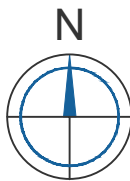

Revision Schedule			
Rev	Description	Date	By
PL0	Issued for Planning Approval.	17/10/25	AT

PLANNING

Client

MR TIM MARSTON

Project
10 THE LEAZE
ASTON KEYNES
WILTSHIRE
SN6 6PE

Drawing Description

LOCATION, ORDNANCE SURVEY
SITE PLANS
AS EXISTING

Scale	Sheet Size	Date
AS NOTED	A1	AUG 25

Drawn by	Checked by
AT	JCD

Project No	Drawing No	Revision
CS-25048	01	PL0

This drawing should not be scaled. Any discrepancies should be notified to Christopher Stanley Architecture & Planning Ltd. If this drawing is issued as digital data for the titled project, use this data for reference purposes only to assist in co-ordinating work. Christopher Stanley Architecture & Planning Ltd take no responsibility for its accuracy. This drawing is copyright of Christopher Stanley Architecture & Planning Ltd and may not be copied or reproduced without permission.