



Corner of Garage

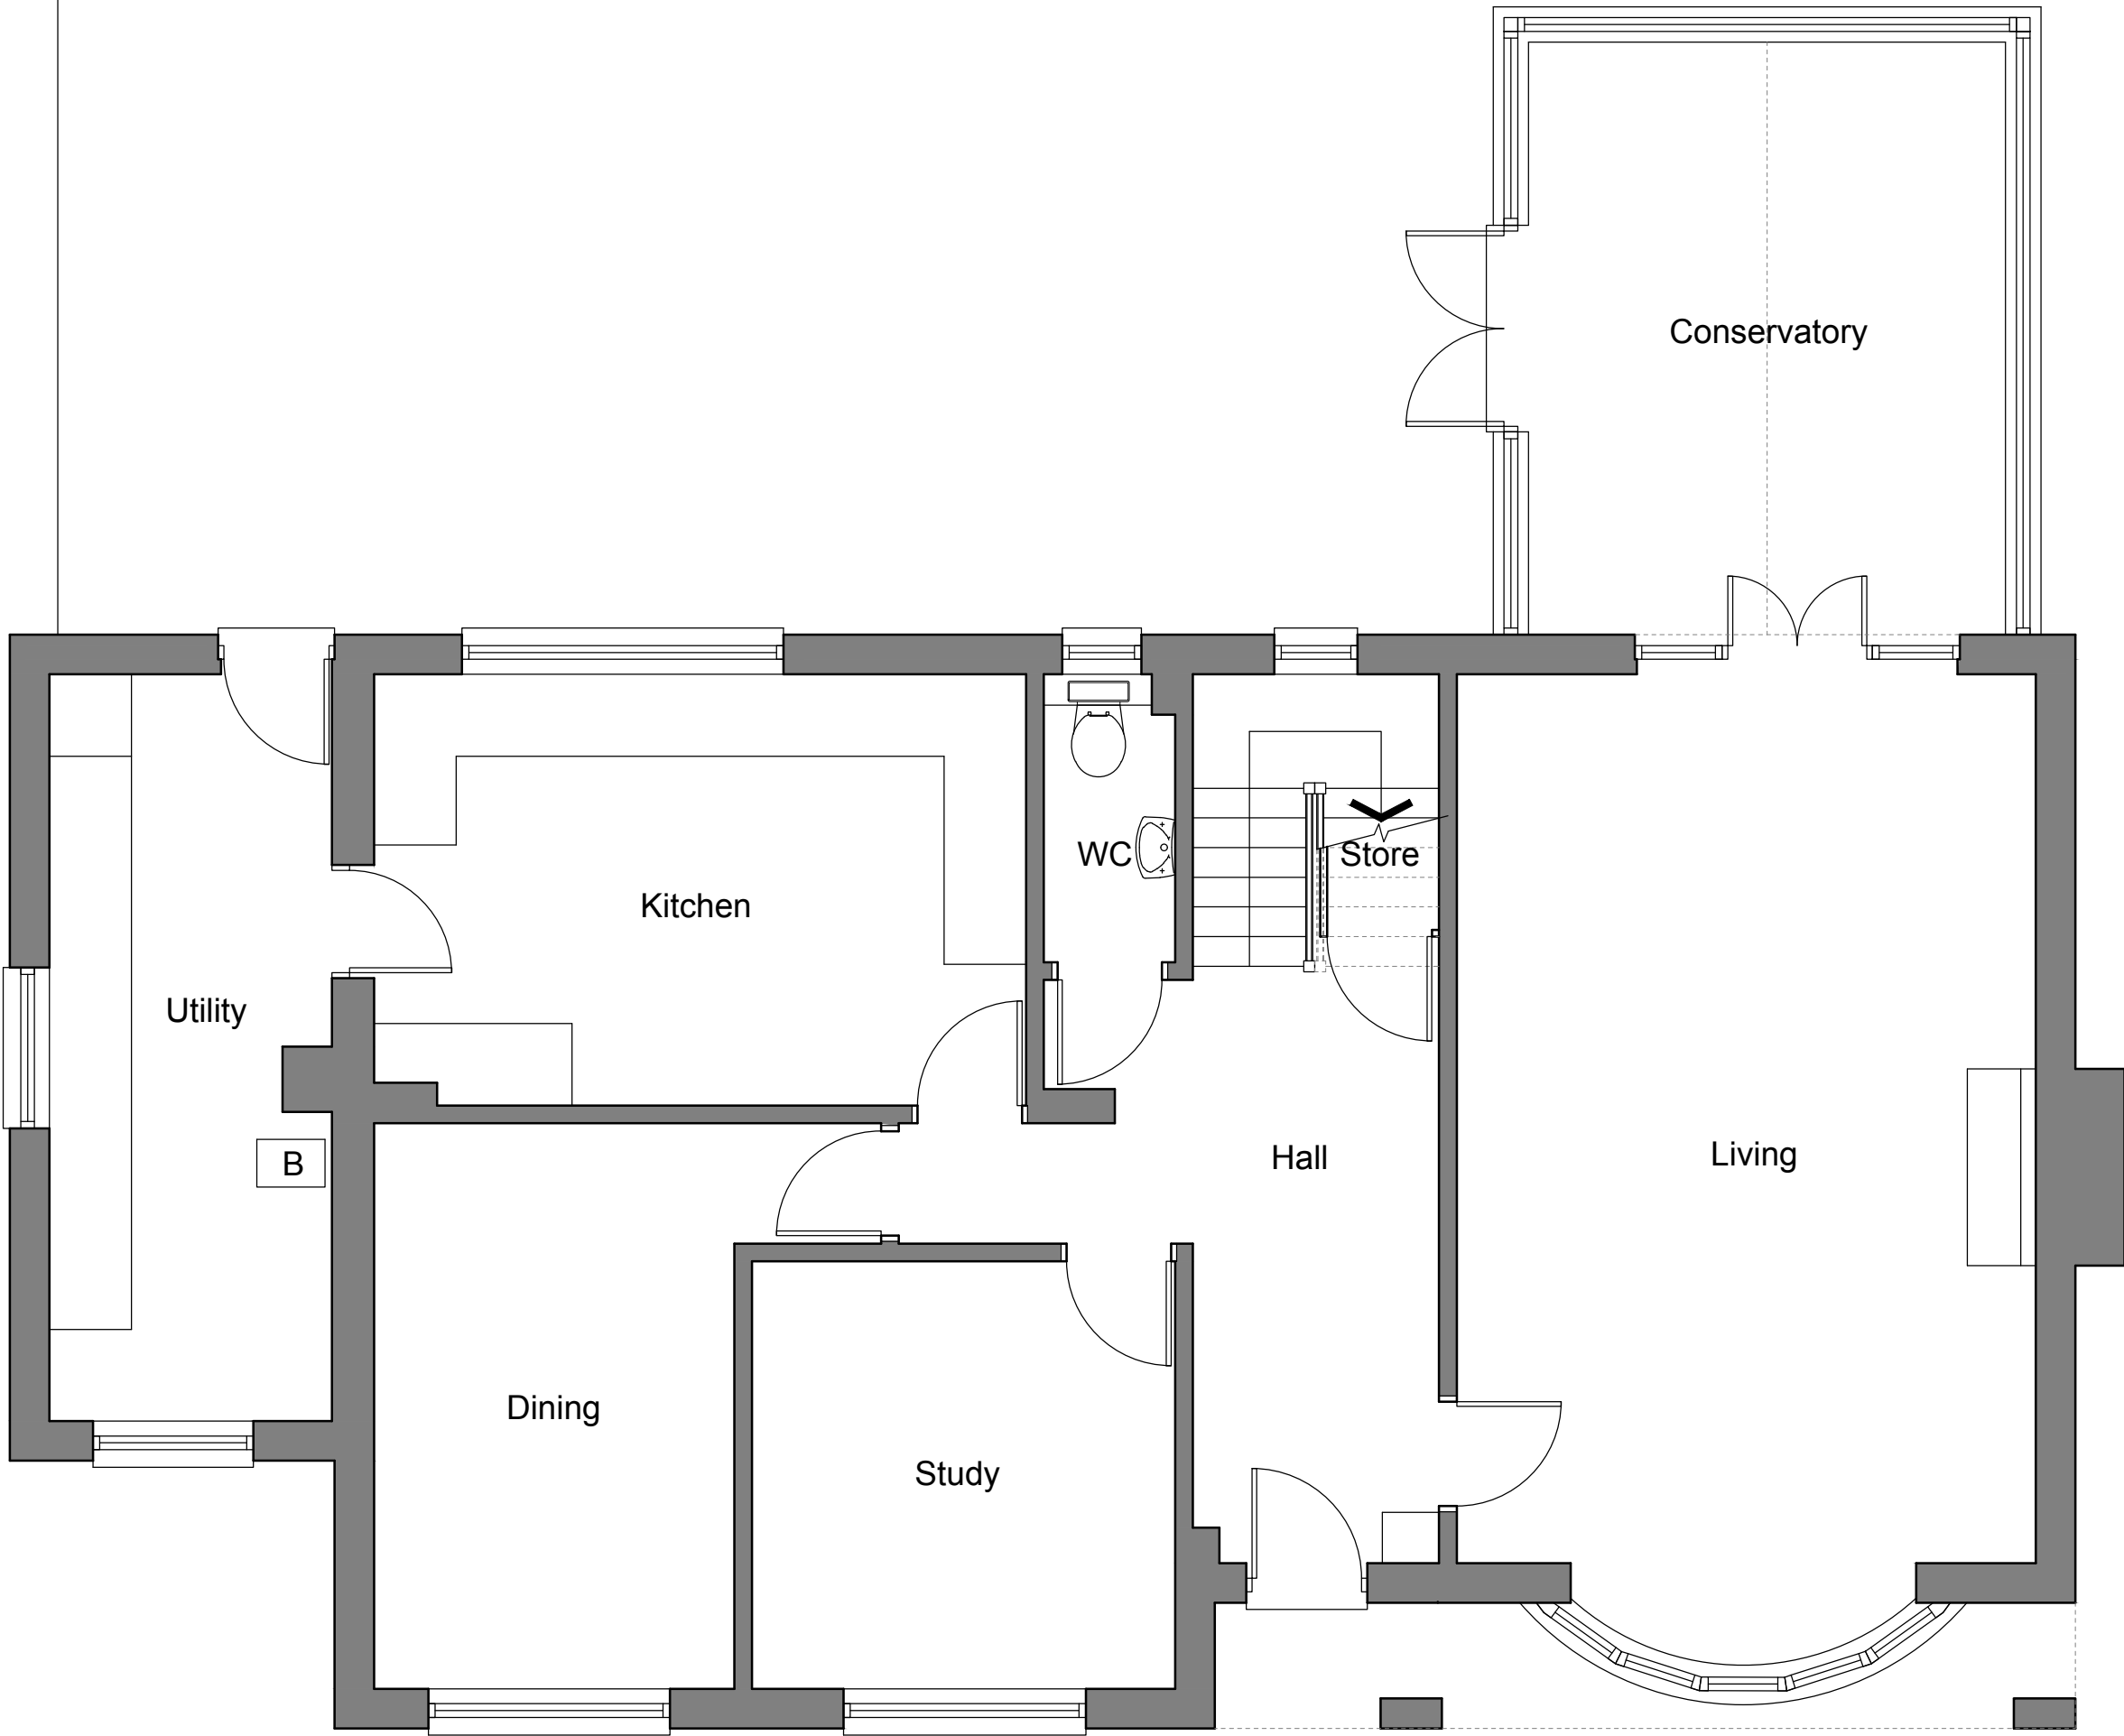

Ground Floor Plan as Existing -1:50

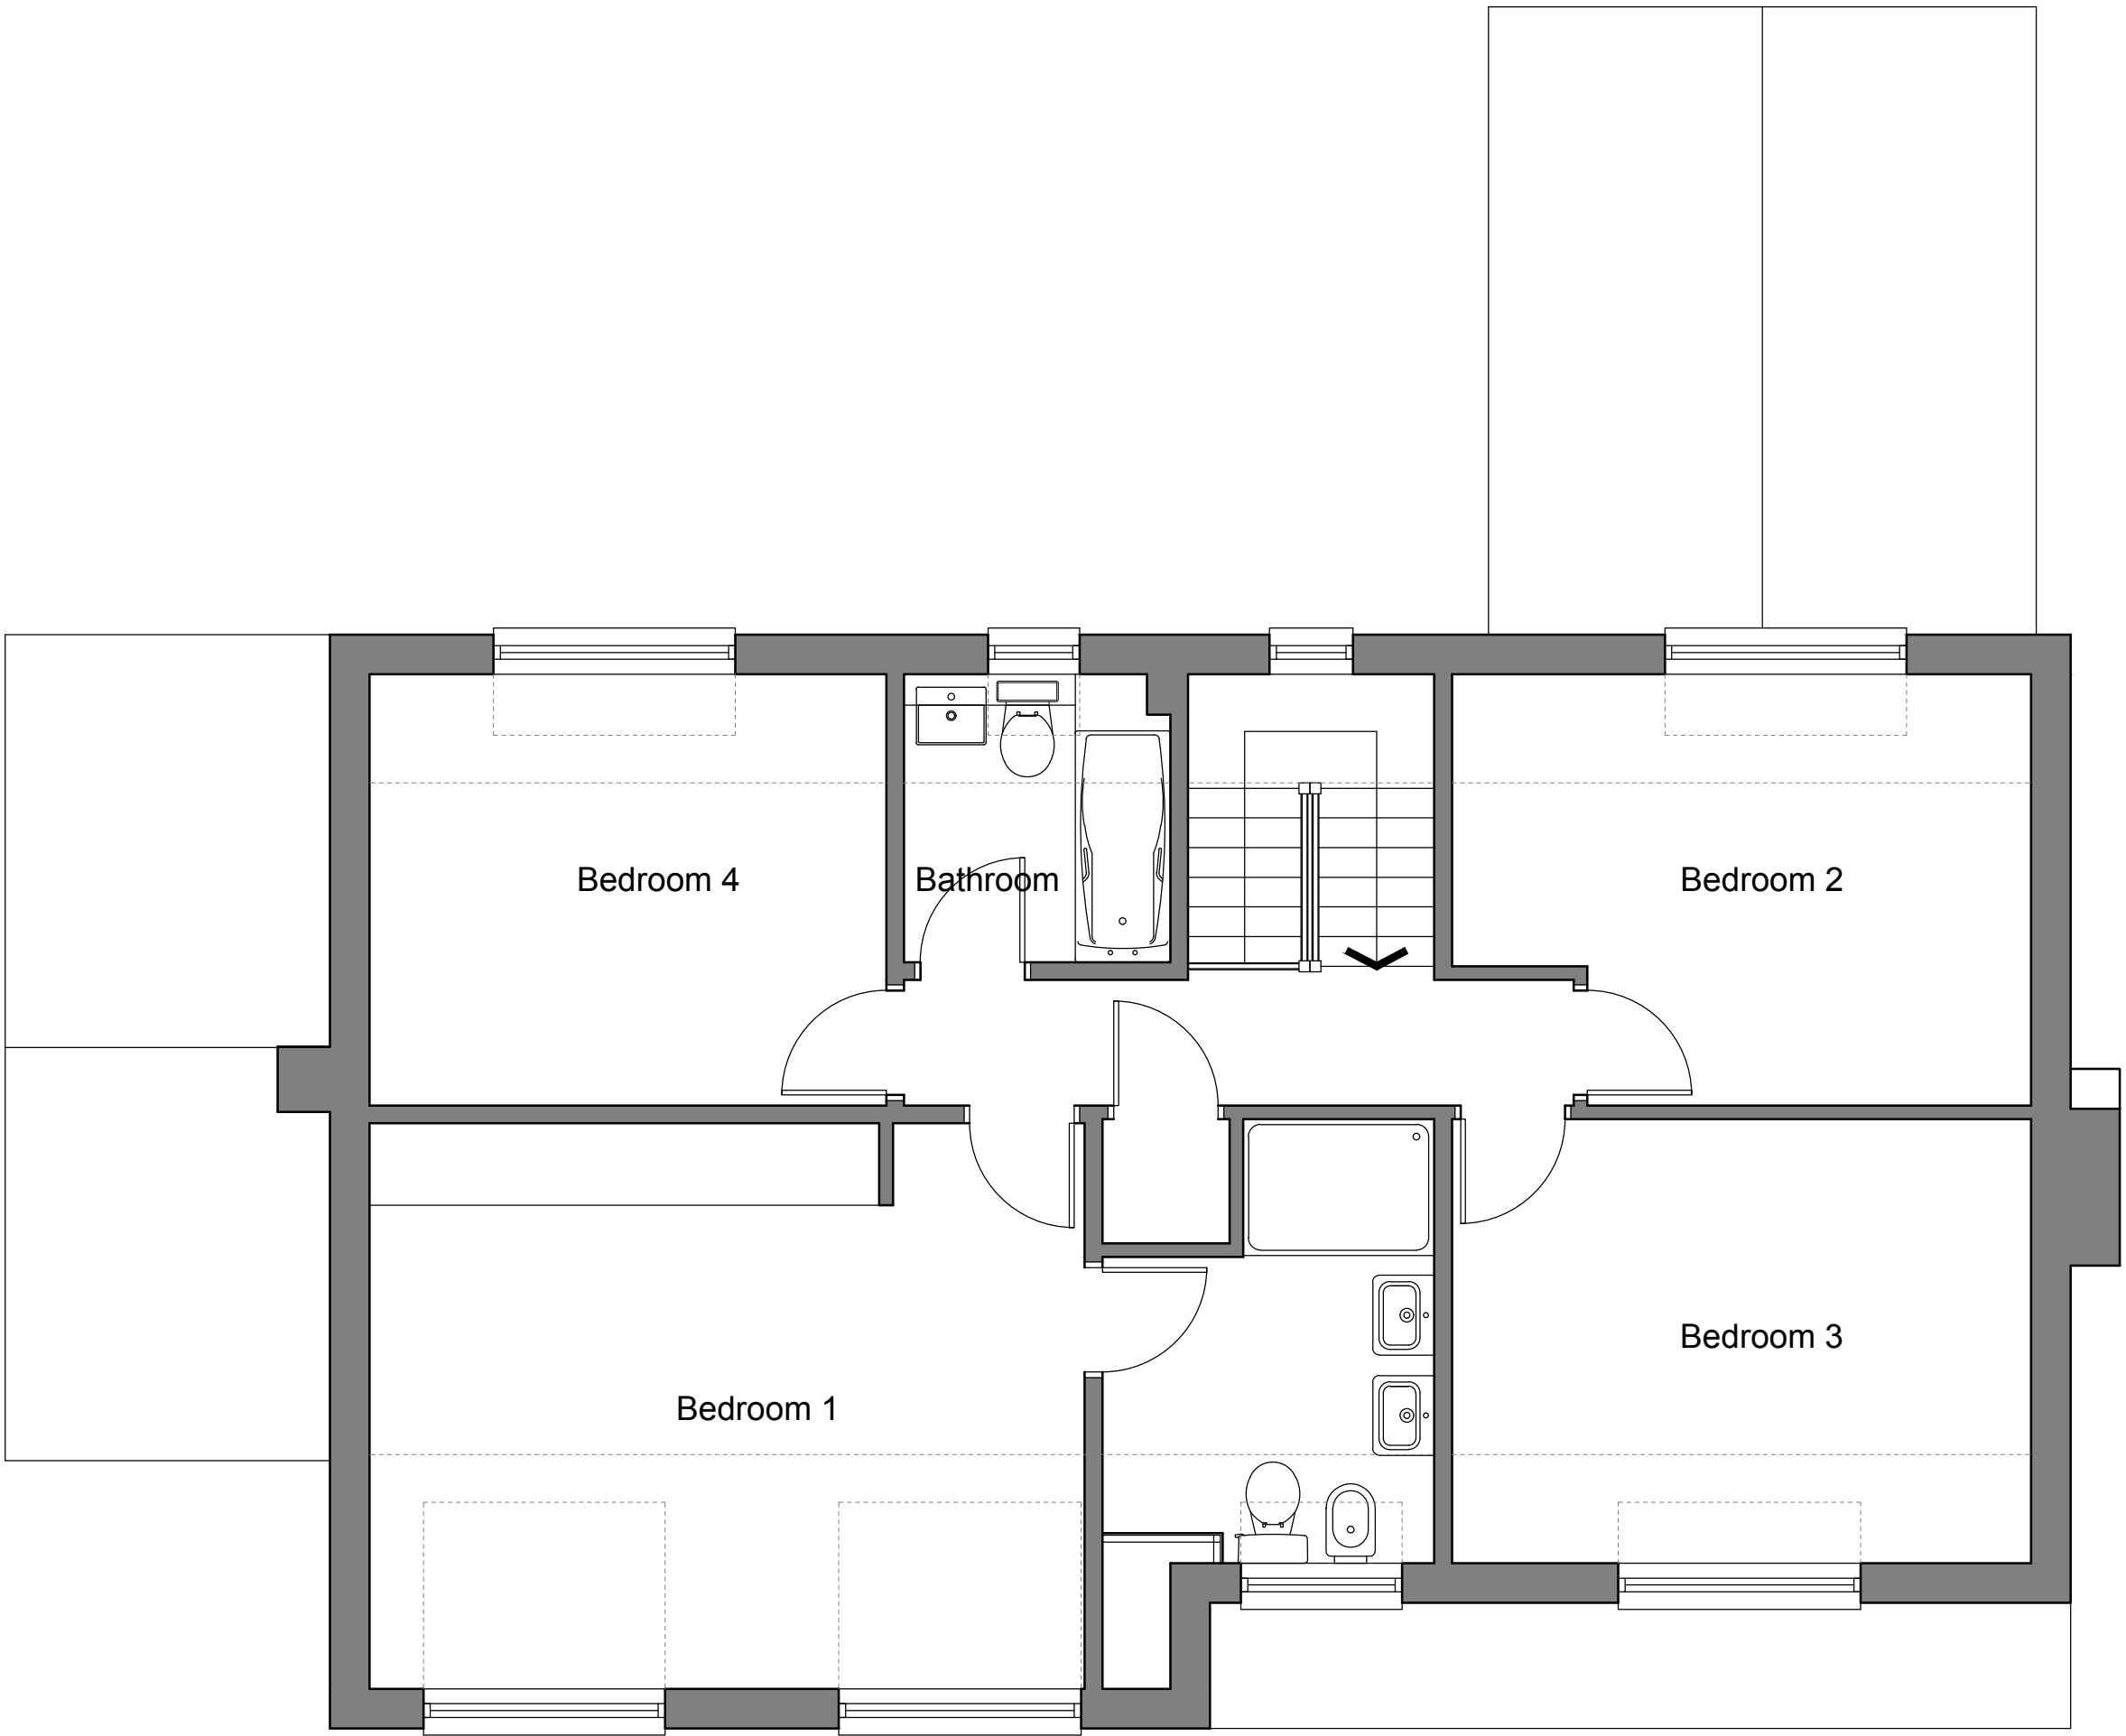


First Floor Plan as Existing -1:50

Christopher Stanley
ARCHITECTURE & PLANNING

COTSWOLDS

Christopher Stanley
Watermoor Point, Watermoor Road,
Cirencester, Gloucestershire, GL7 1LF
T : 01285 706560
E : hello@christopher-stanley.co.uk
W: www.christopher-stanley.co.uk

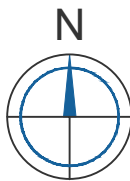

Revision Schedule			
Rev	Description	Date	By
P0	Initial issue to client for comment	22/09/25	AT
PL0	Issued for Planning Approval	17/10/25	AT

PLANNING

Client
MR TIM MARSTON

Project
10 THE LEAZE
ASTON KEYNES
WILTSHIRE
SN6 6PE

Drawing Description
FLOOR PLANS
AS EXISTING

Scale	Sheet Size	Date
AS SHOWN	A1	SEPT 25

Drawn by	Checked by
AT	JCD

Project No	Drawing No	Revision
CS-25048	02	PL0

This drawing should not be scaled. Any discrepancies should be notified to Christopher Stanley Architecture & Planning Ltd. If this drawing is issued as digital data for the titled project, use this data for reference purposes only to assist in co-ordinating work. Christopher Stanley Architecture & Planning Ltd take no responsibility for its accuracy. This drawing is copyright of Christopher Stanley Architecture & Planning Ltd and may not be copied or reproduced without permission.