



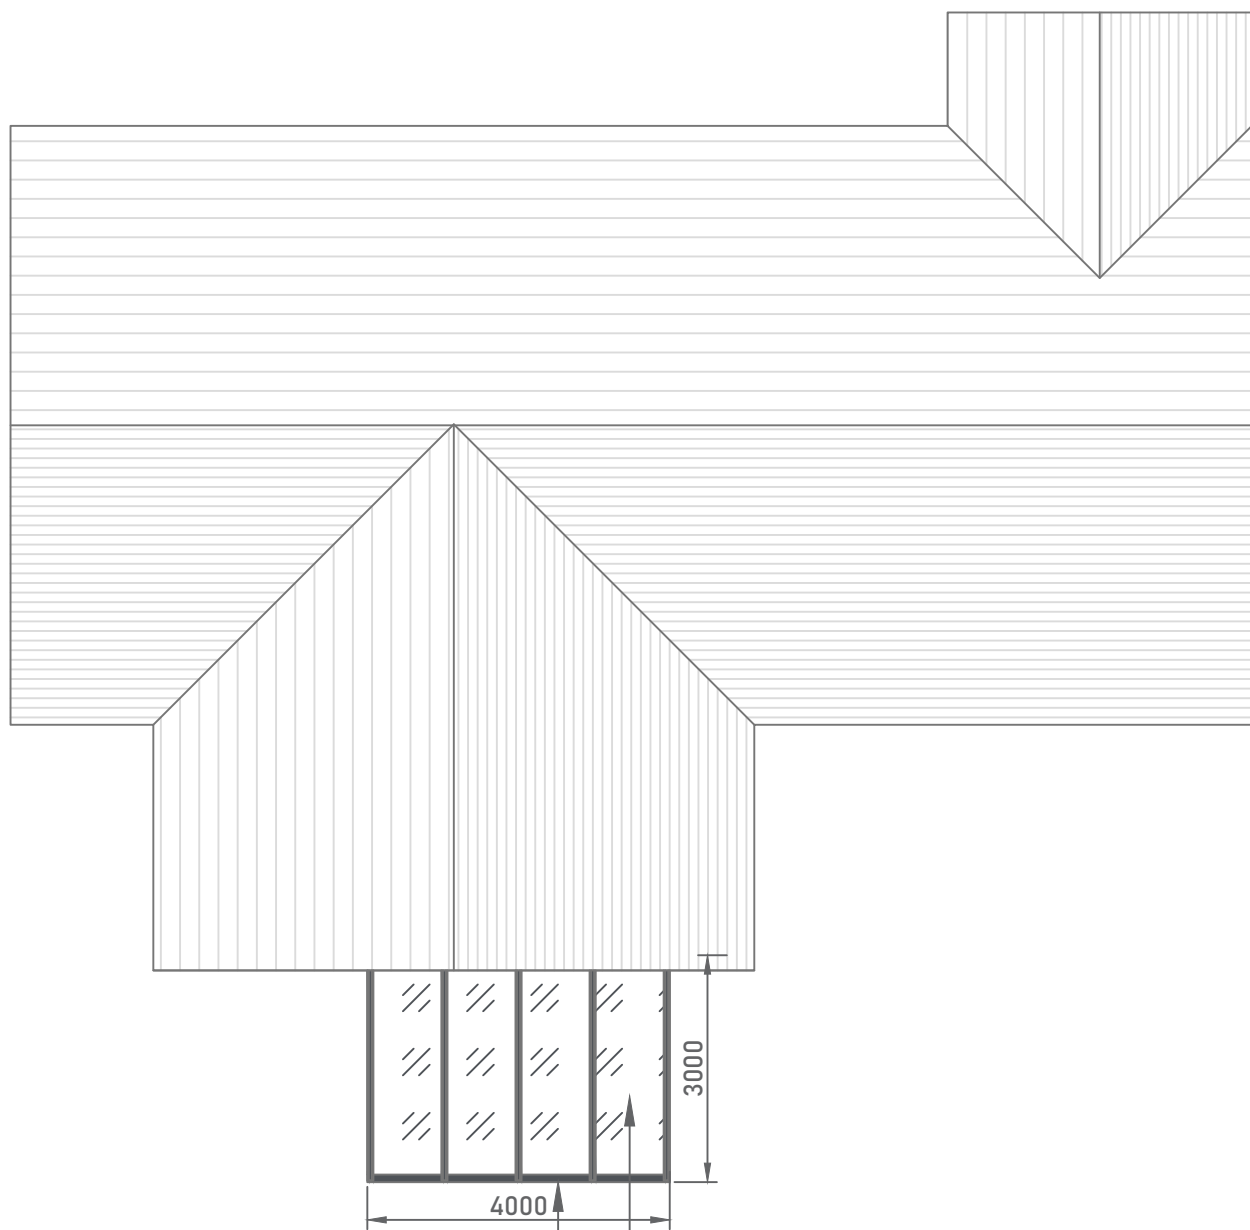

ROOF PLAN

glazed roof

aluminium powder coated posts and profiles
in RAL 7015 'Anthracite Grey'

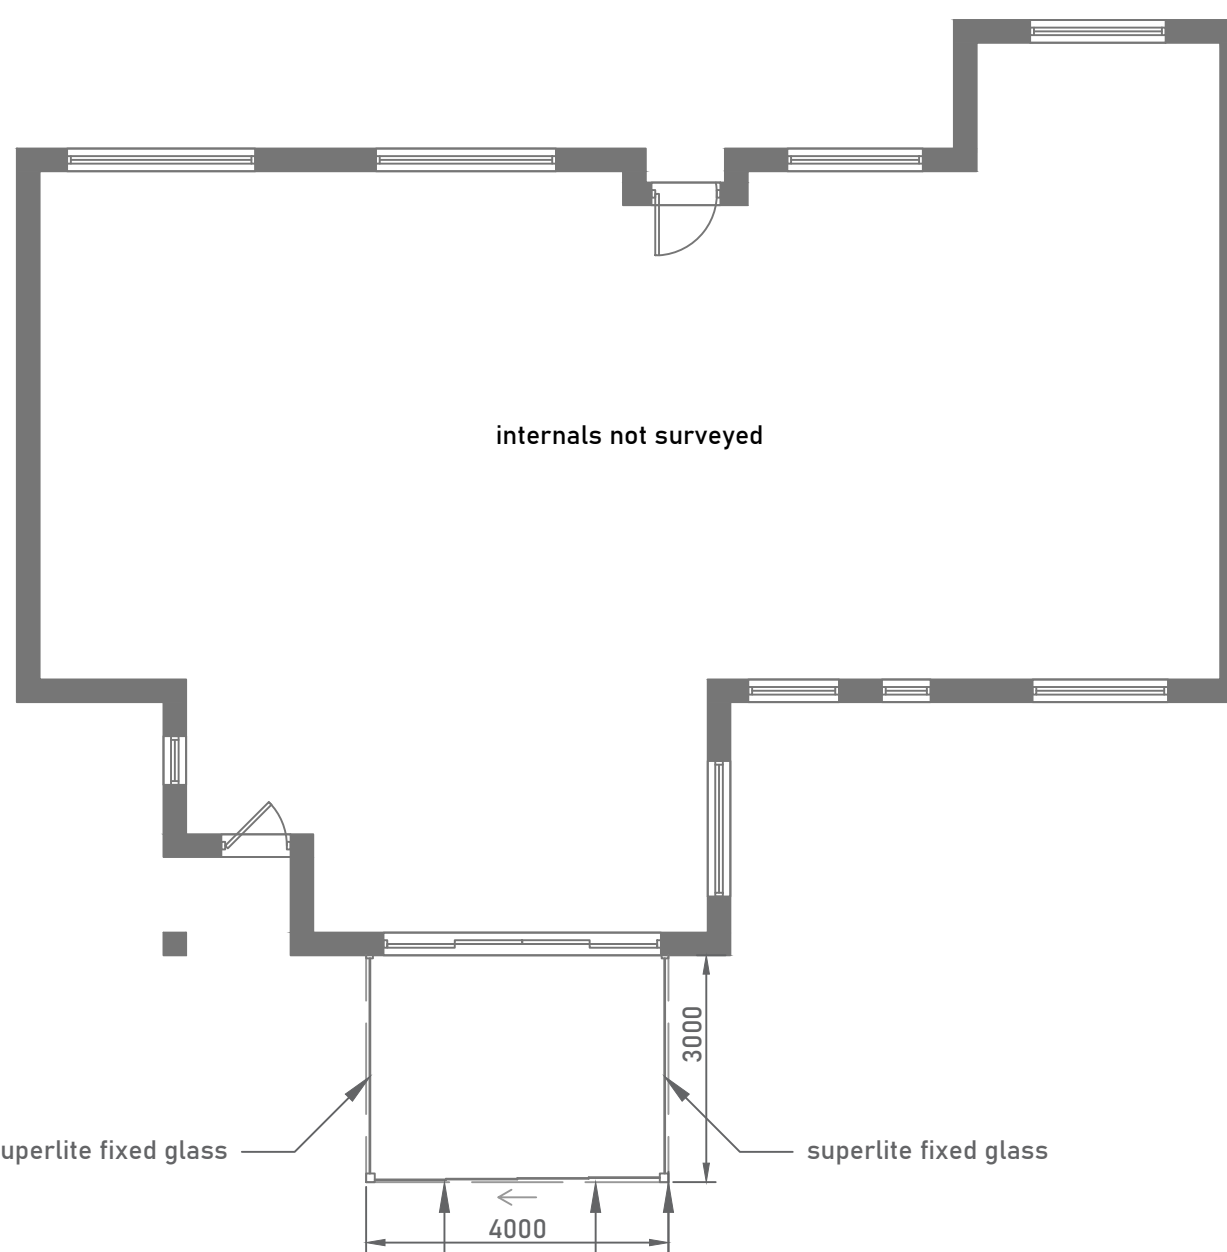

FLOOR PLAN

superlite fixed glass

superlite fixed glass


4000

3000

drain through RHS post

dotted line illustrates roof above

4 track, 4 pane sliding glass doors

 

SCALE BAR 1:100 @A3

Single storey glass room
located on the rear
elevation of the property
in the private garden.
The structure will
feature aluminium
powder coated posts and
profiles in RAL 7015
'Anthracite Grey'

no.	revision/issue	date
-	-	-

eden
VERANDAS

Eden Verandas Ltd.
Unit 13, Southwood Business Park,
Armstrong Mall,
Farnborough,
GU14 0NR
01252451580
www.edenverandas.co.uk info@edenverandas.co.uk

job title
**Mr Moloney & Mr
Soloman,
Collyweston, Livery Road,
Winterslow, Salisbury,
SP5 1RH**

drawing title
**Plans
As Proposed**

drawing status
PLANNING

job no. 37026	drawing no. 37026-03
date 14/11/25	
scale 1:100 @A3	