




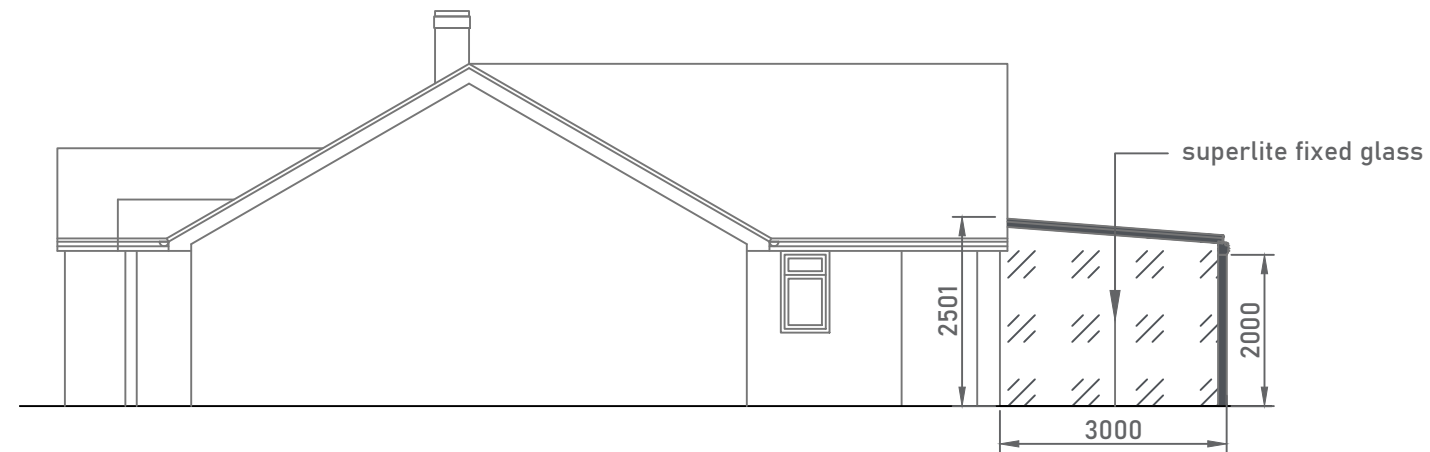


SIDE ELEVATION

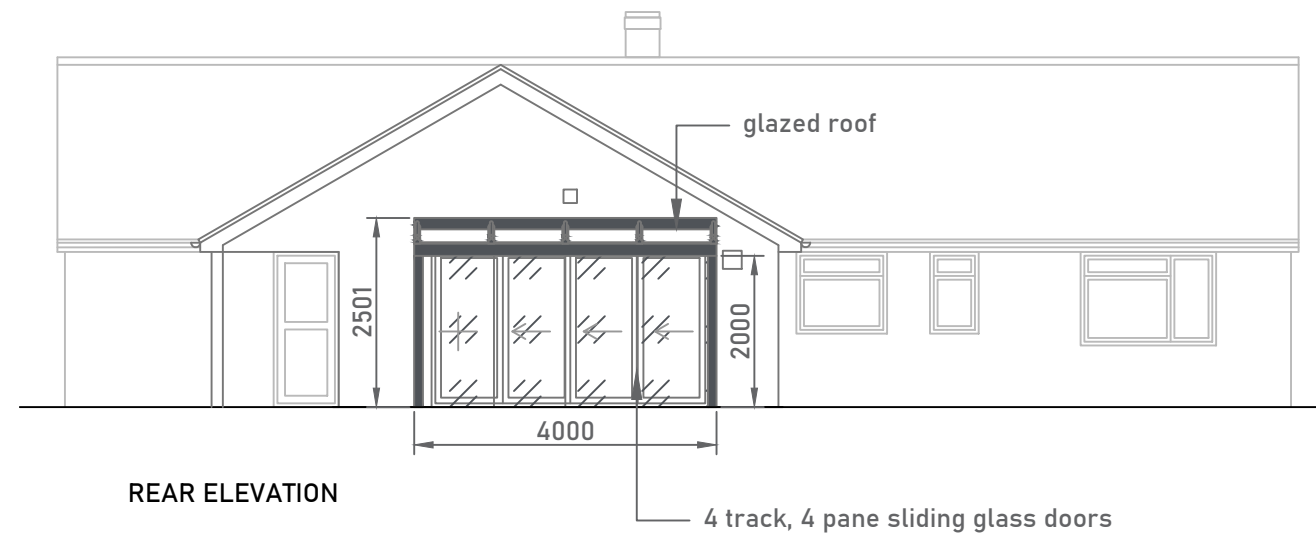

REAR ELEVATION

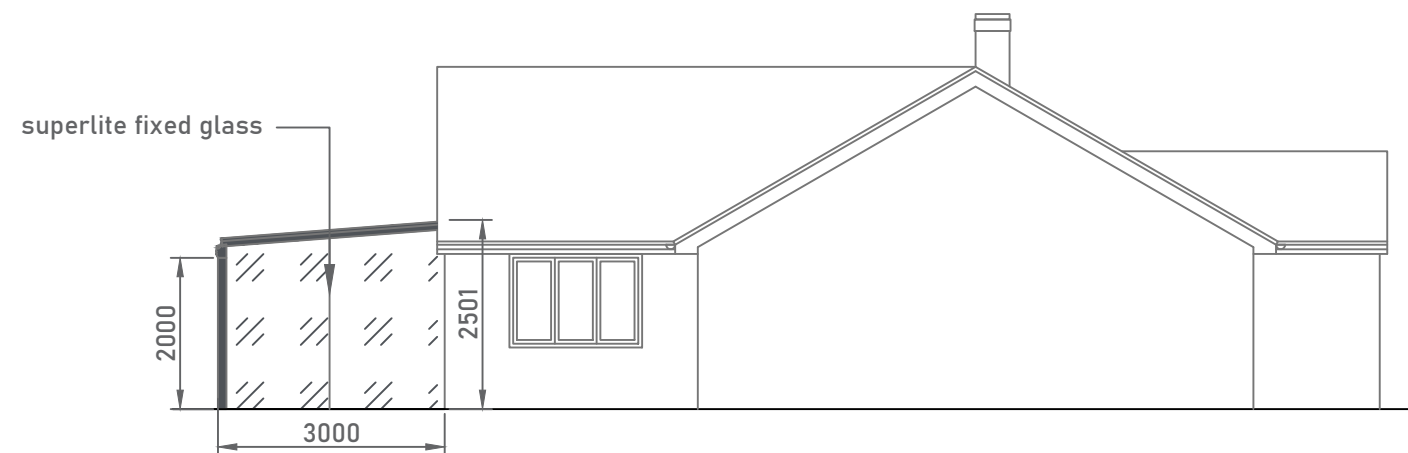

SIDE ELEVATION

 

SCALE BAR 1:100 @A3

Single storey glass room located on the rear elevation of the property in the private garden. The structure will feature aluminium powder coated posts and profiles in RAL 7015 'Anthracite Grey'

no.	revision/issue	date
-	-	-

eden VERANDAS

Eden Verandas Ltd,
Unit 13, Southwood Business Park,
Armstrong Mall,
Farnborough,
GU14 0NR
01252451580
www.edenverandas.co.uk info@edenverandas.co.uk

Mr Moloney & Mr Soloman,
Collyweston, Livery Road,
Winterslow, Salisbury,
SP5 1RH

Elevations
As Proposed

PLANNING

job no.	drawing no.
37026	37026-04
date	
14/11/25	
scale	
1:100 @A3	