


Doward Southampton Road

Frosted Privacy Screen 1.8m
Privacy screen designed not to block natural light and only provide privacy

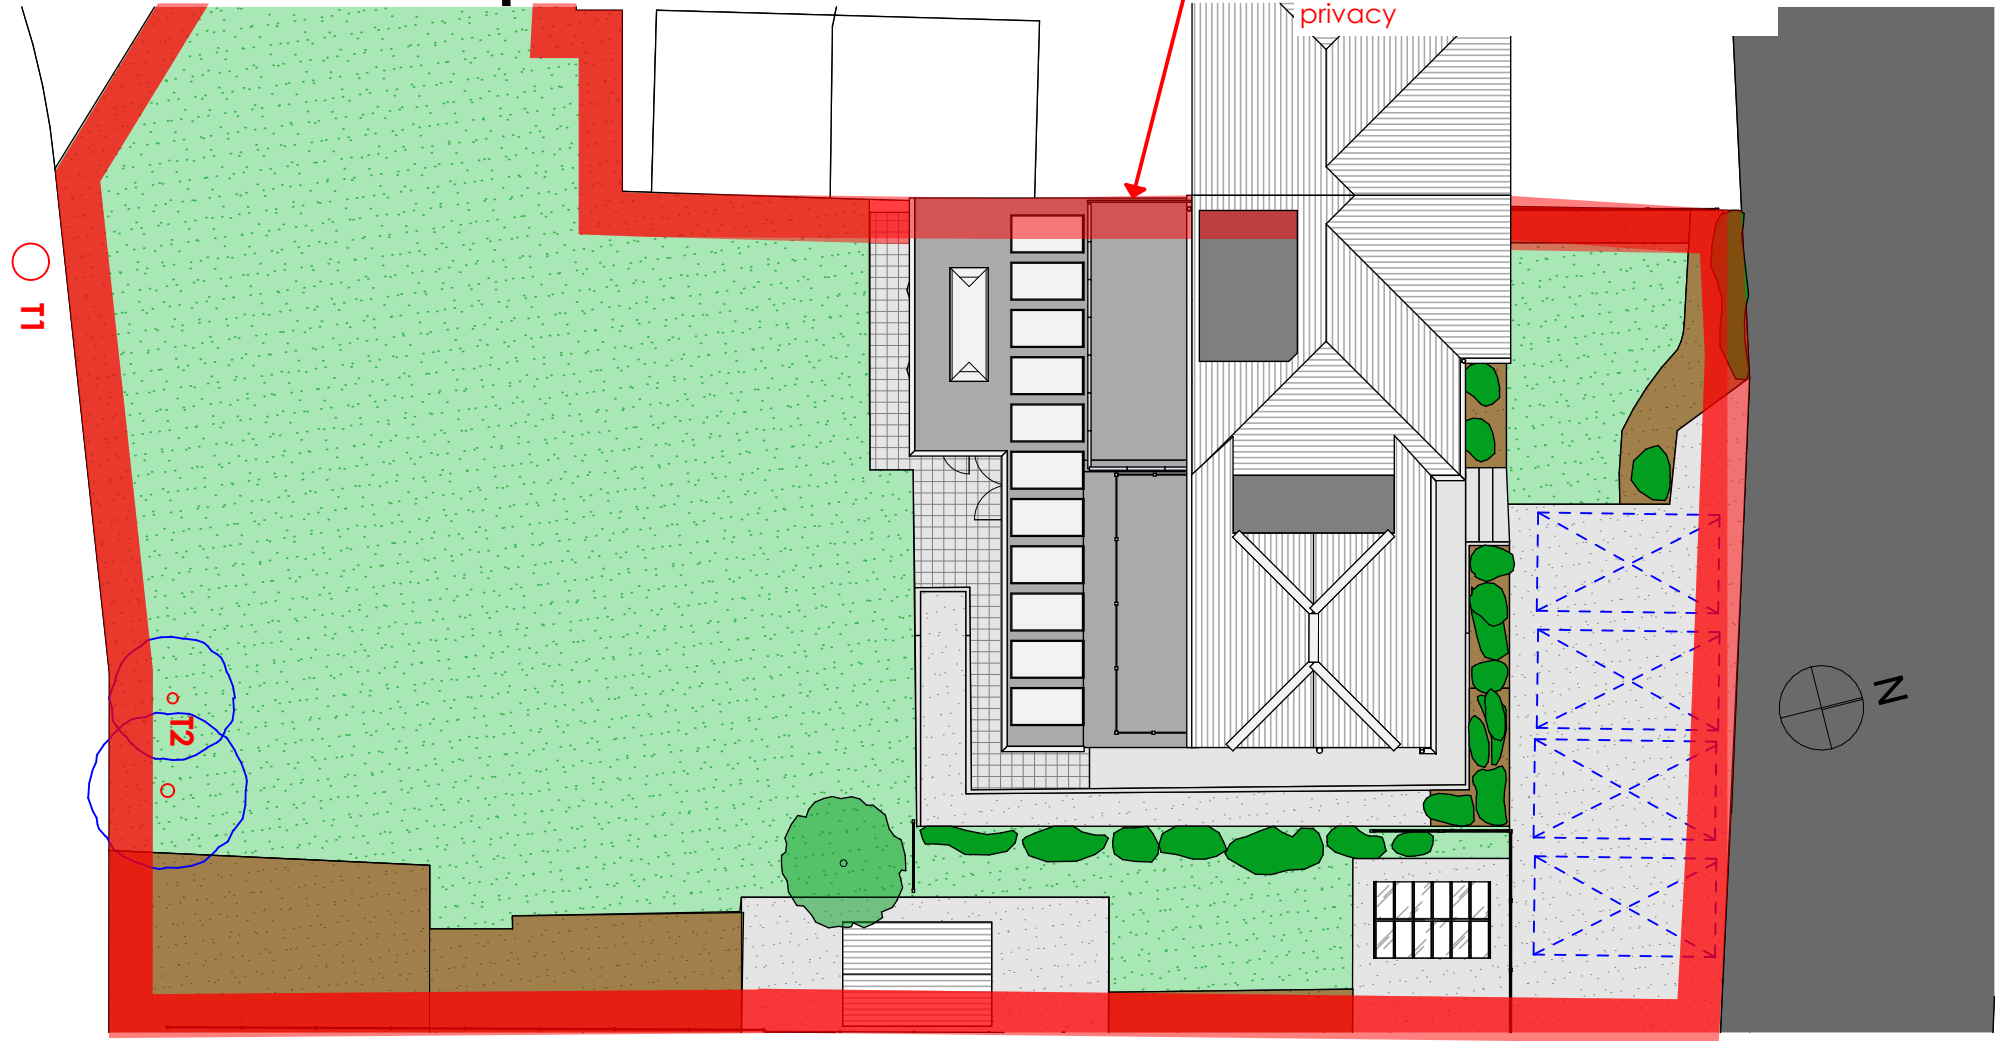

Proposed Site Plan Scale 1:200



Proposed Street Scene Scale 1:200



Location Plan Scale 1:1250

Project Home improvements			
Project Address Doward Southampton Road, Alderbury, Salisbury SP5 3AQ			
Client Duncan & Liudmila			
 LR Architecture 07729564872			
Drawing Number	P003	Page Size	A3
Scale	1:200 1:1250	Drawn By	Luke Richards