



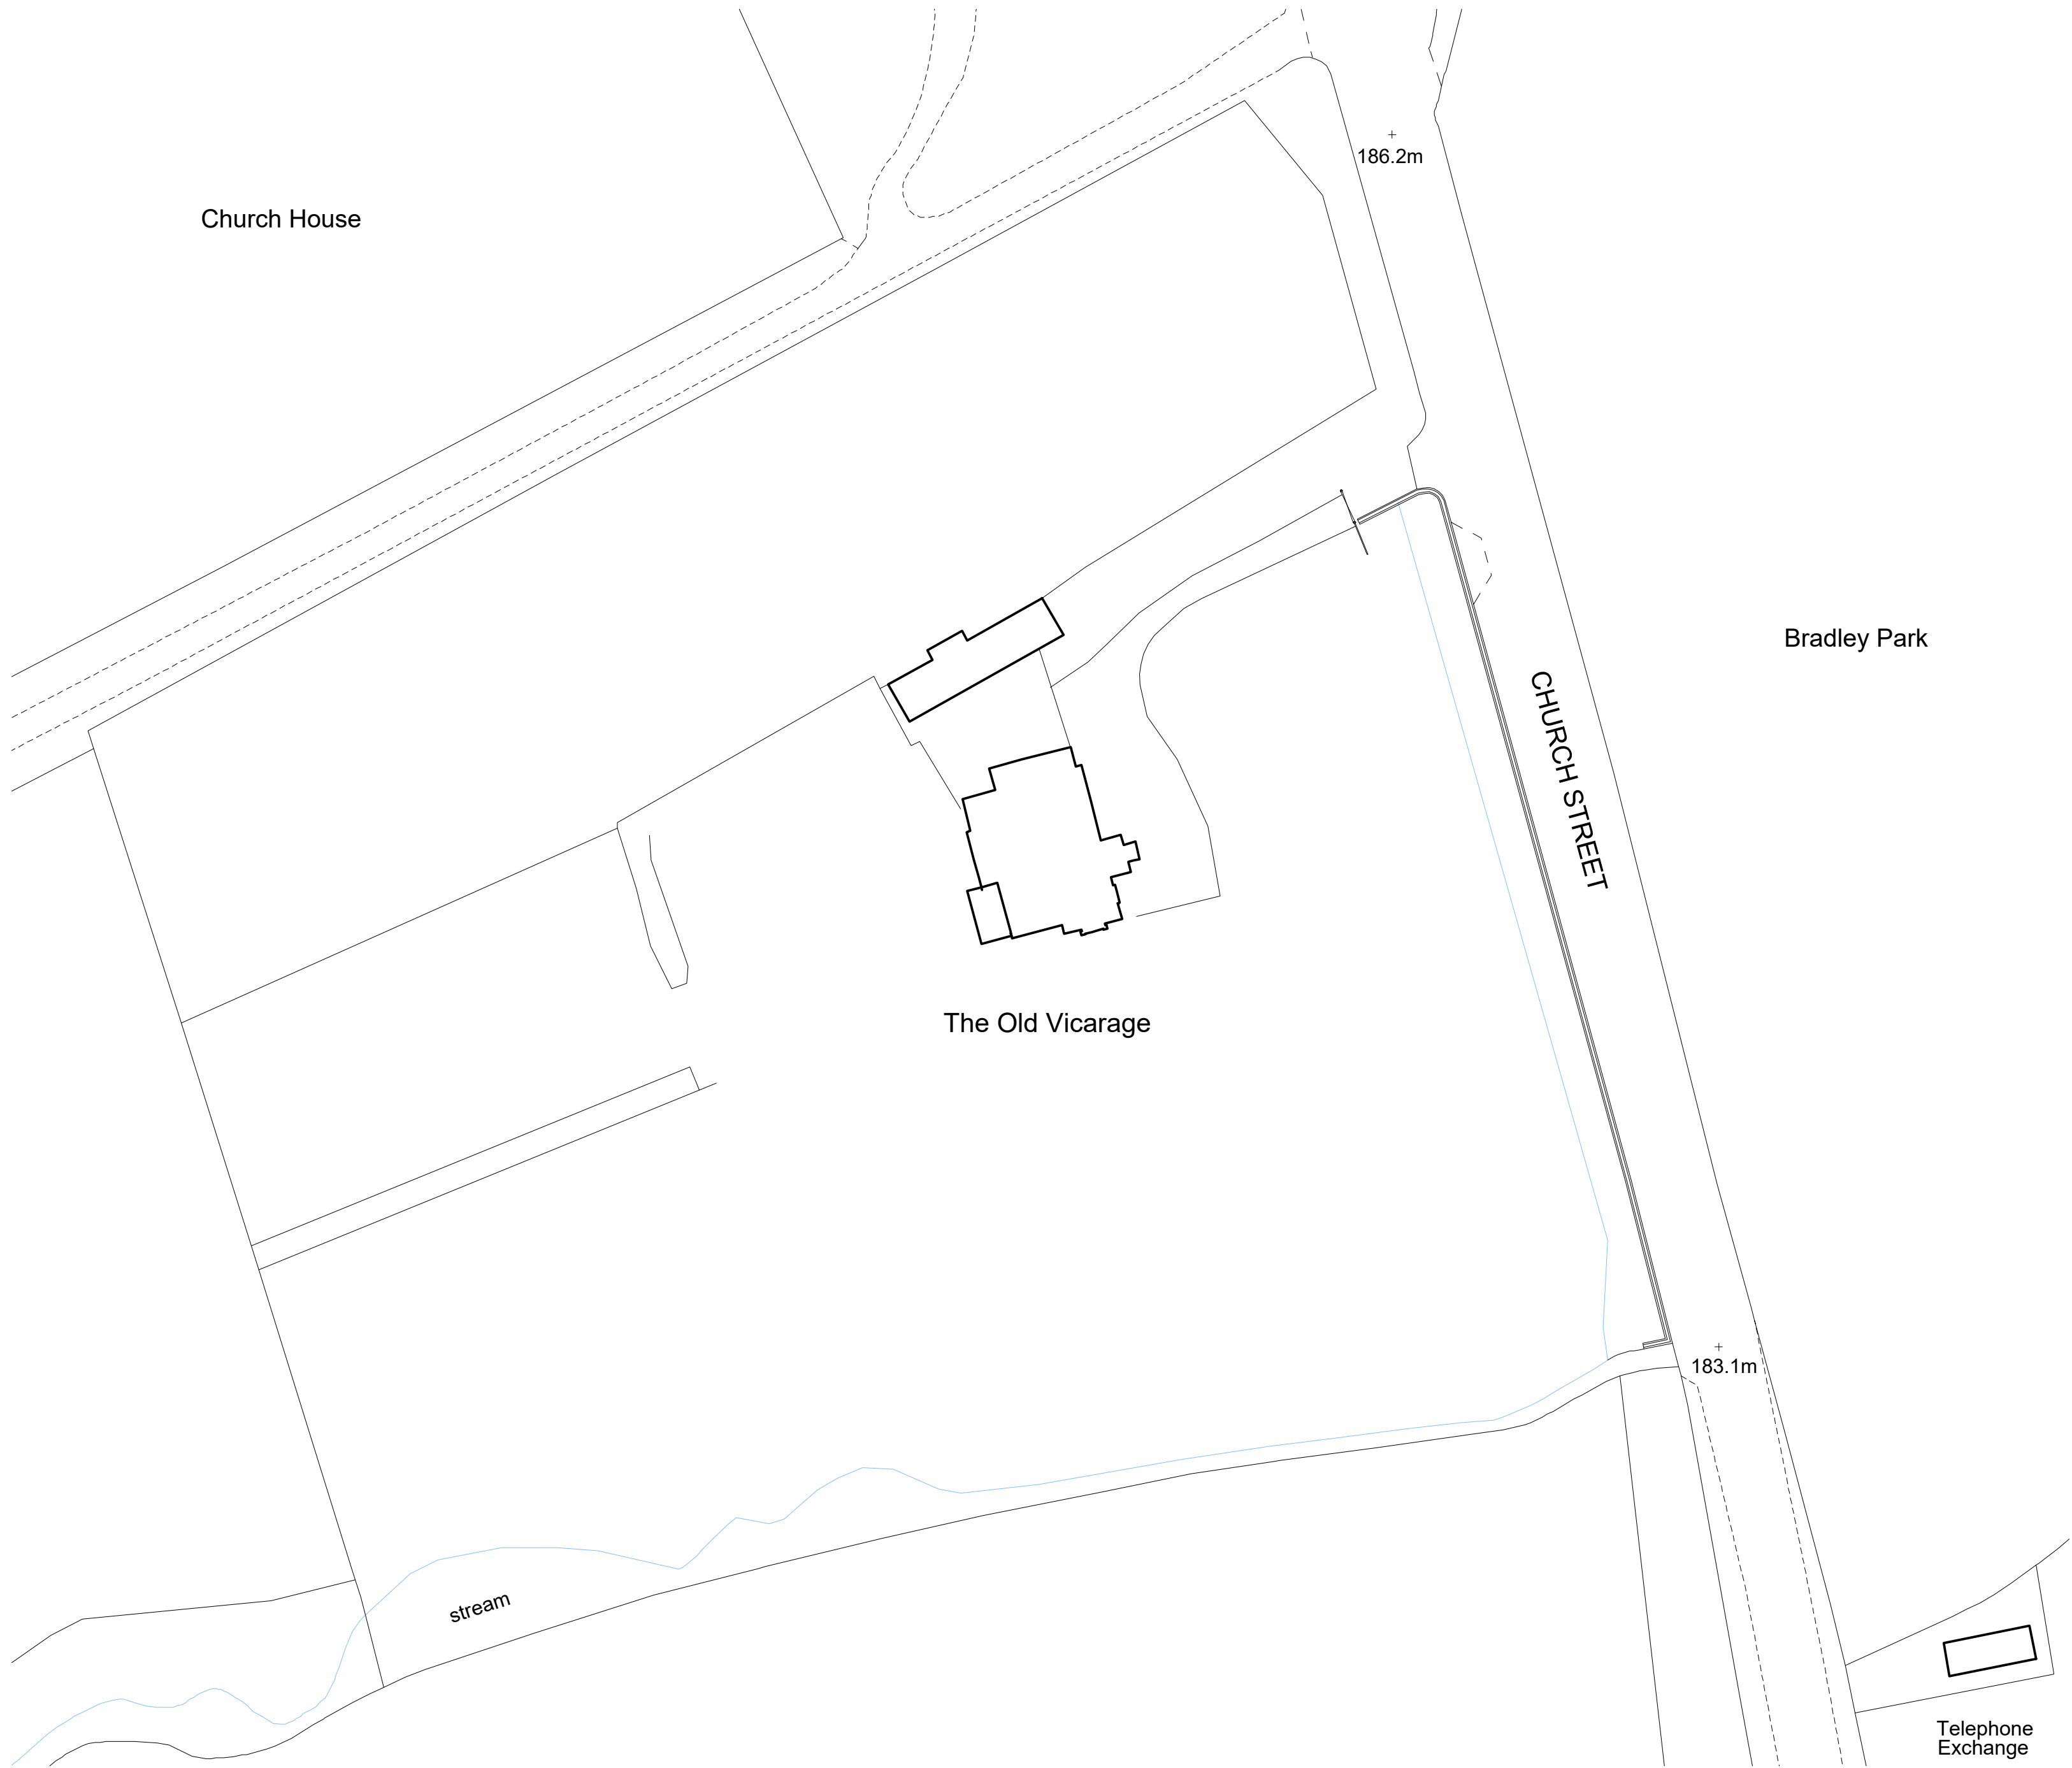

SITE PLAN 1:500

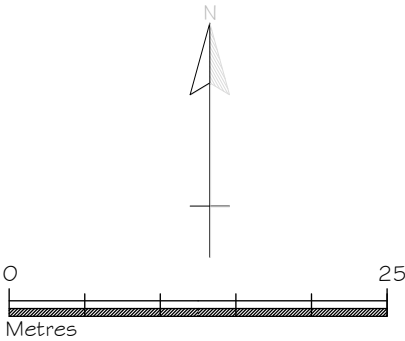

Rev	Date	Notes
 TOWN AND COUNTRY PLANNING DEVELOPMENT CONSULTANTS LPC (TRULL) LTD., TRULL, TETBURY, GLOUCESTERSHIRE GL8 8SQ Tel: 01205 641433 email: admin@lpc-trull.com		
Client Mr James Swarbrick		
Project The Old Vicarage, Church Street, Maiden Bradley, Warminster BA12 7HN		
Drawing SITE PLAN - EXISTING		
Date: November 2025 Scale: 1:500 @ A2		
Drawing Number LPC 6247 EX 02		