

Photographs taken 24th November 2025
Not to scale.




West Elevation



South Elevation




East Elevation

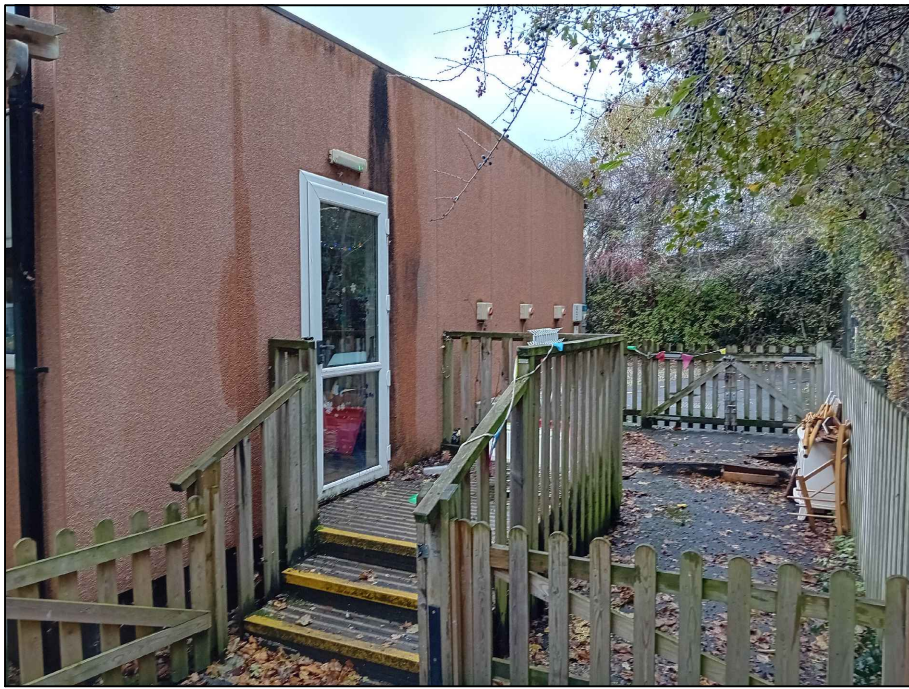


North Elevation


Elevations
Scale 1:100

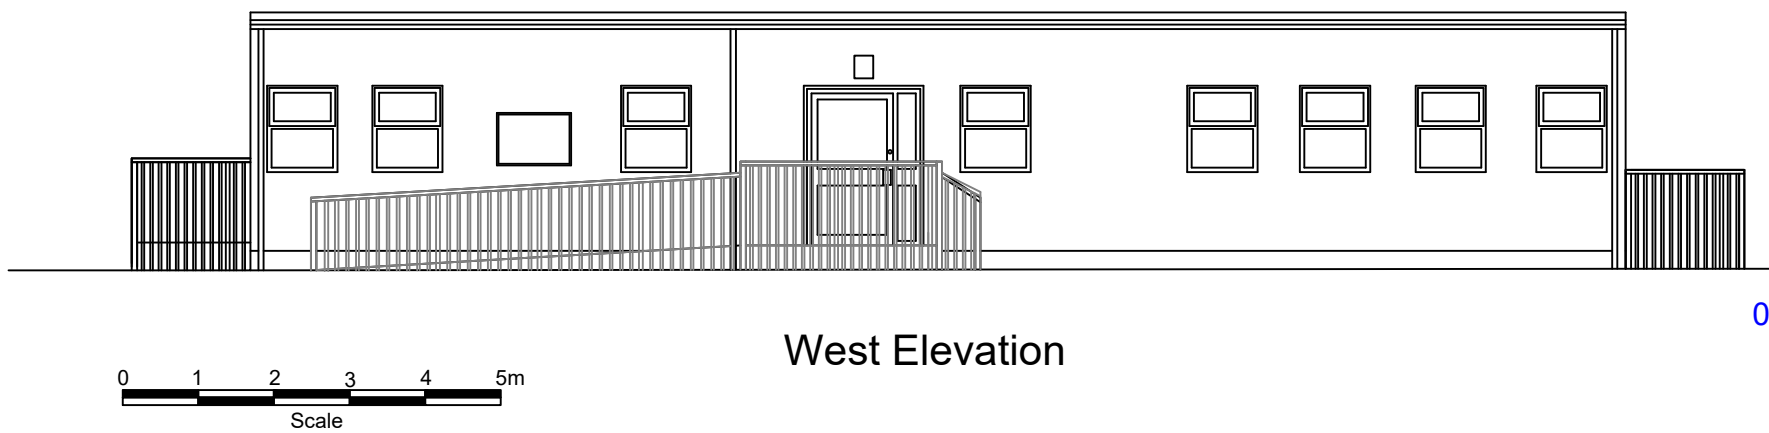


West Elevation

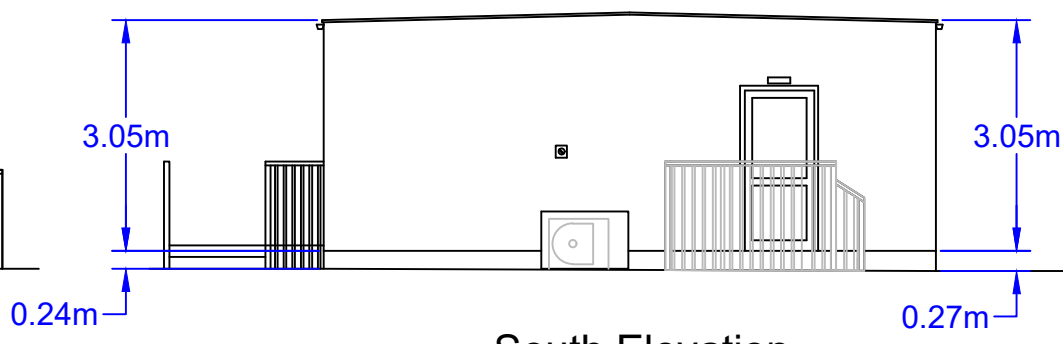


South Elevation

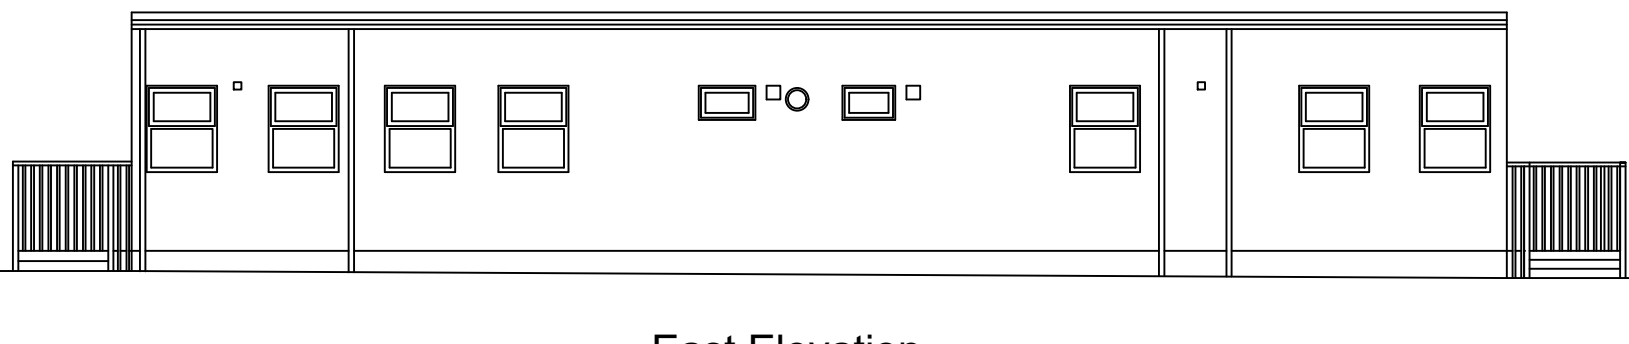


East Elevation

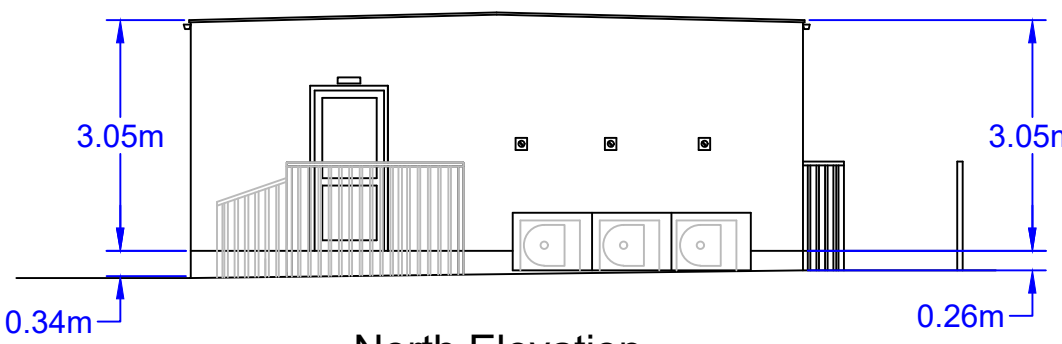

North Elevation

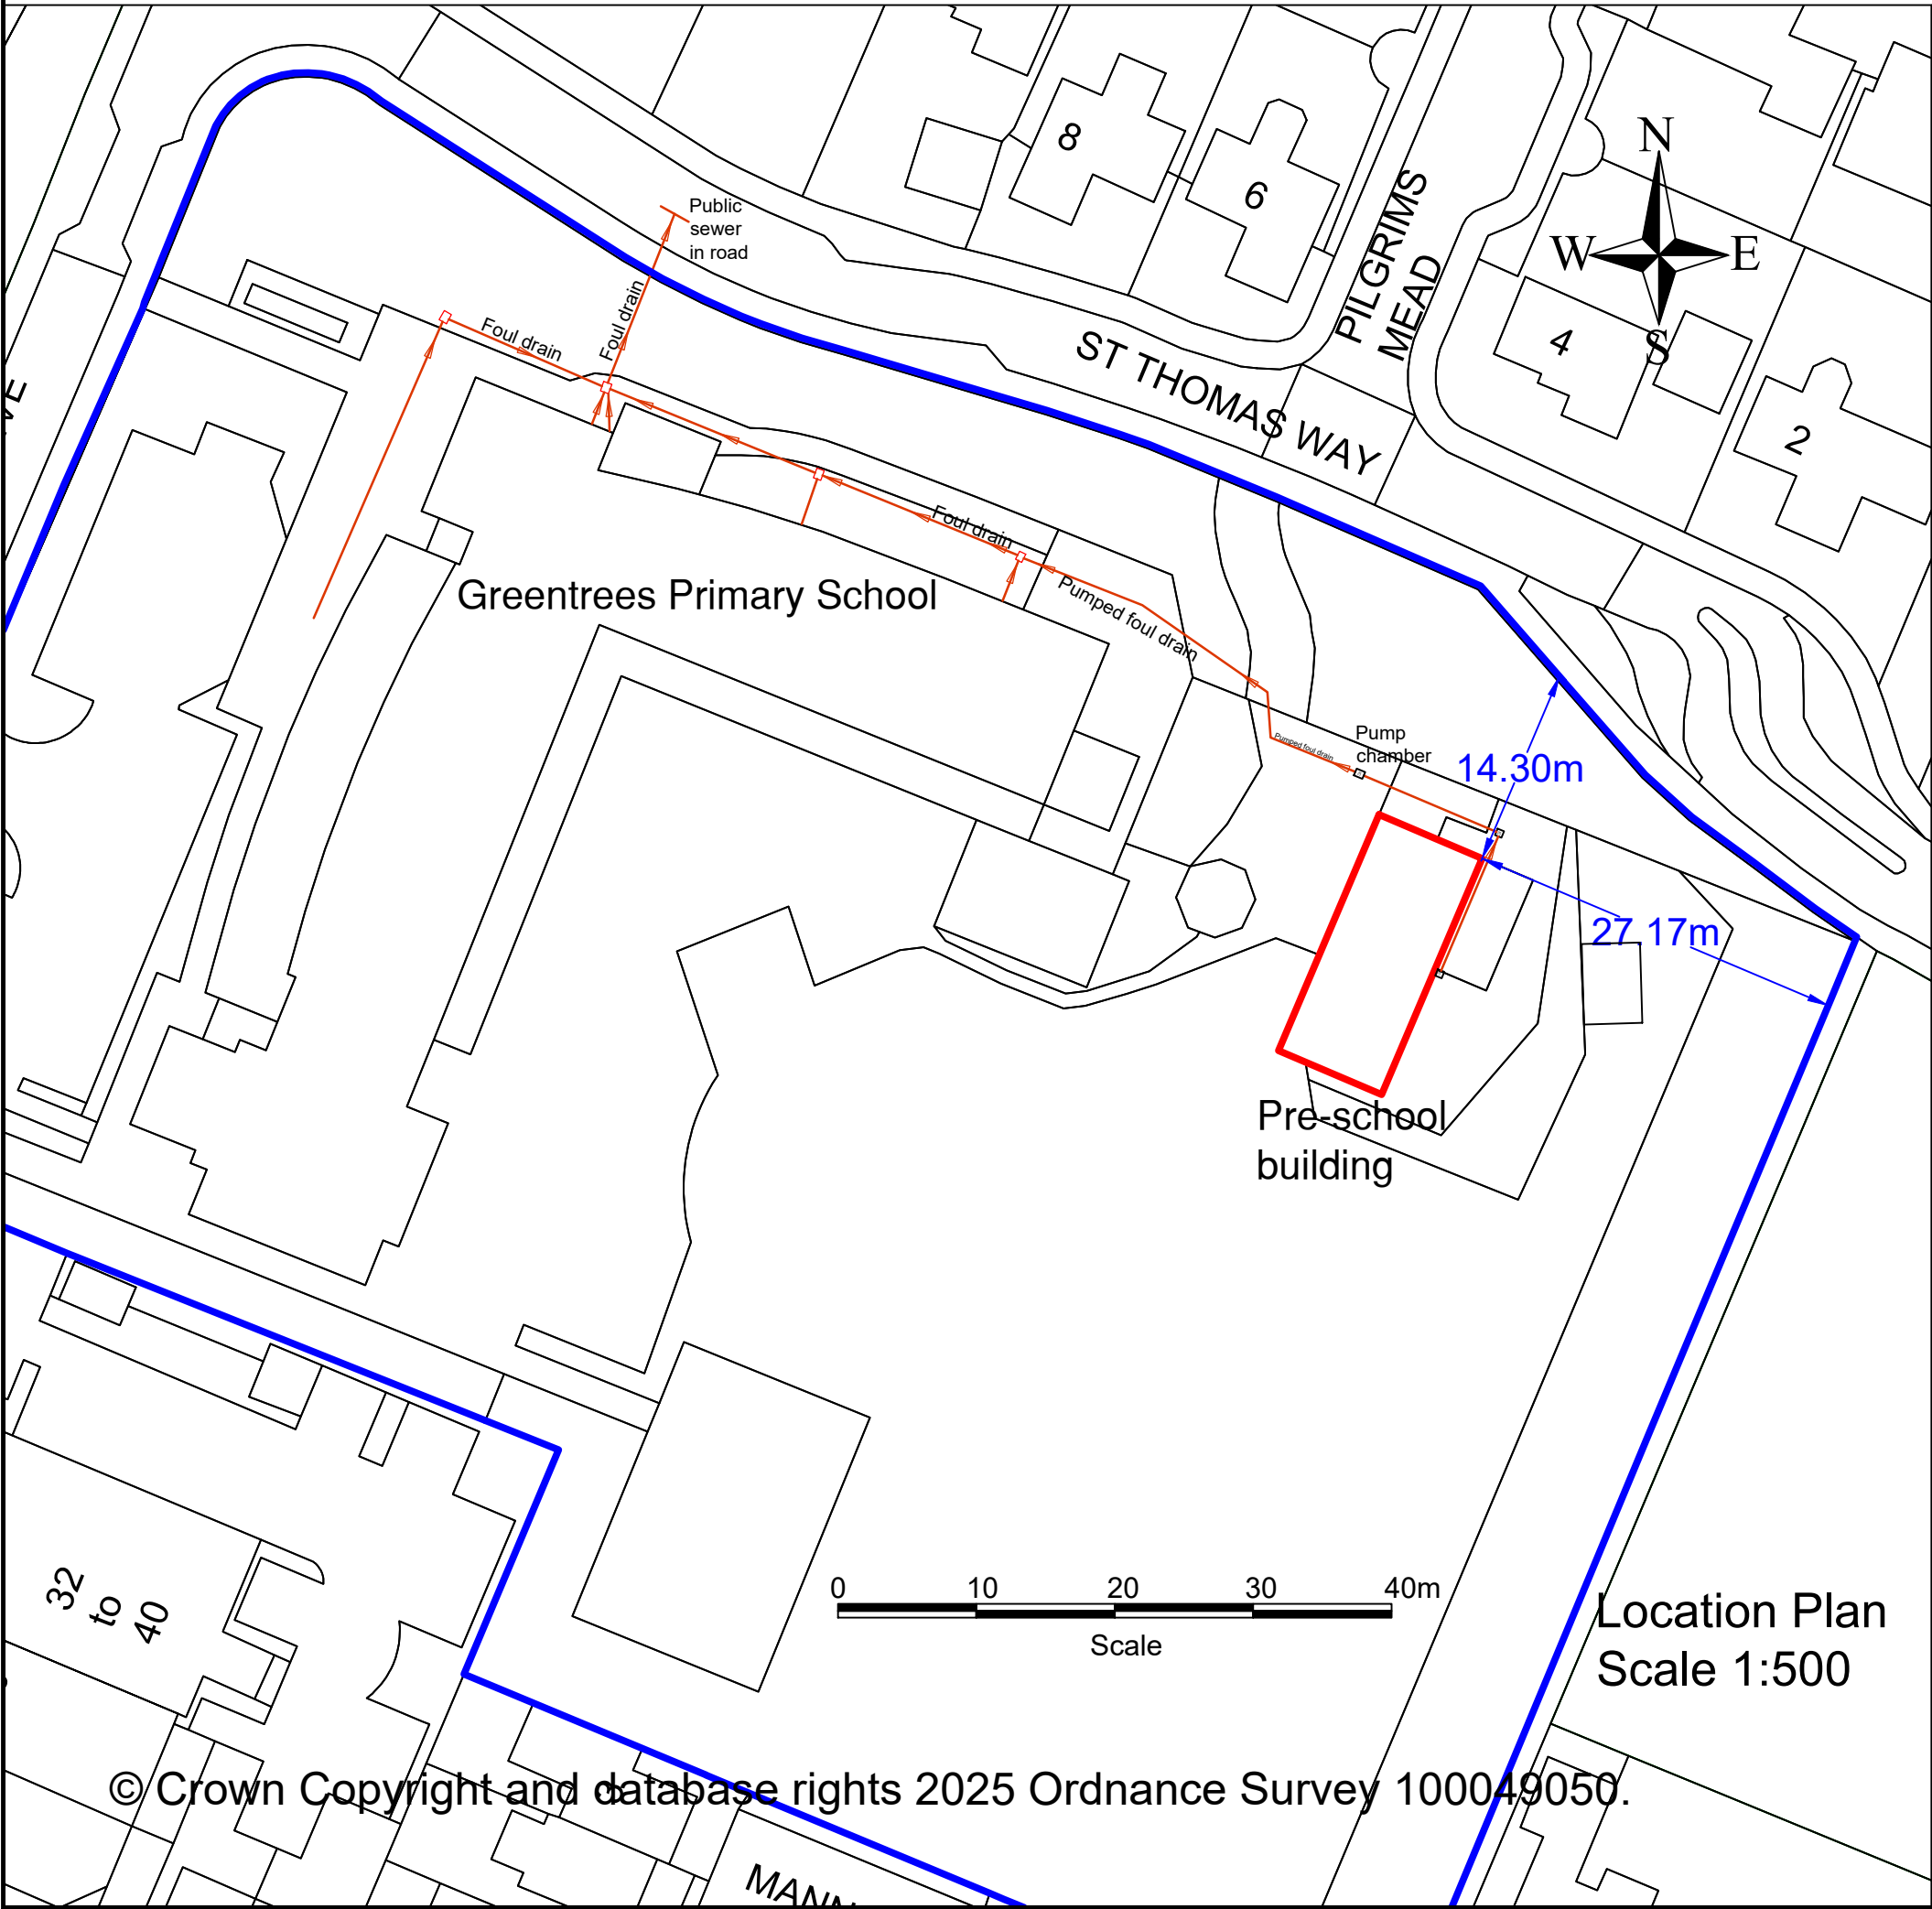

Location Plan
Scale 1:500

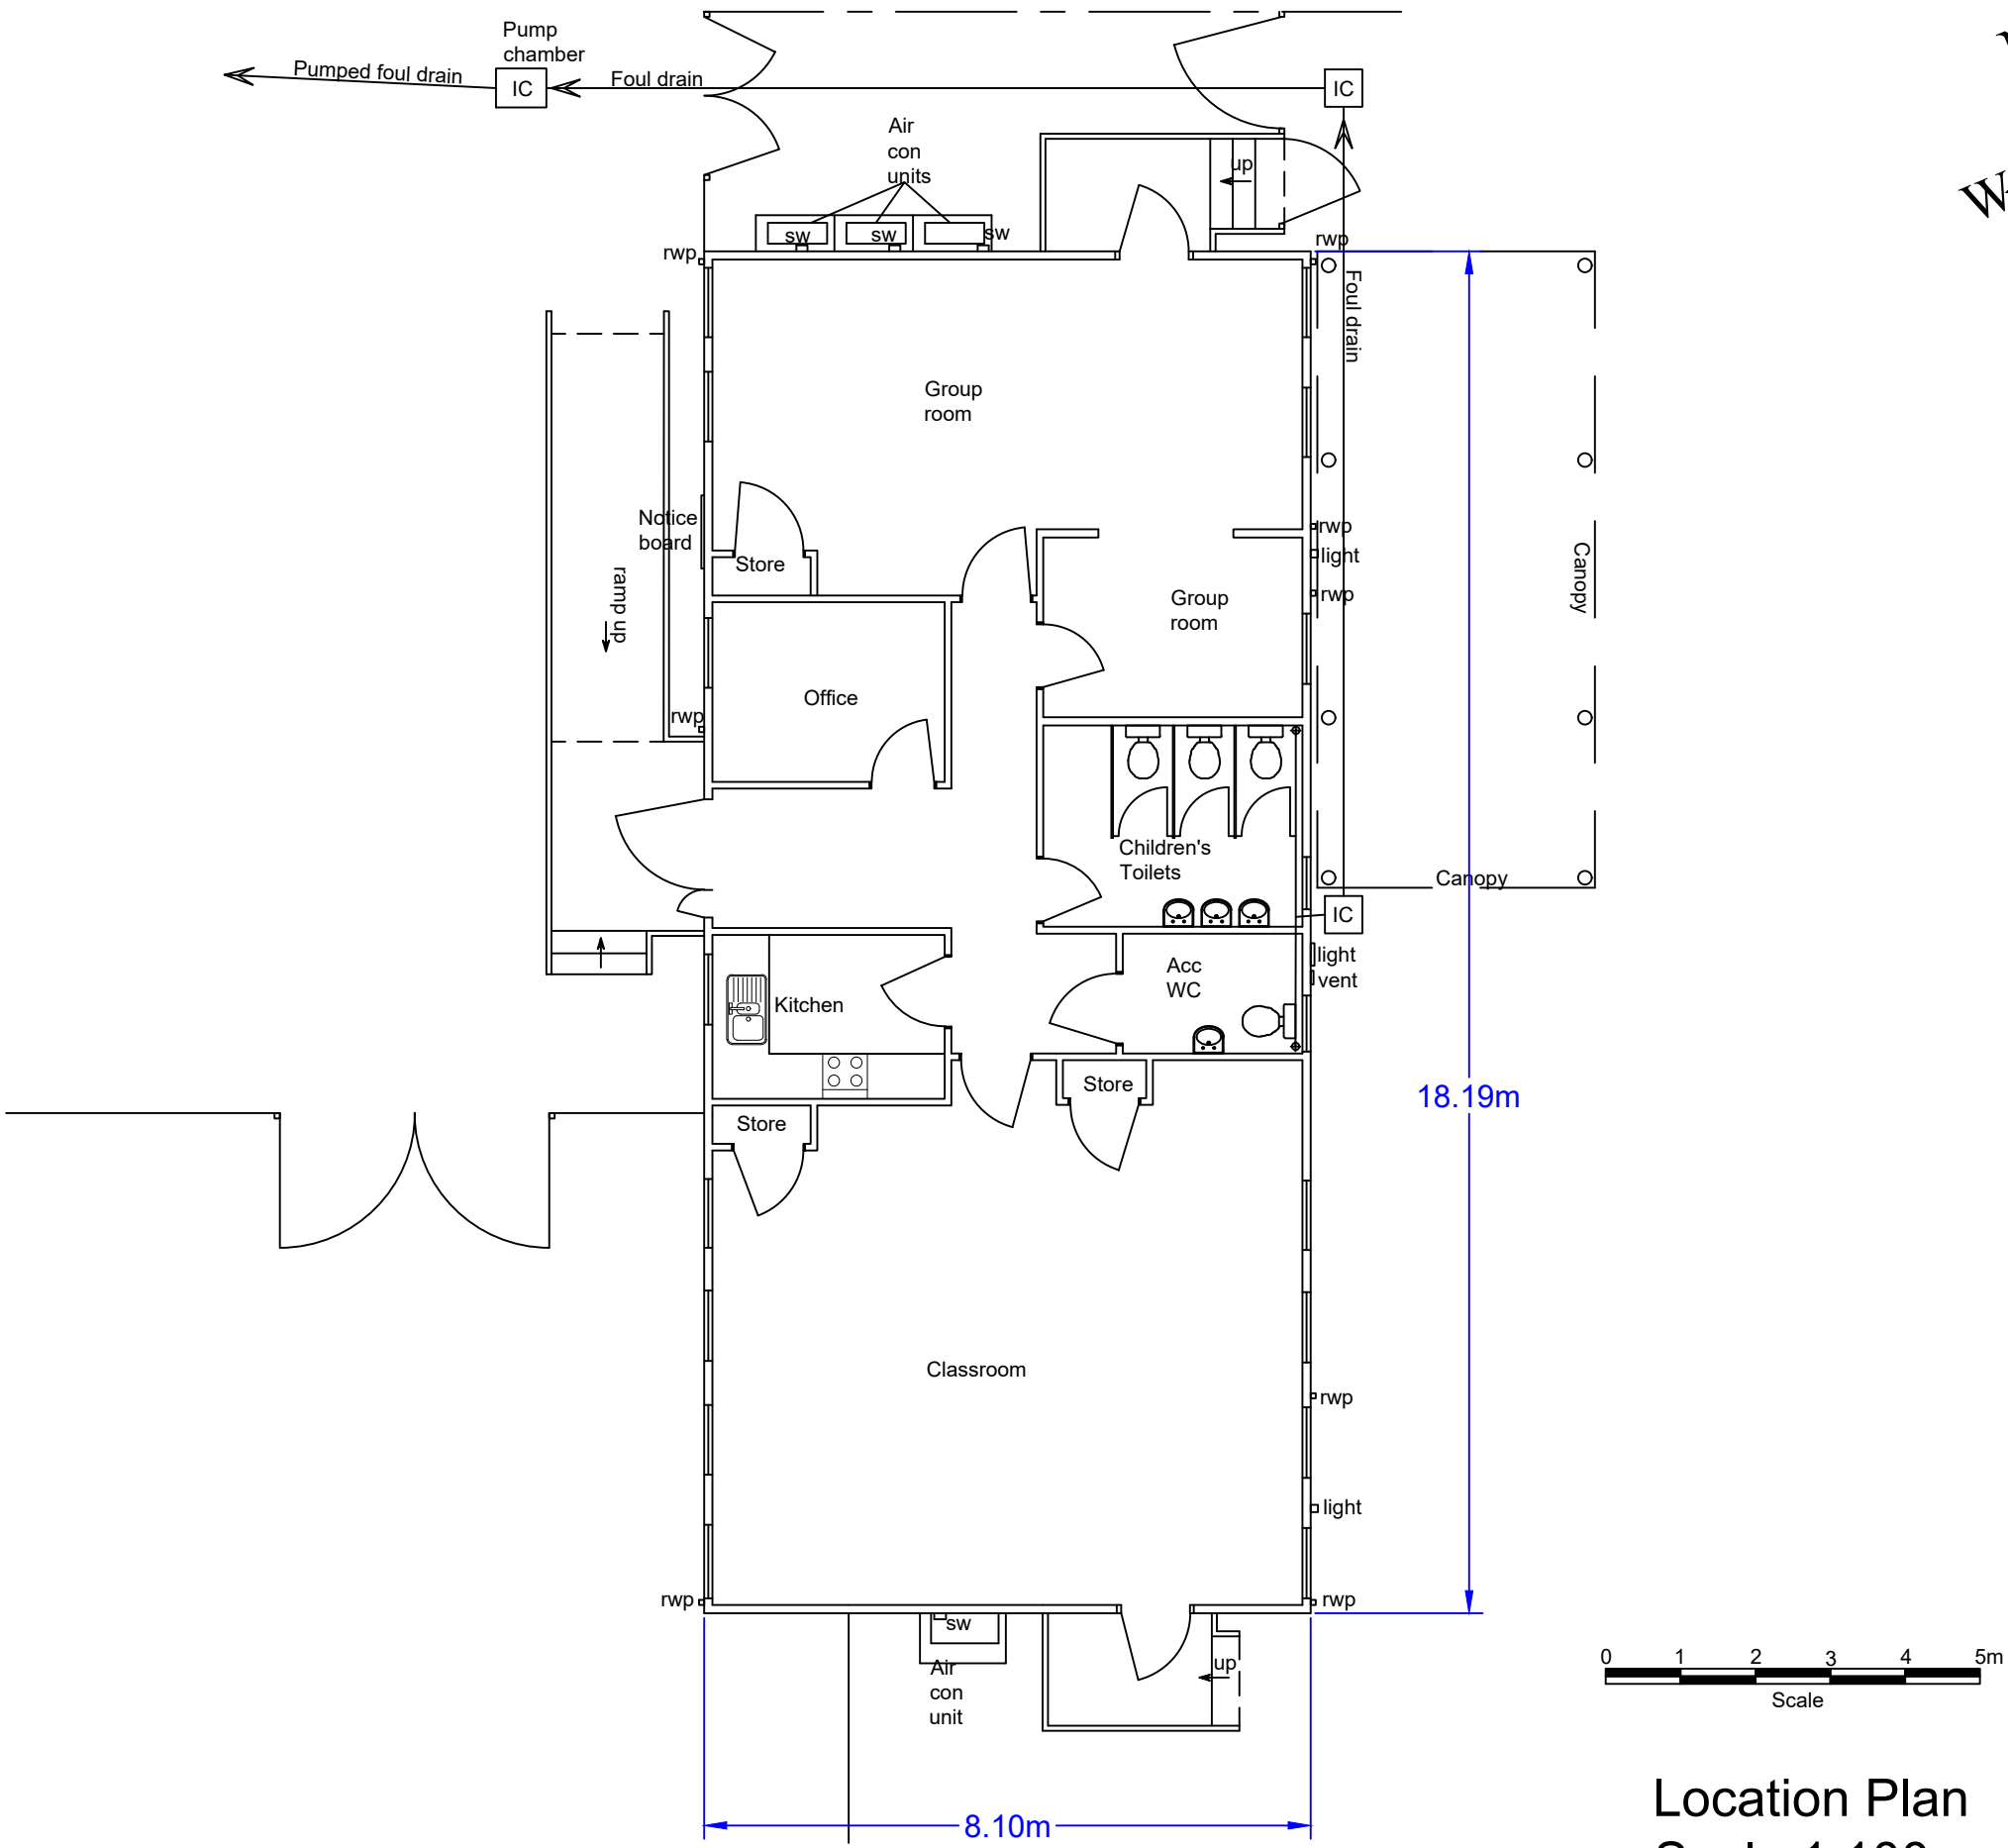

Location Plan
Scale 1:100

NOTES:

E				
D				
C				
B				
A				
O	Nov 2025	PFS		Original
REV	DATE	DRAWN	CHECK	APPRV

Wiltshire Council

Wiltshire Council
County Hall
Bythesea Road
Trowbridge BA14 8JN

PROJECT:
**Salisbury
Bishopdown Farm
Pre-school, Mobile No 837(15).**

DRAWING TITLE:
**Plan, Elevations, Location Plan
and Photographs**

SCALES:	As Shown @A1	REV:	O
DRAWING No.	2062/1/101	FILE REF:	