



Doward Southampton Road

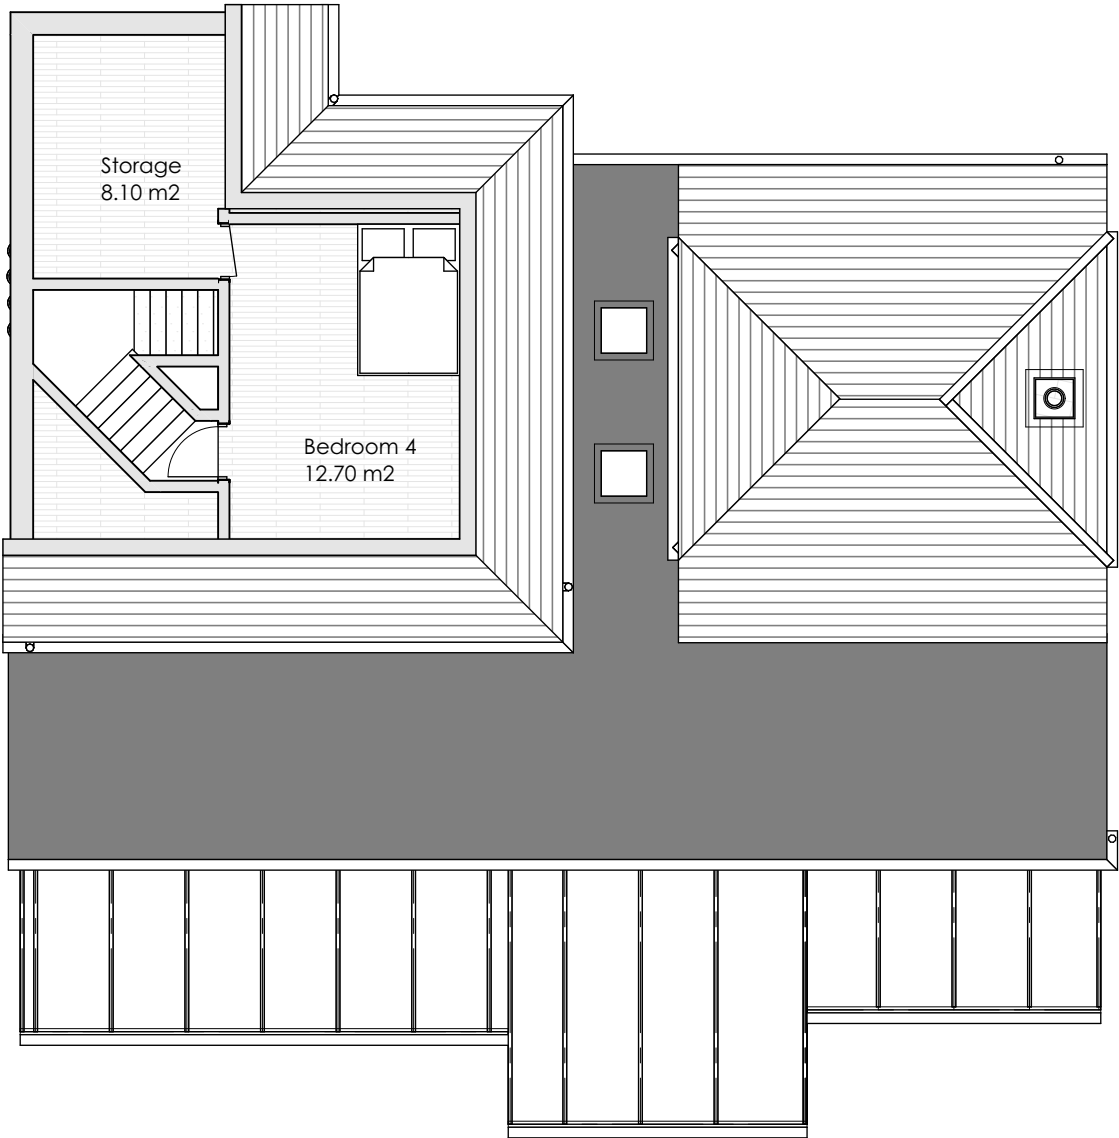

Existing Loft Floor Scale 1:100

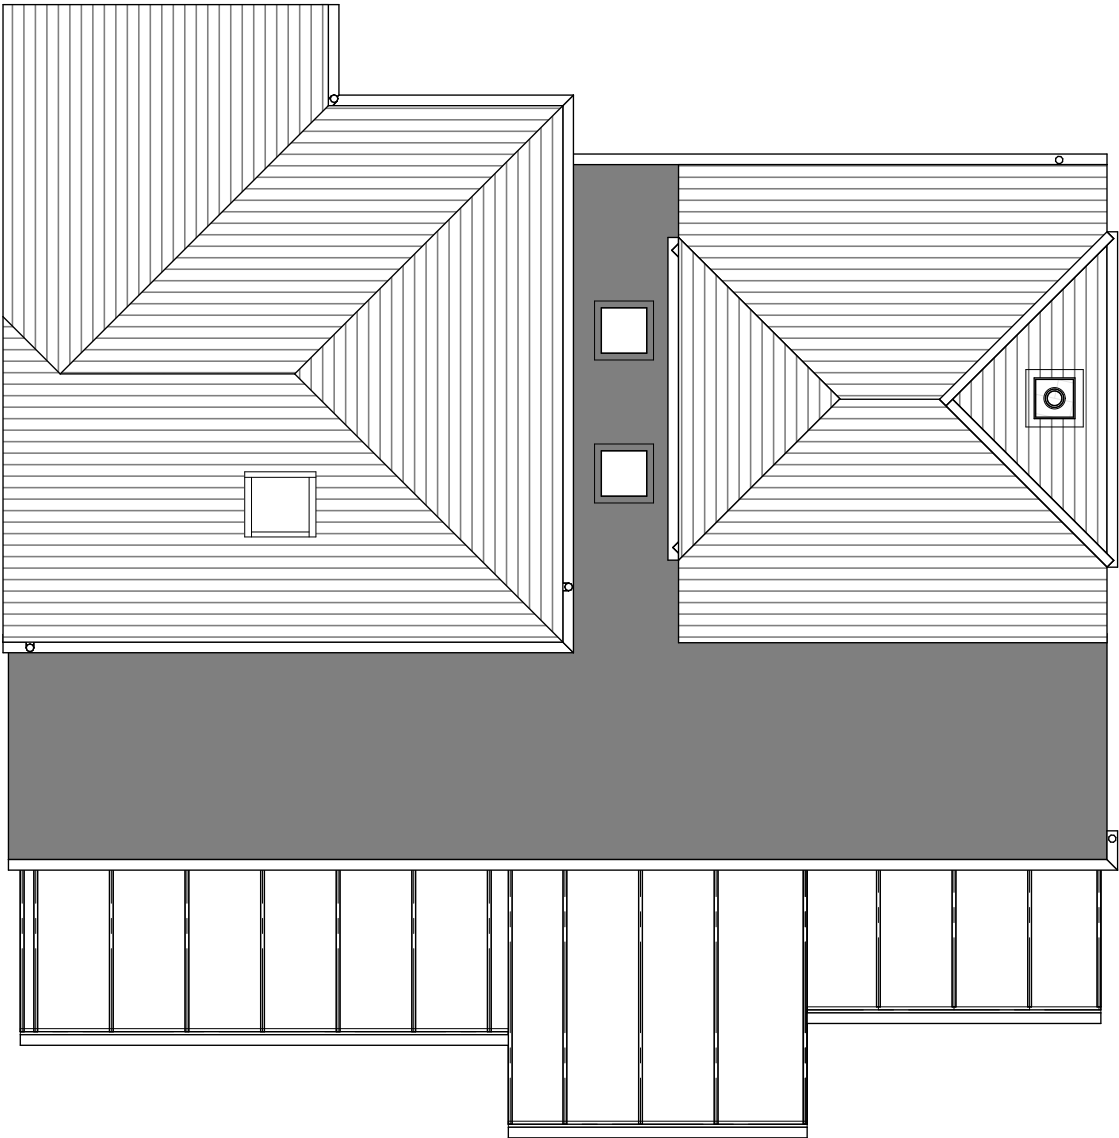

Existing Roof Plan Scale 1:100



	Project	Client	The content of the drawing remain the copyright of LRArchitecture , no reproduction without written consent. All dimensions to be verified on site. Any discrepancies are to be reported to the relevant parties. Do not scale from drawing, figured dimensions to be used only. drawings to be read in conjunction with all relevant drawings/ schedules ect, which relate to this project.	Drawing Number	Page Size	A3
	Home improvements	Duncan & Liudmila		P006	Size	A3
	Project Adress			Scale	Drawn By	LR
	Doward Southampton Road, Alderbury, Salisbury SP5 3AQ			1:100		