

KEY

Site Address

Melksham Community Hospital
Spa Rd
Melksham
SN12 7NZ


Site Boundary

Extent of Site Boundary



Surface References

Existing tarmac
surfacing and new
tarmac surfacing

 

Car parking space:
Existing tarmac
surfacing and new
tarmac surfacing



Existing grassed areas



New grassed areas



Kerbed edging



Pedestrian route
(painted surface)



Flag paving



Tree Key

Tree reference

0065

Group reference

G1

A category tree



B category tree



C category tree




U category tree



Shadow Arc



Root Protection Area

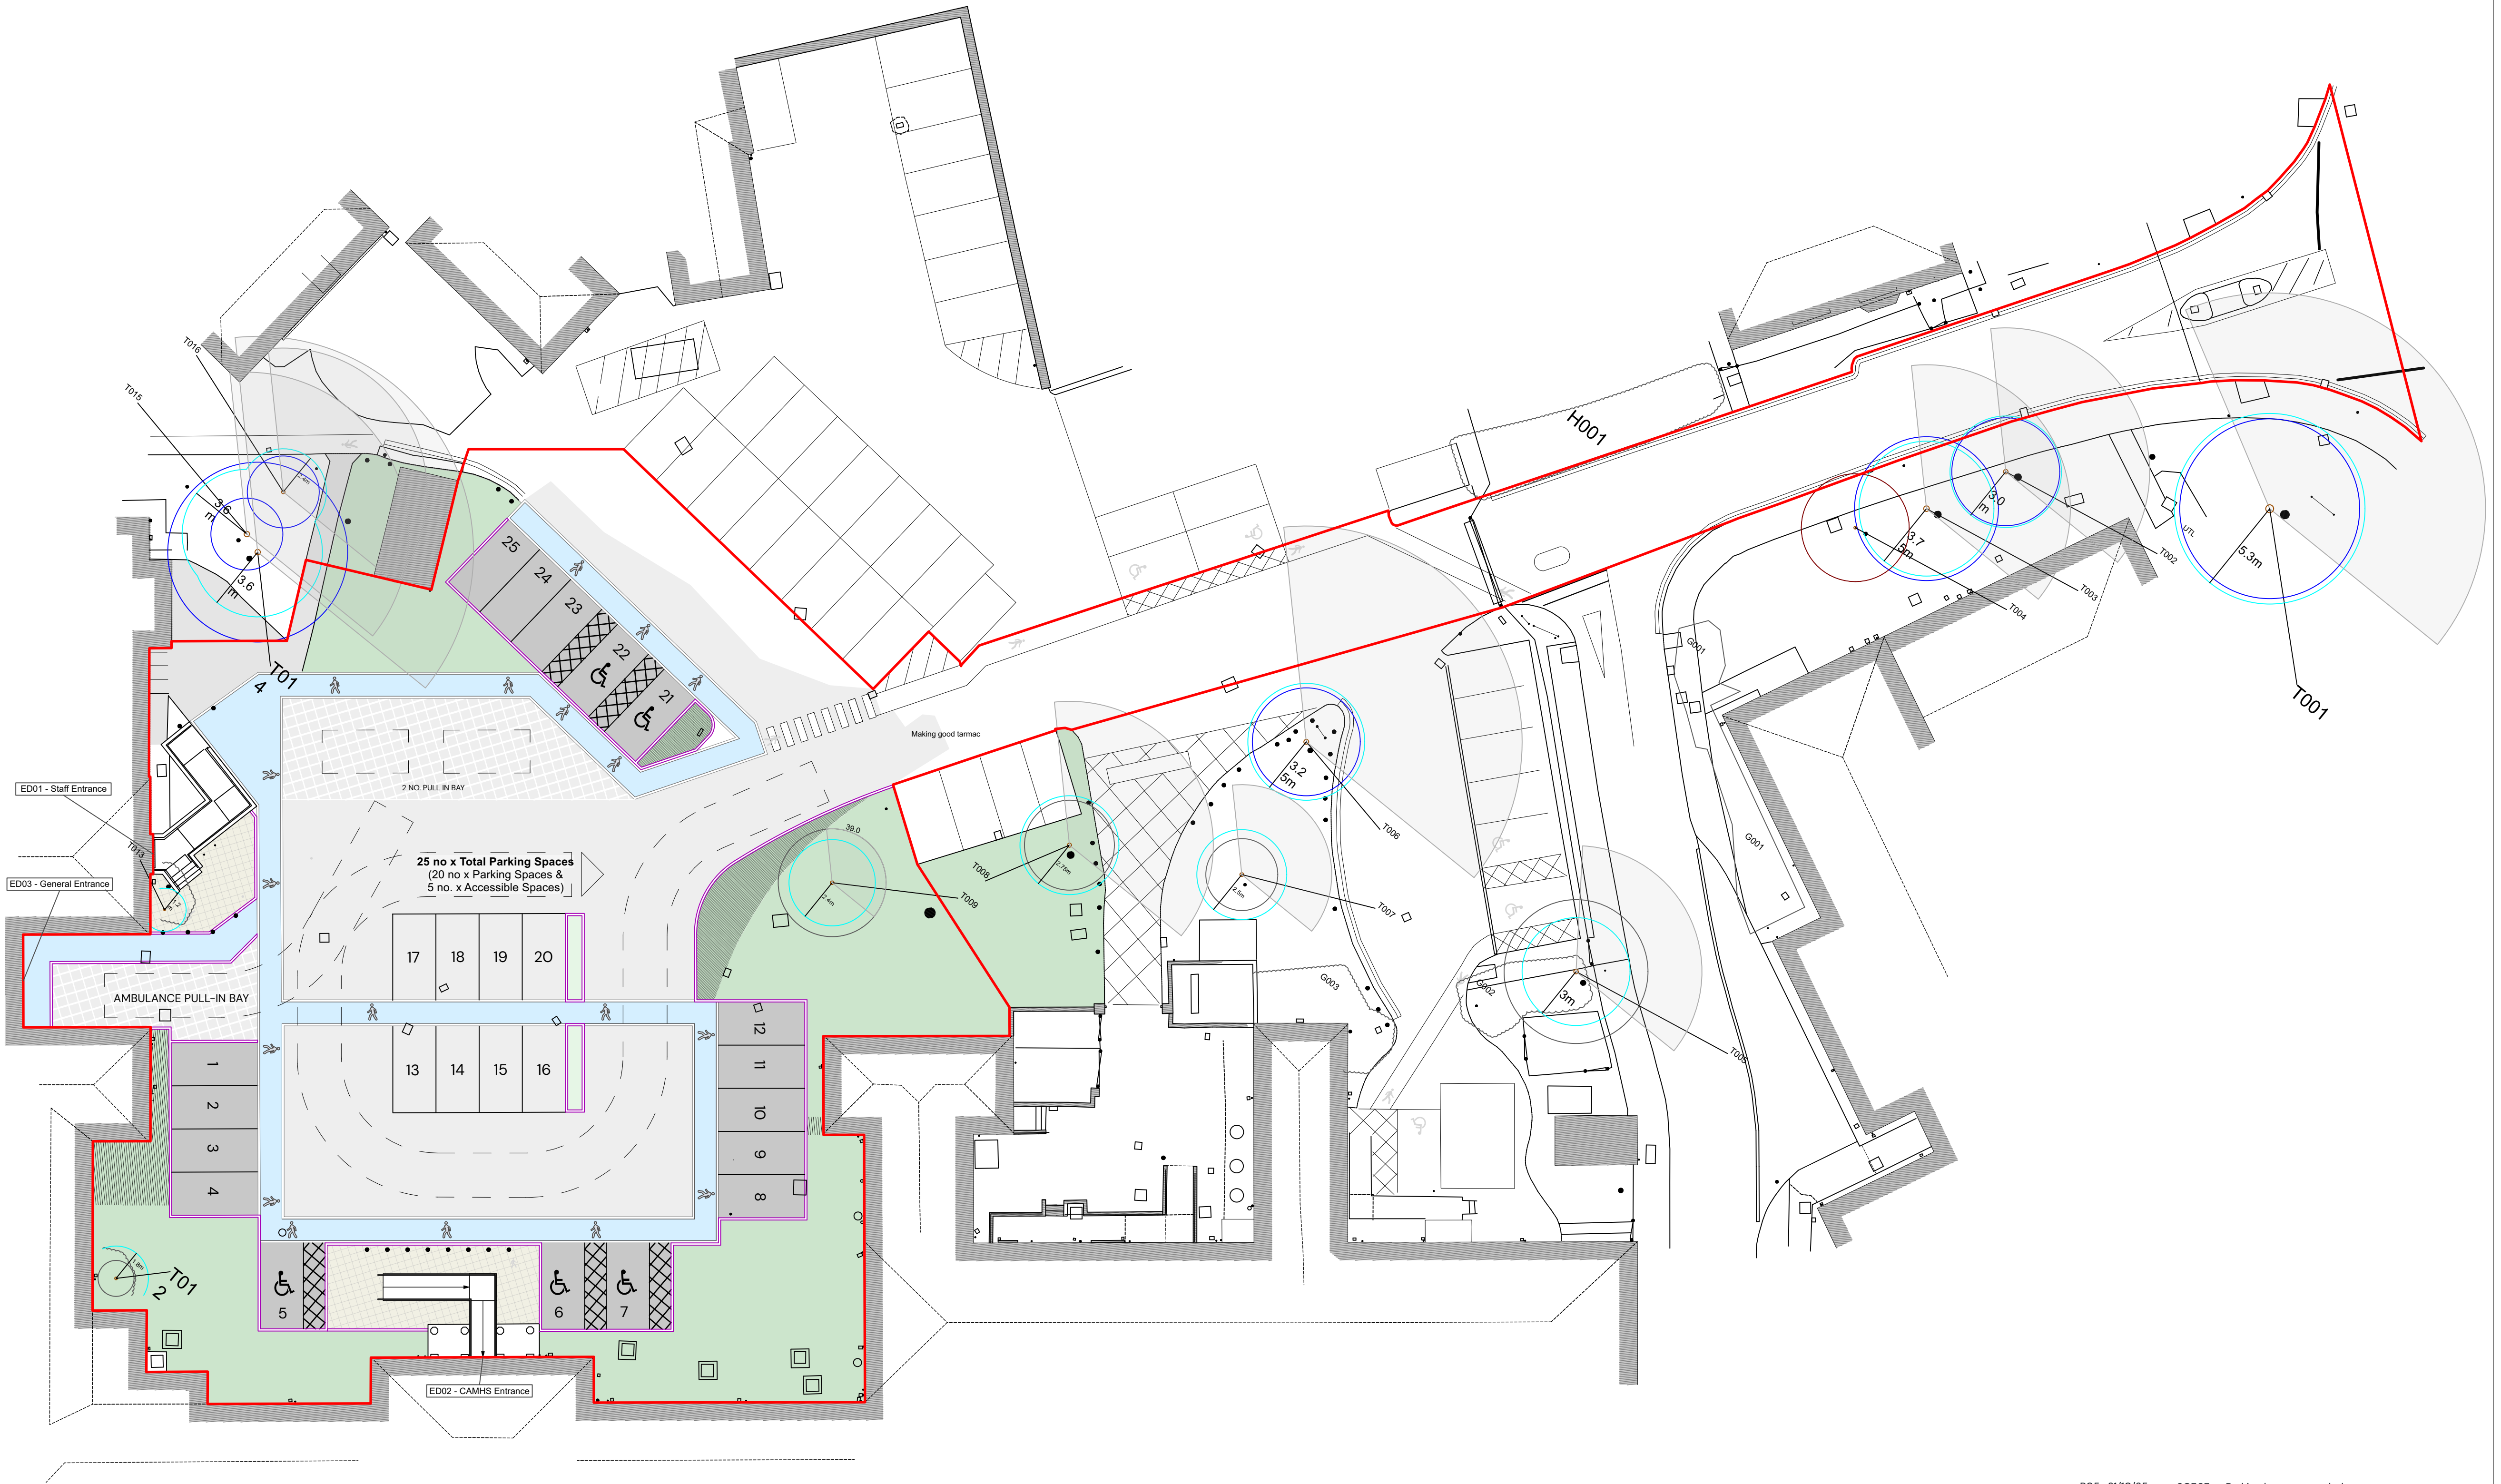

Windward House, Fitzroy Road,
Exeter, Devon, EX1 3LJ
+44 (0)1392 266 890
www.kendallkingscott.co.uk

Do not scale this drawing

Project
Melksham Hospital Site Entrance
Reconfiguration
Client
NHSPS

Date
18/08/25
Scale
1:200
Drawn
HA
Purpose/Status
PLANNING
Checked
SF
Paper Size
ISO A1

P05 31/10/25 SCFSF Parking layout amended
P04 23/10/2025 HA SF P04 Issue
P03 24/09/2025 HA BB P03 Issue. Door annotation added.
P02 17/09/2025 HA SF P02 Issue.
P01 18/08/25 HA SF P01 Issue.
Rev Date By Ap Note

Drawing Title
PROPOSED SITE PLAN

Project Number/Drawing Number
241046-MHR-KK-XX-XX-DR-X-1101
Check all dimensions and levels on site

Revision
P05
© Copyright

Only to be used on the site for which designed. The electronic transmission of designs/information contained in this drawing is carried out entirely at the User's risk and Kendall Kingscott Ltd. will have no liability for any errors or inaccuracies arising therefrom. The production of amended or updated information from the said designs/information by the User is entirely the responsibility of the User and Kendall Kingscott Ltd. shall have no responsibility in respect thereof whatsoever.