


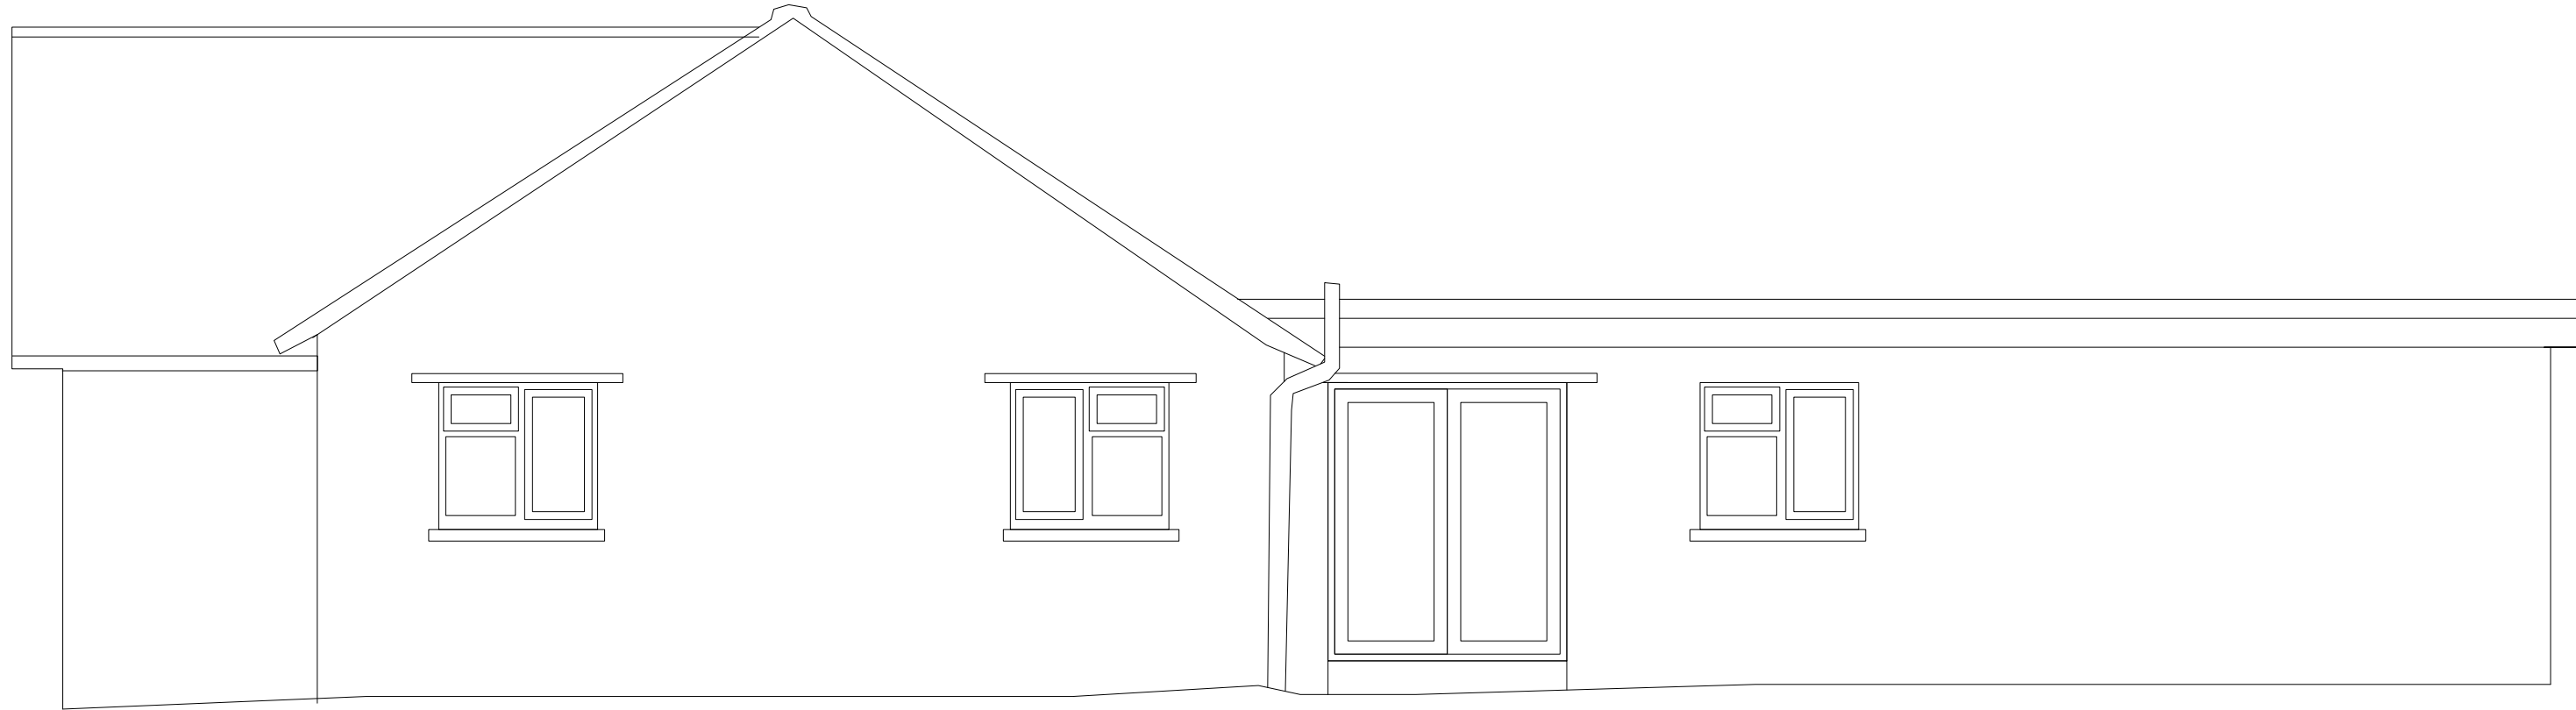

Datum 8m

South East Elevation




Datum 8m

North East Elevation




Datum 8m

North West Elevation

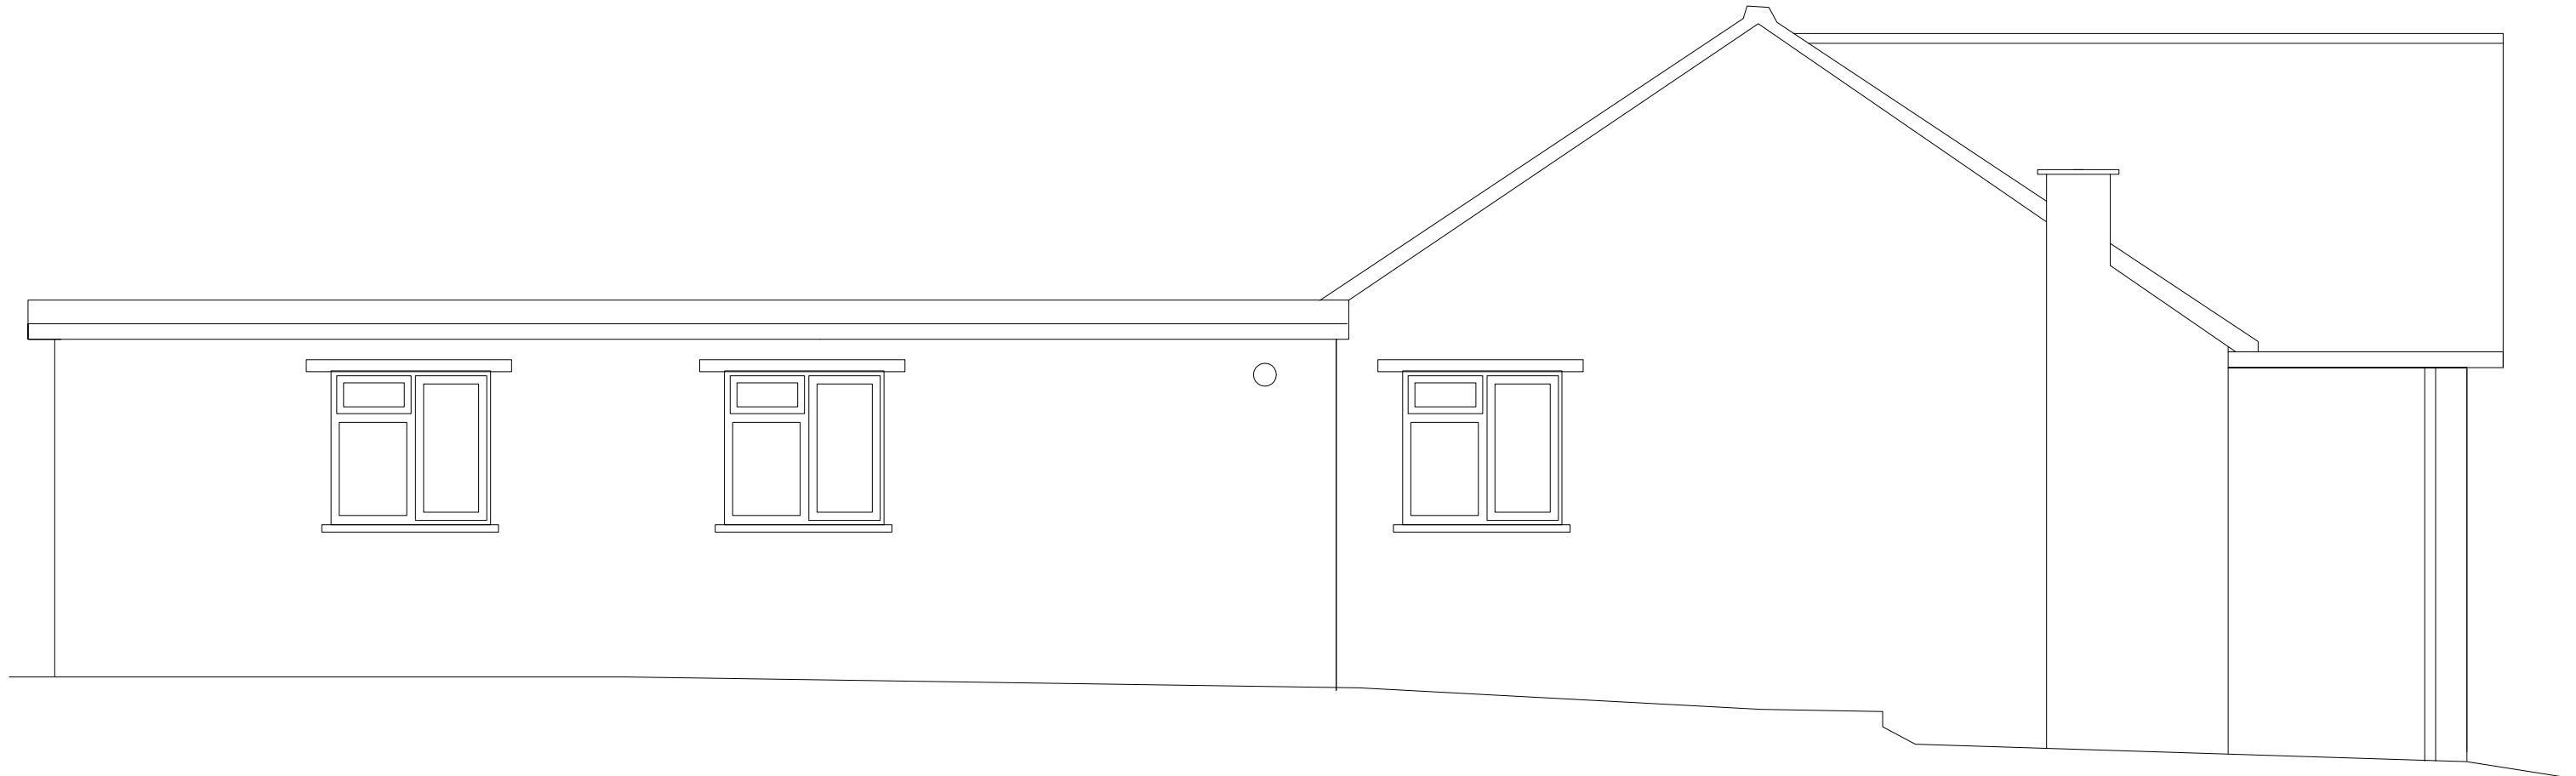

Datum 8m

South West Elevation

 

Scale 1 : 50

32^{Years}
BDS
Celebrating 31 Years 1993-2025



Building Design Surveys
(Building Design Surveys Ltd) www.bds.co.uk
Building Plans Drawn For Planning & Building Regulation Approval
NEW-BUILD . EXTENSIONS . REFURBISHMENT

CAD Design/Drafting
Conveyance Plans
Planning Consultants
3d Visualisation Plans
Land & Building Surveying

Architectural Services
Building Surveys
Large format Printing & Scanning
Photo Montage
3d Laser Scanning

The Studio - Milestone Cottage - 61 London Road - Calne
Wiltshire - SN11 0AA
Email: bds@bds.co.uk

Tel/Fax: (01249) 816028
Mobile: 07740 335683

Project Name:
36 Boundary Road
Monkton Park Chippenham SN15 3NN

Drawing Title:
Proposed Elevations

Client:
Sharon Reynolds

Date:
November 2025

Scale:
1:50 @ A1


Drawn
P.J.S

Checked
S.C.B

Dwg No
BDS-11-25-06

Rev

Notes:
Survey Grid based on OS
Levels based on OSGM-15
© copyright to this drawing remains with BDS Ltd

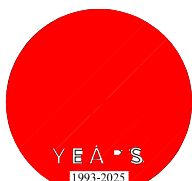

w dh
Architects