



Datum 8m

South East Elevation




Datum 8m

North East Elevation




Datum 8m

North West Elevation

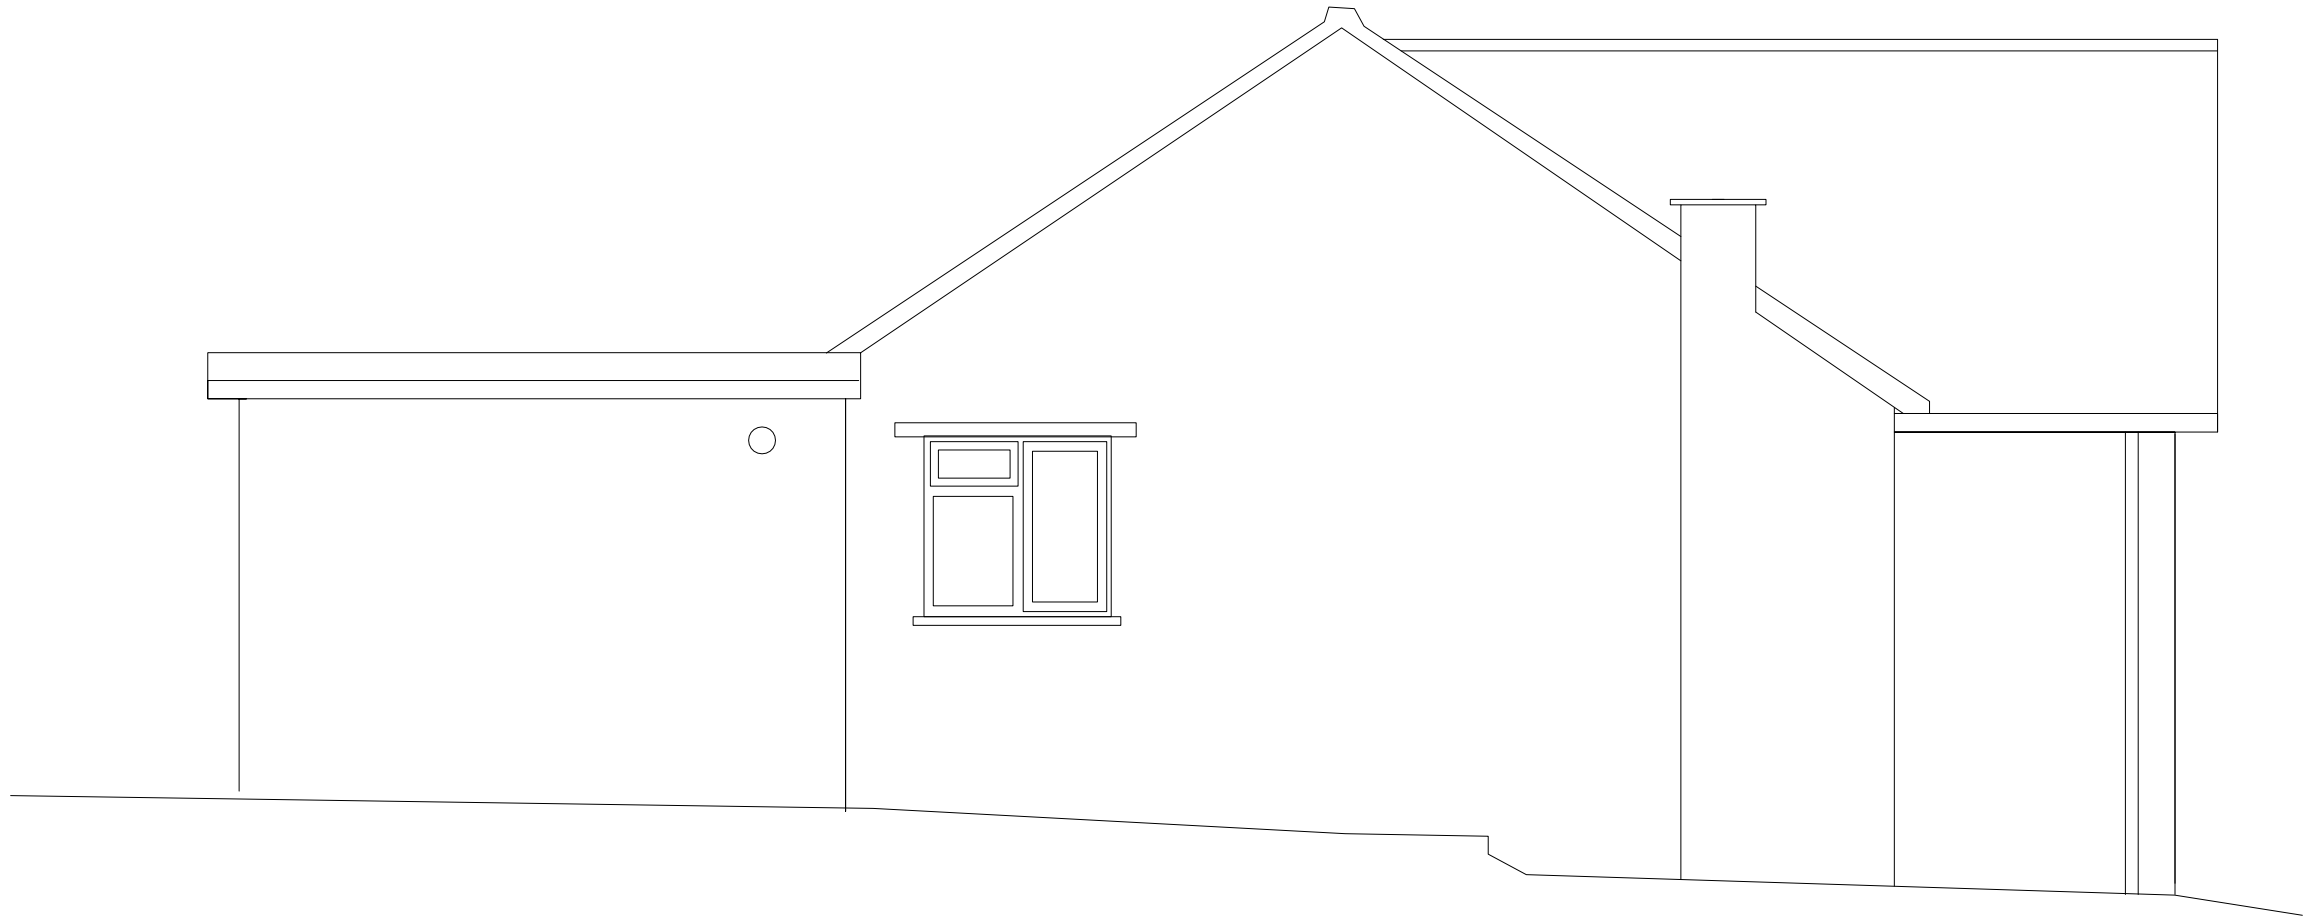

Datum 8m

South West Elevation

 

Scale 1 : 50

32^{Years}
BDS

Celebrating 31 Years 1993-2025

Building Design Surveys

(Building Design Surveys Ltd) www.bdsolne.com

Building Plans Drawn For Planning & Building Regulation Approval

NEW-BUILD , EXTENSIONS , REFURBISHMENT

C.A.D Design/Drafting

Conveyance Plans

Planning Consultants

3d Visualisation Plans

Land & Building Surveying

Architectural Services

Building Surveys

Large format Printing & Scanning

Photo Montage

3d Laser Scanning

The Studio - Milestone Cottage - 61 London Road - Calne

Wiltshire, SN11 0AA

Email bds@pobox.com

Tel/Fax (01249) 816026

Mobile 07740 335693

Project Name:

36 Boundary Road

Monkton Park Chippenham SN15 3NN

Drawing Title:

Existing Elevations

Client:

Sharon Reynolds

Date:

November 2025

Scale:

1:50 @ A1

Drawn

P.J-S

Checked

S.C.B

Dwg No

BDS-11-25-05

Rev

Notes:

Survey Grid based on OS

Levels based on OSGM-15

© copyright to this drawing remains with BDS Ltd

32

1993-2025

Wdh

Member