

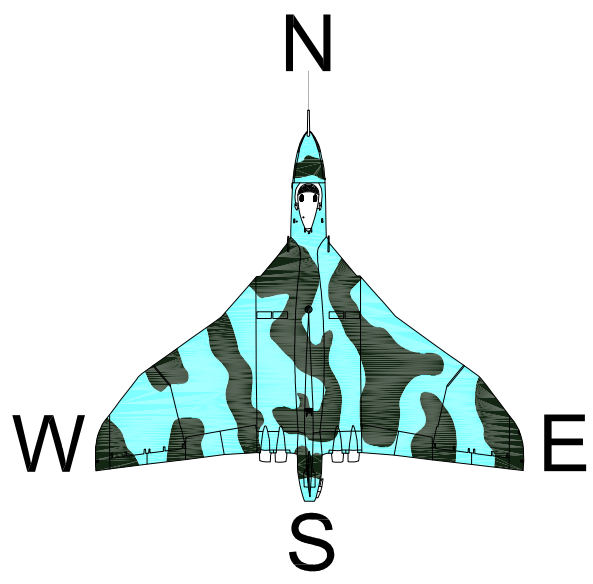


Scale 1 : 50

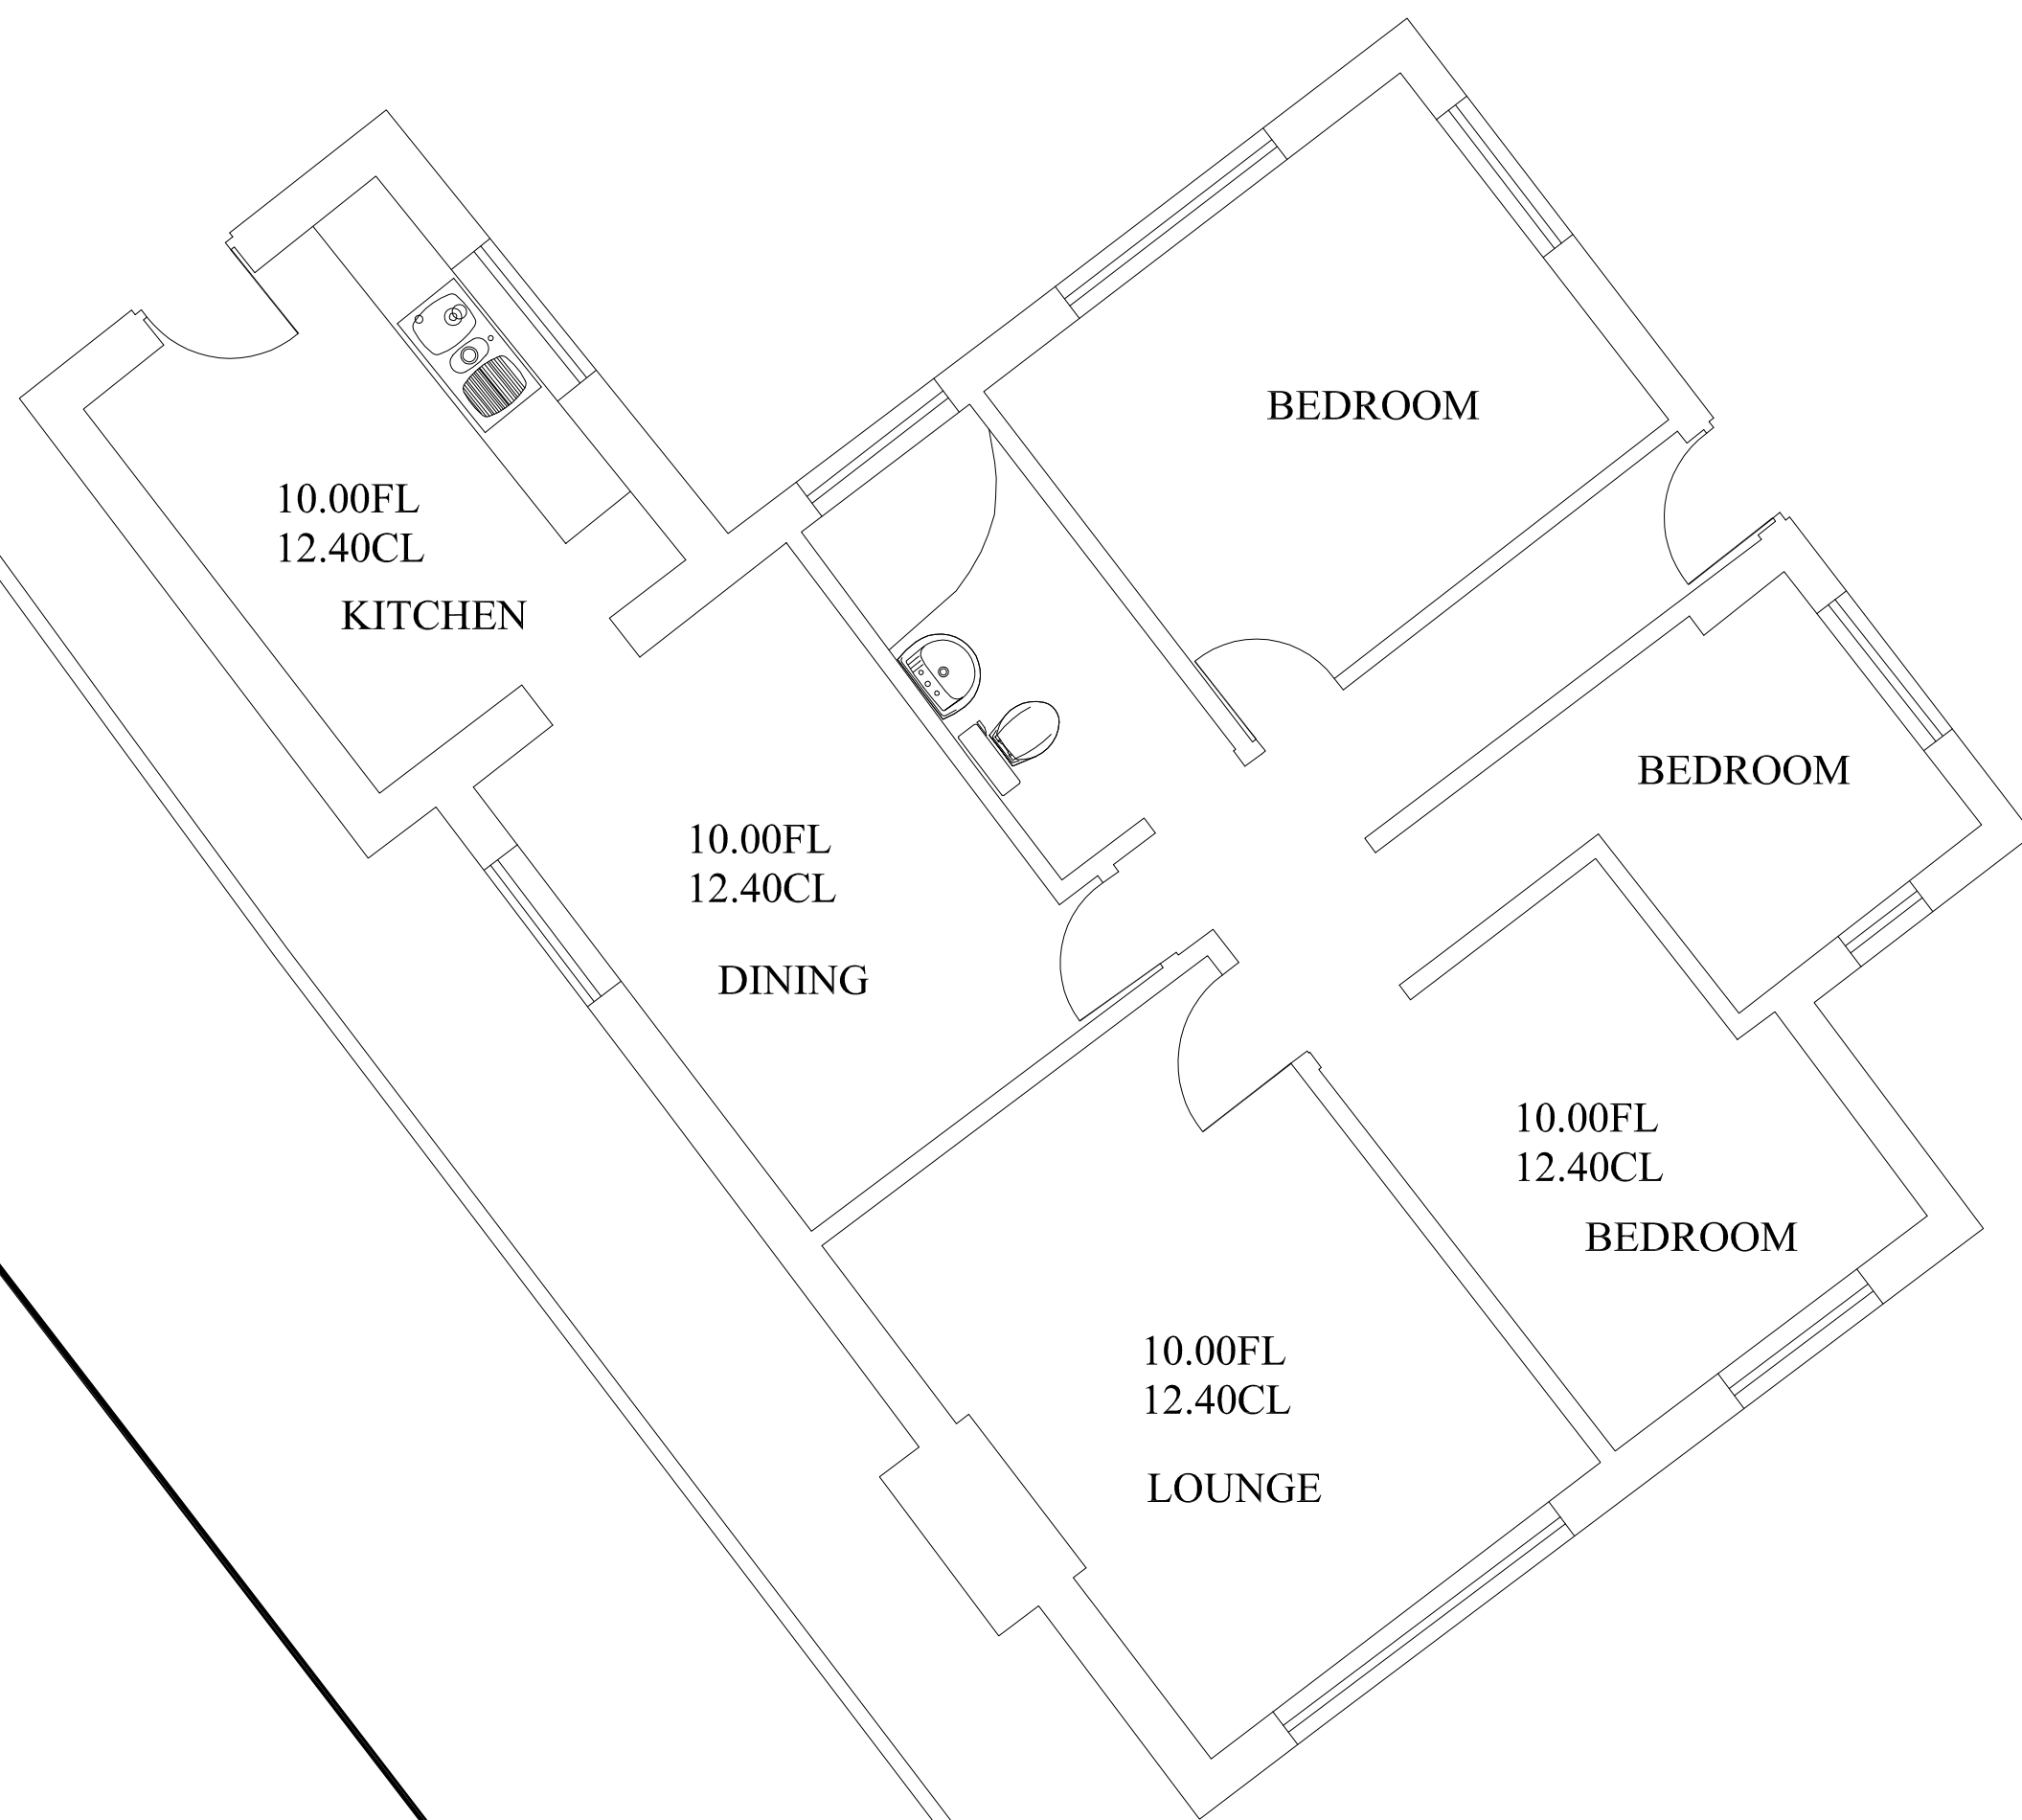

32^{Years}
BDS

Celebrating 31 Years 1993-2025

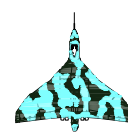

Building Design Surveys

(Building Design Surveys Ltd) www.bdscale.com
Building Plans Drawn For Planning & Building Regulation Approval
NEW-BUILD , EXTENSIONS , REFURBISHMENT

C.A.D Design/Drafting	Architectural Services
Conveyance Plans	Building Surveys
Planning Consultants	Large format Printing & Scanning
3d Visualisation Plans	Photo Montage
Land & Building Surveying	3d Laser Scanning

The Studio - Milestone Cottage - 61 London Road - Calne
Wiltshire, SN11 0AA. Tel/Fax (01249) 816026
Email bds@pobox.com Mobile 07740 335693

Project Name:
36 Boundary Road
Monkton Park Chippenham SN15 3NN

Drawing Title:
Existing Floor Plan

Client:
Sharon Reynolds

Date: November 2025	Scale: 1:50 @ A1
------------------------	---------------------

Drawn P.J-S	Checked S.C.B	Dwg No BDS-11-25-02	Rev
----------------	------------------	------------------------	-----

Notes:
Survey Grid based on OS
Levels based on OSGM-15
© copyright to this drawing remains with BDS Ltd

