
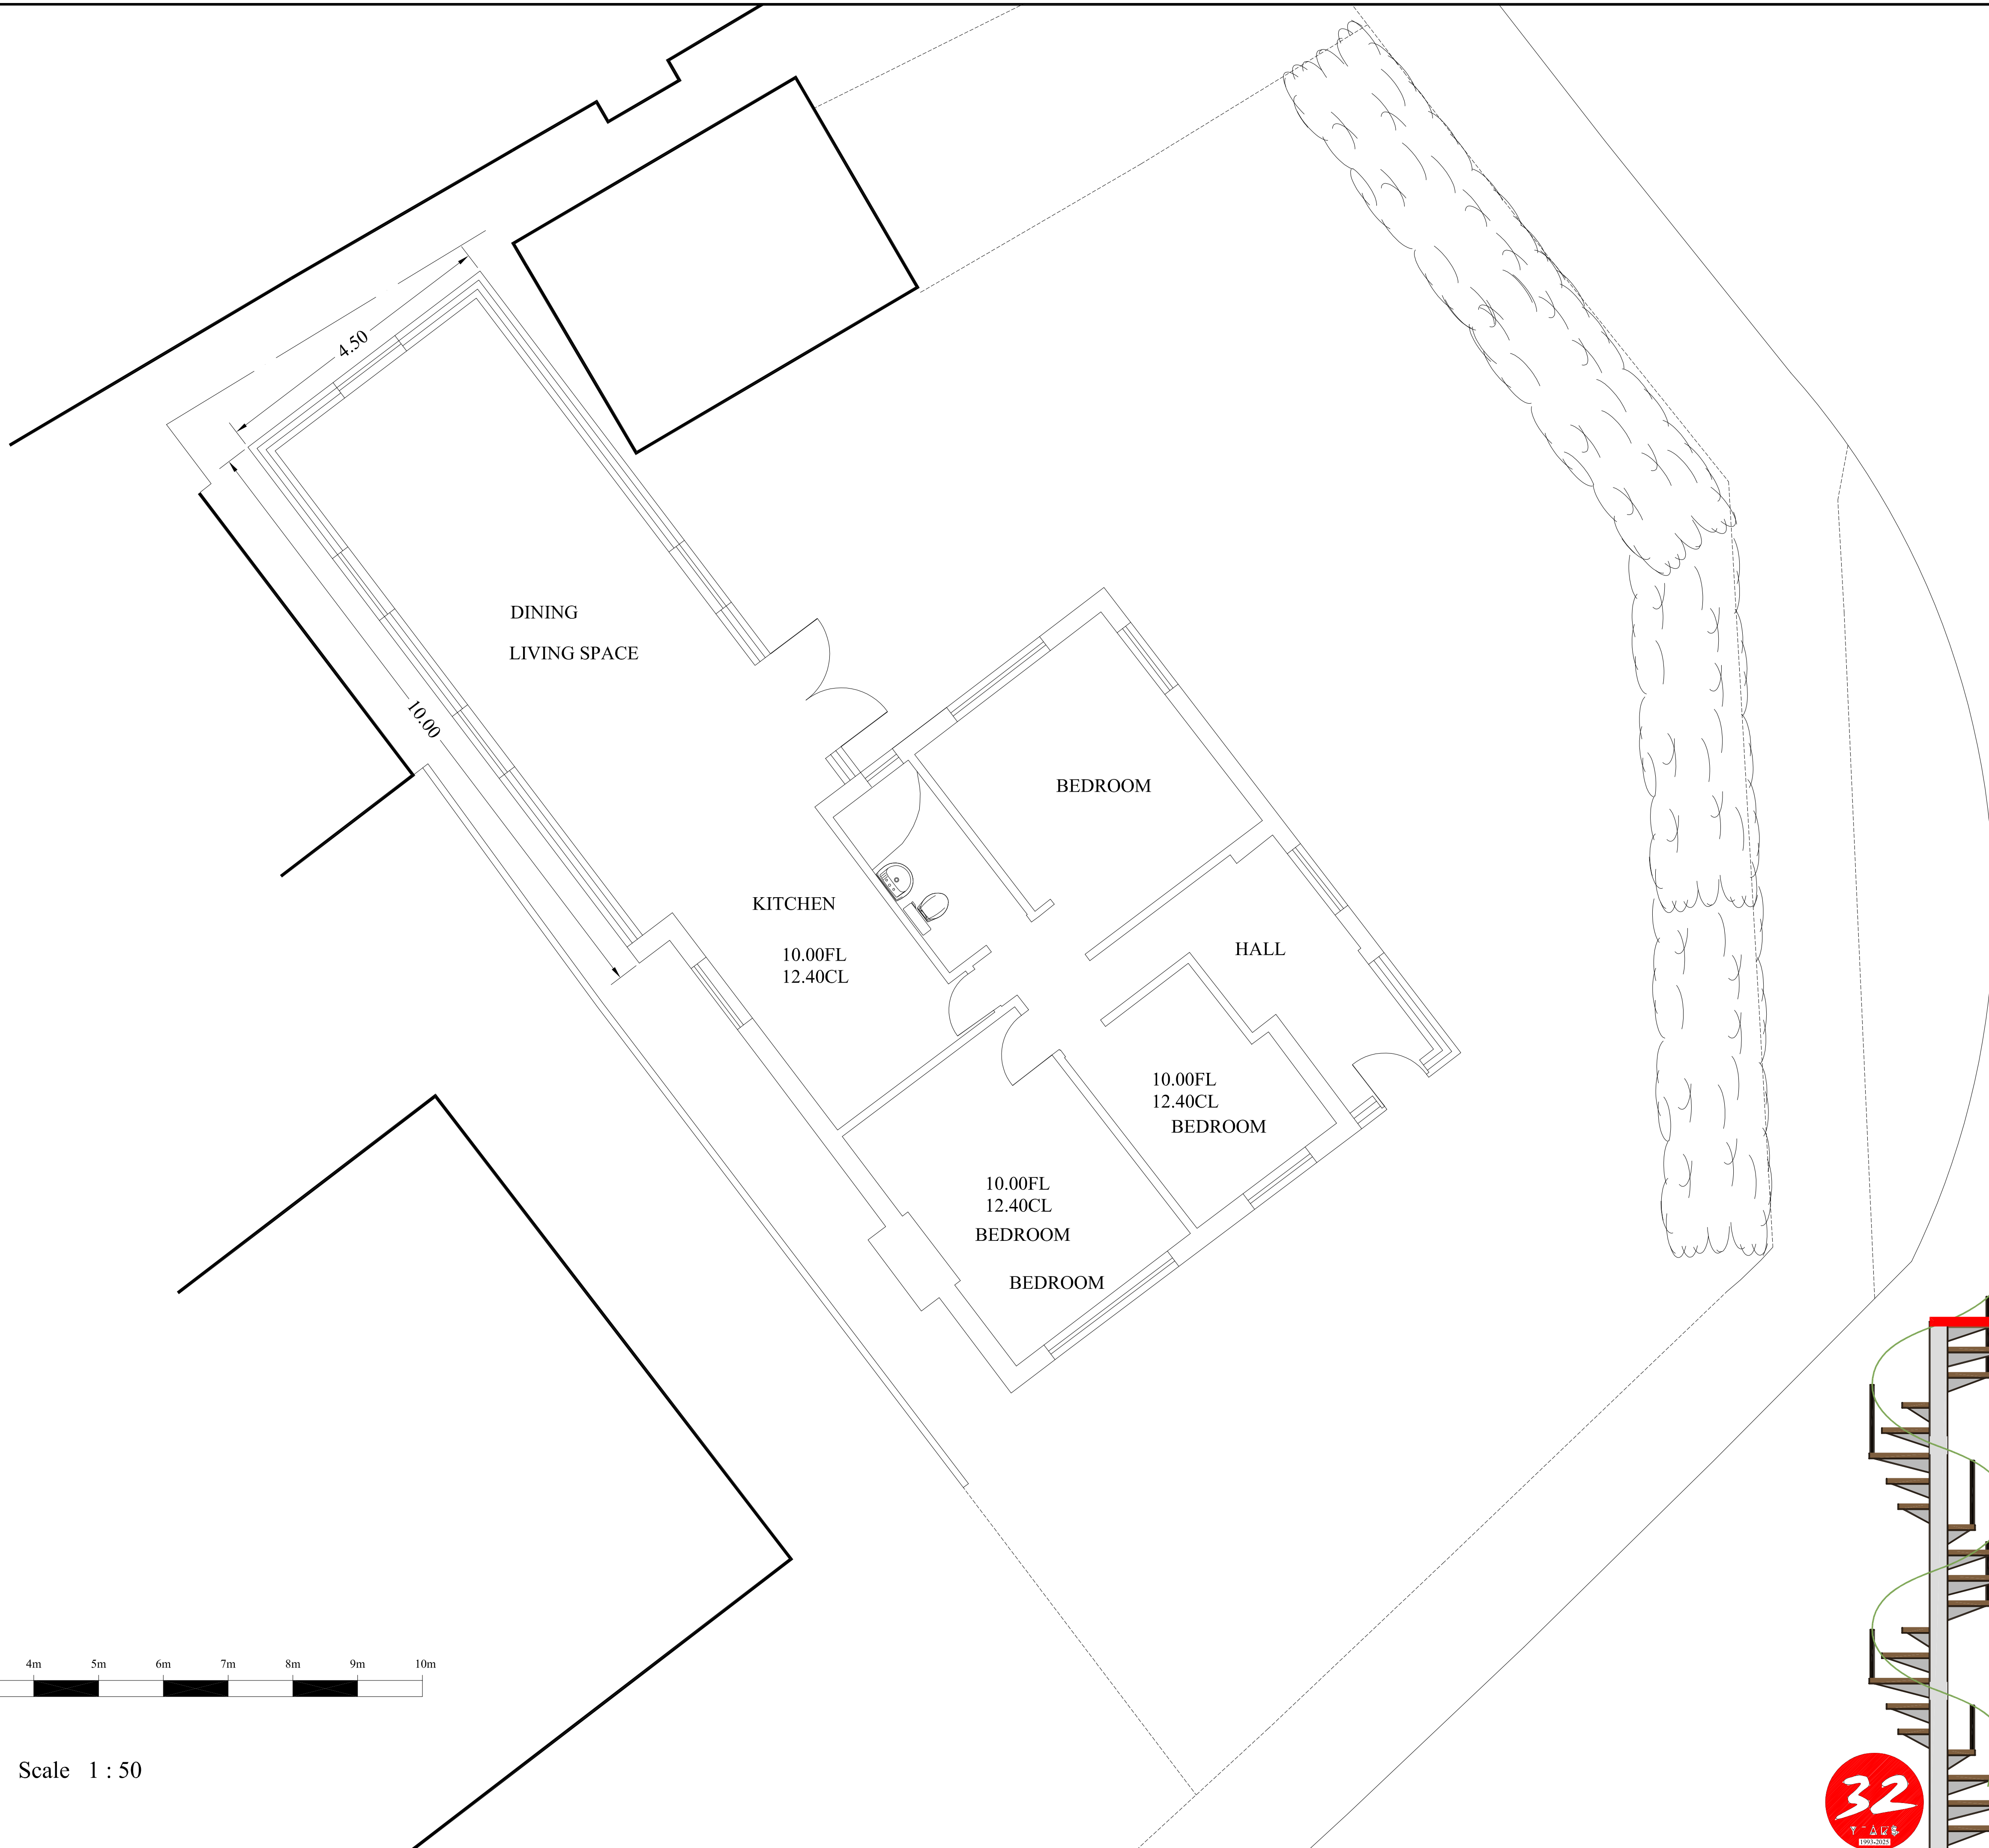
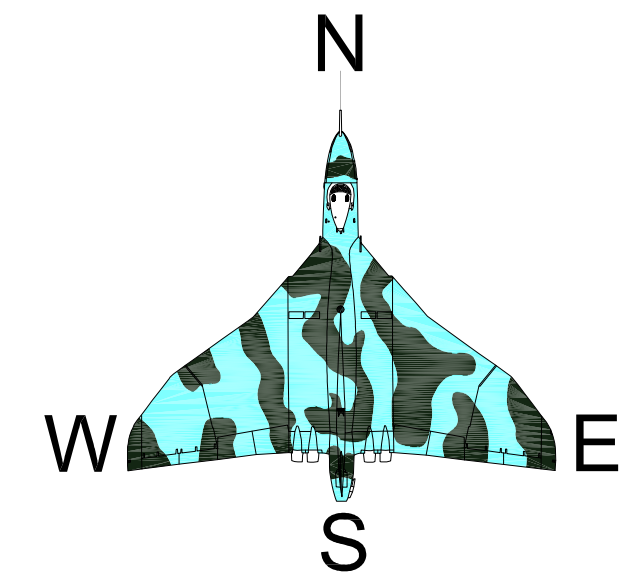


Scale 1 : 50

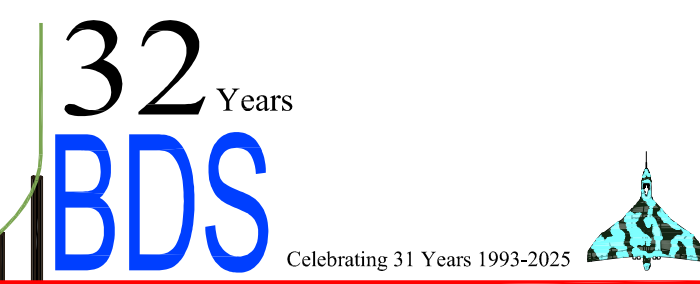

Building Design Surveys
(Building Design Surveys Ltd) www.bdscale.com
Building Plans Drawn For Planning & Building Regulation Approval
NEW-BUILD , EXTENSIONS , REFURBISHMENT

C.A.D Design/Drafting Conveyance Plans Planning Consultants 3d Visualisation Plans Land & Building Surveying	Architectural Services Building Surveys Large format Printing & Scanning Photo Montage 3d Laser Scanning
--	--

The Studio - Milestone Cottage - 61 London Road - Calne
Wiltshire, SN11 0AA. Tel/Fax (01249) 816026
Email bds@pobox.com Mobile 07740 335693

Project Name:
36 Boundary Road
Monkton Park Chippenham SN15 3NN

Drawing Title:
Proposed Floor Plan

Client:
Sharon Reynolds

Date: November 2025	Scale: 1:50 @ A1
------------------------	---------------------

Drawn P.J-S	Checked S.C.B	Dwg No BDS-11-25-04	Rev
----------------	------------------	------------------------	-----

Notes:
Survey Grid based on OS
Levels based on OSGM-15
© copyright to this drawing remains with BDS Ltd

