


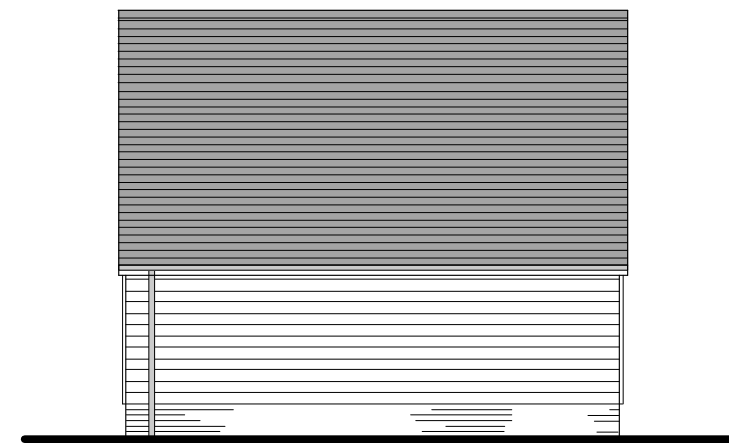

East Elevation




North Elevation




West Elevation

0 .5 1.0 2.0 3.0 4.0 5.0  
1:100

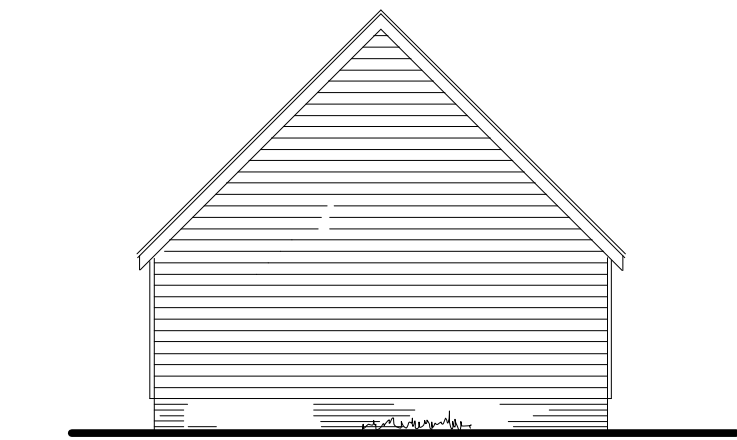


Southth Elevation

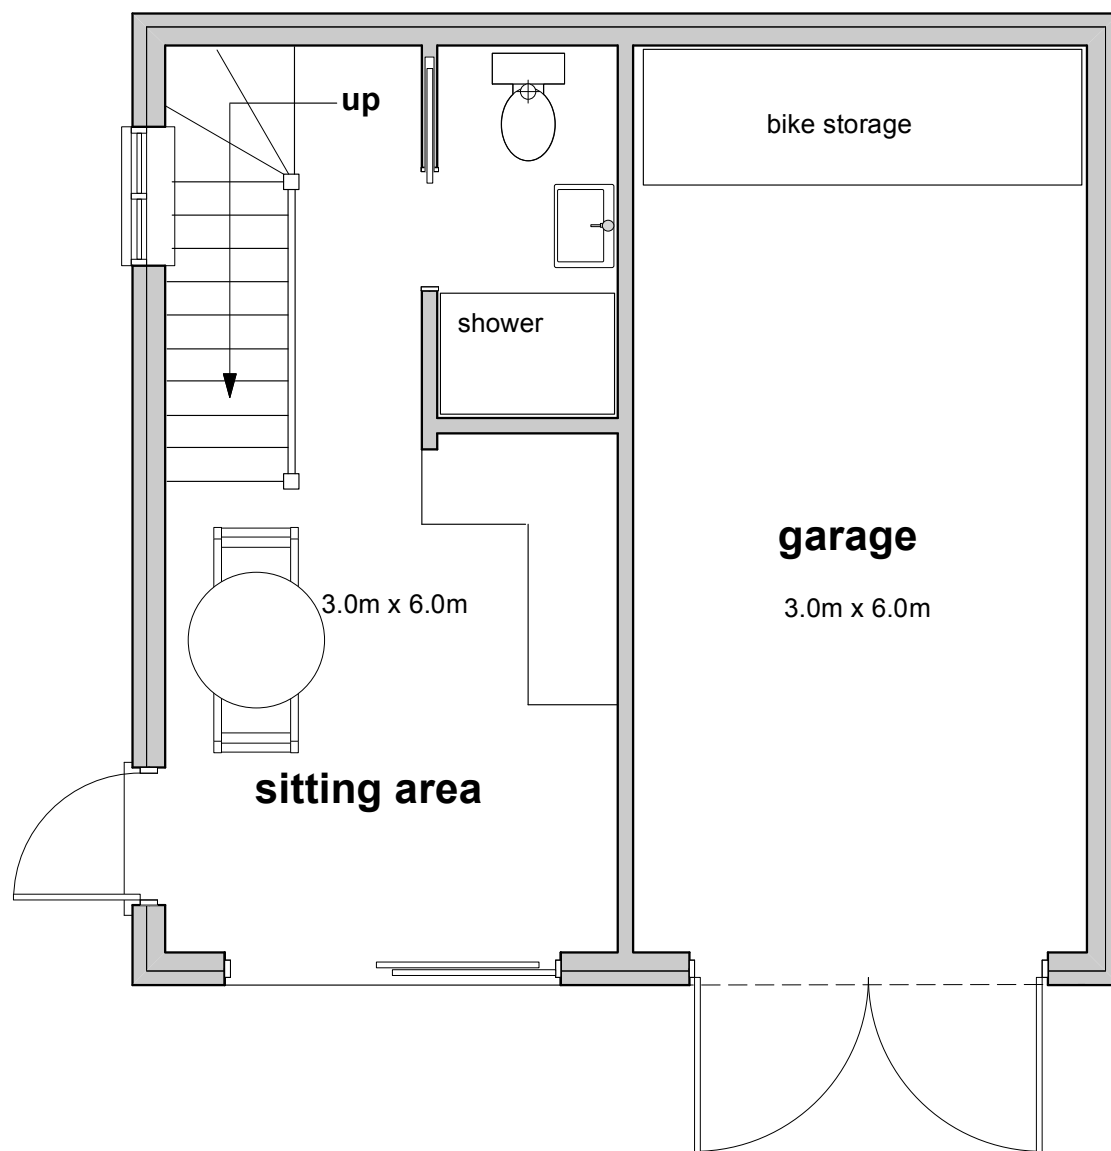


Ground Floor Plan 1:50

0 .5 1.0 2.0 3.0  
1:50

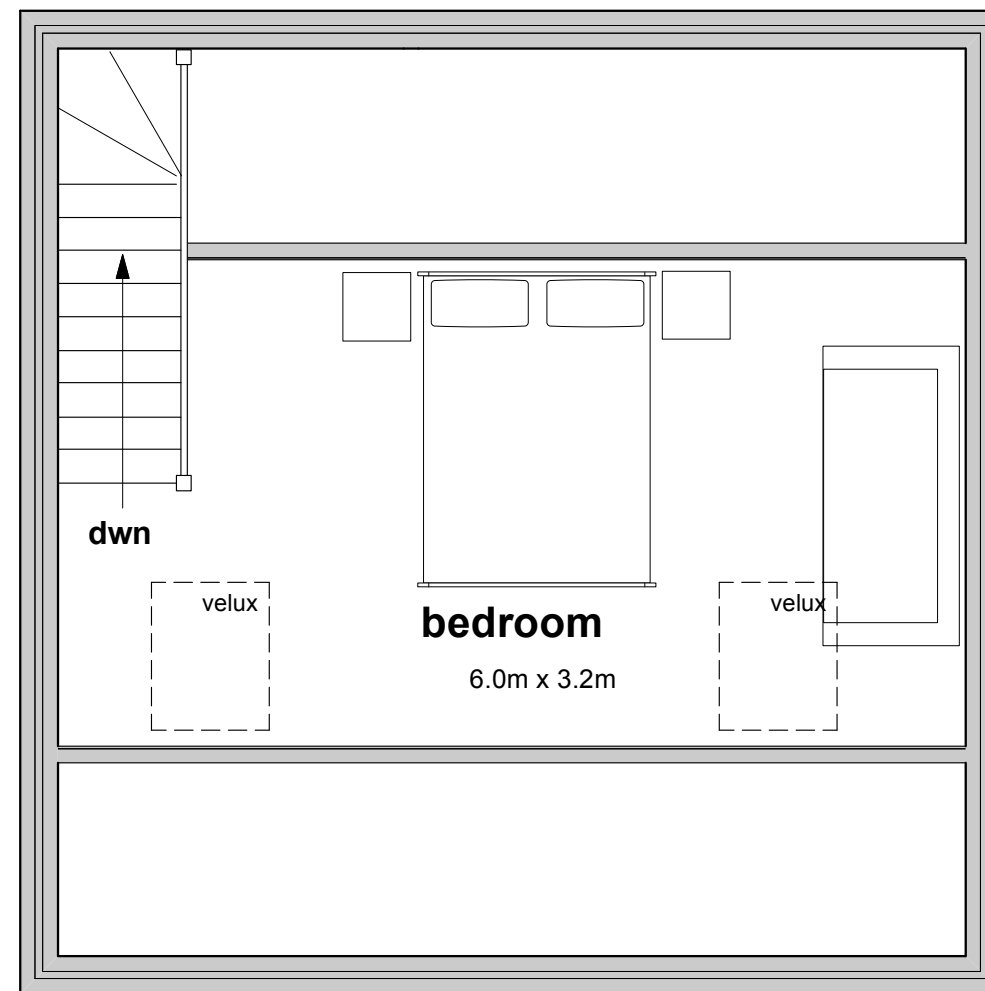

First Floor Plan 1:50

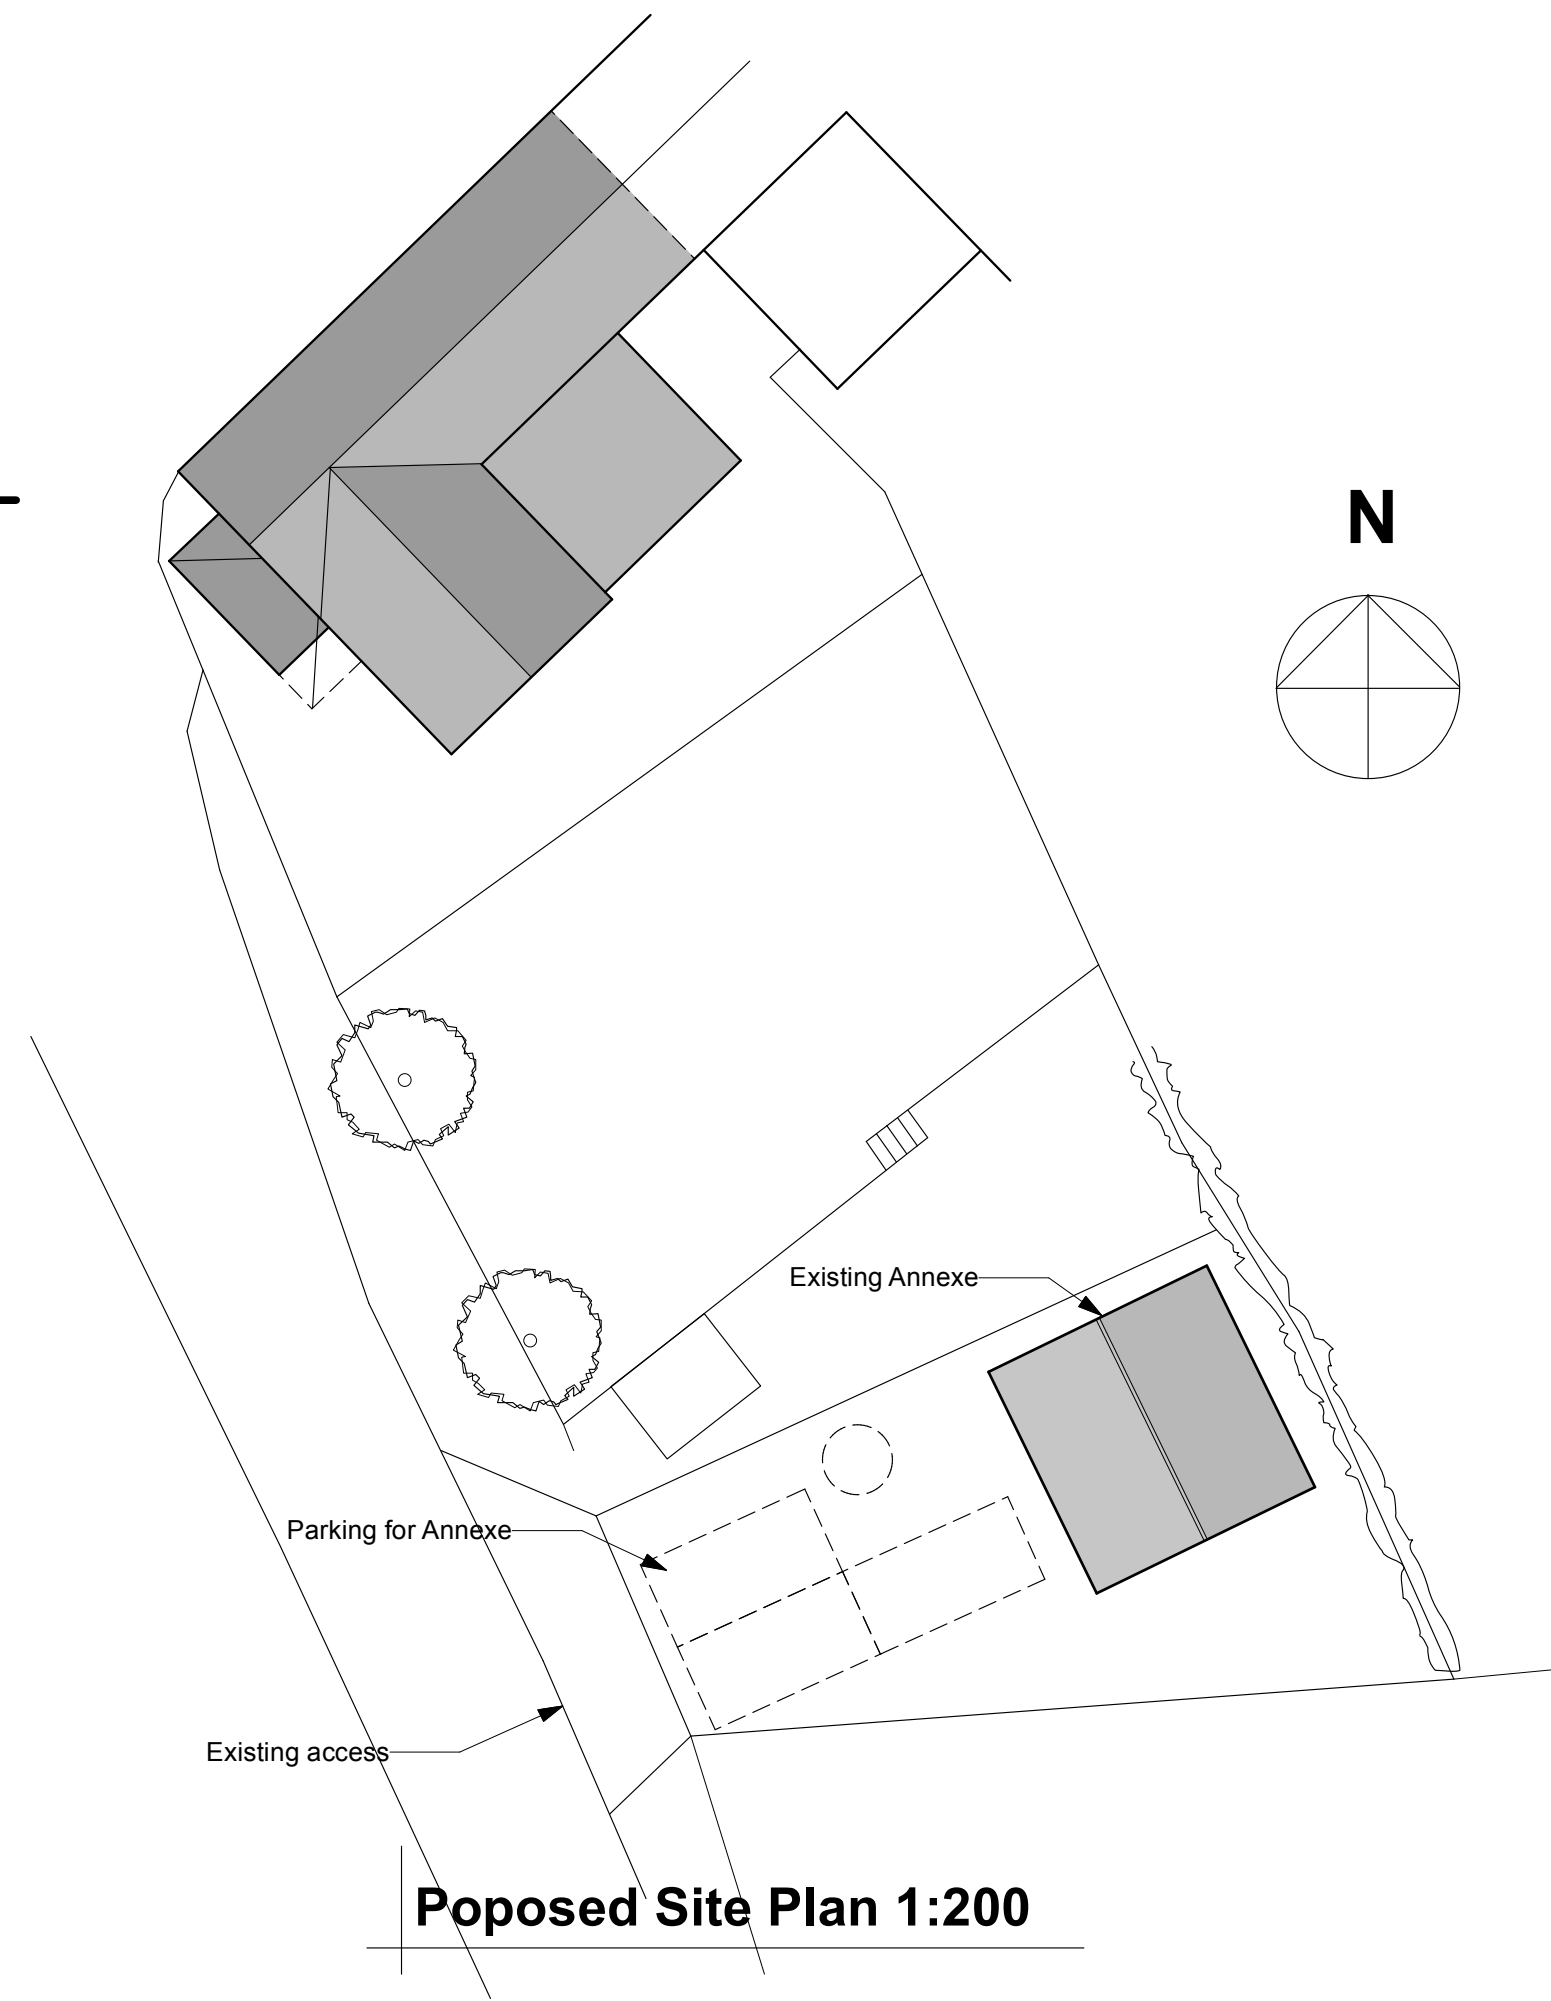

Proposed Site Plan 1:200

0 1.0 5.0 10.0  
1:200

## Proposed Holiday Let

**The Annexe**  
**69 Jersey Hill**  
**Crockerton**

Date November 2025 Scale 1:100 1:50 1:500@A2

Drawing No. 1254/1