

NOTES:
NO DIMENSIONS TO BE SCALED FROM THIS DRAWING
ALL DIMENSIONS ARE TO BE CHECKED AGAINST SITE
DIMENSIONS BEFORE ANY WORK IS BEGAN. IT IS THE
CONTRACTOR'S RESPONSIBILITY TO ENSURE COMPLIANCE WITH
BUILDING REGULATIONS.

COPYRIGHT RESERVED
THIS DRAWING AND THE ASSOCIATED COPYRIGHT &
INTELLECTUAL PROPERTY RIGHTS SHALL REMAIN VESTED IN BHP
HARWOOD ARCHITECTS LLP. THIS DRAWING MAY NOT BE
COPIED, REPRODUCED, LENT OR DISCLOSED WITHOUT THE
EXPLICIT PERMISSION OF BHPH ARCHITECTS.

REVISIONS

Rev.	Date	Description
A	25.11.25	Updated




Front Elevation



Side Elevation



Side Elevation

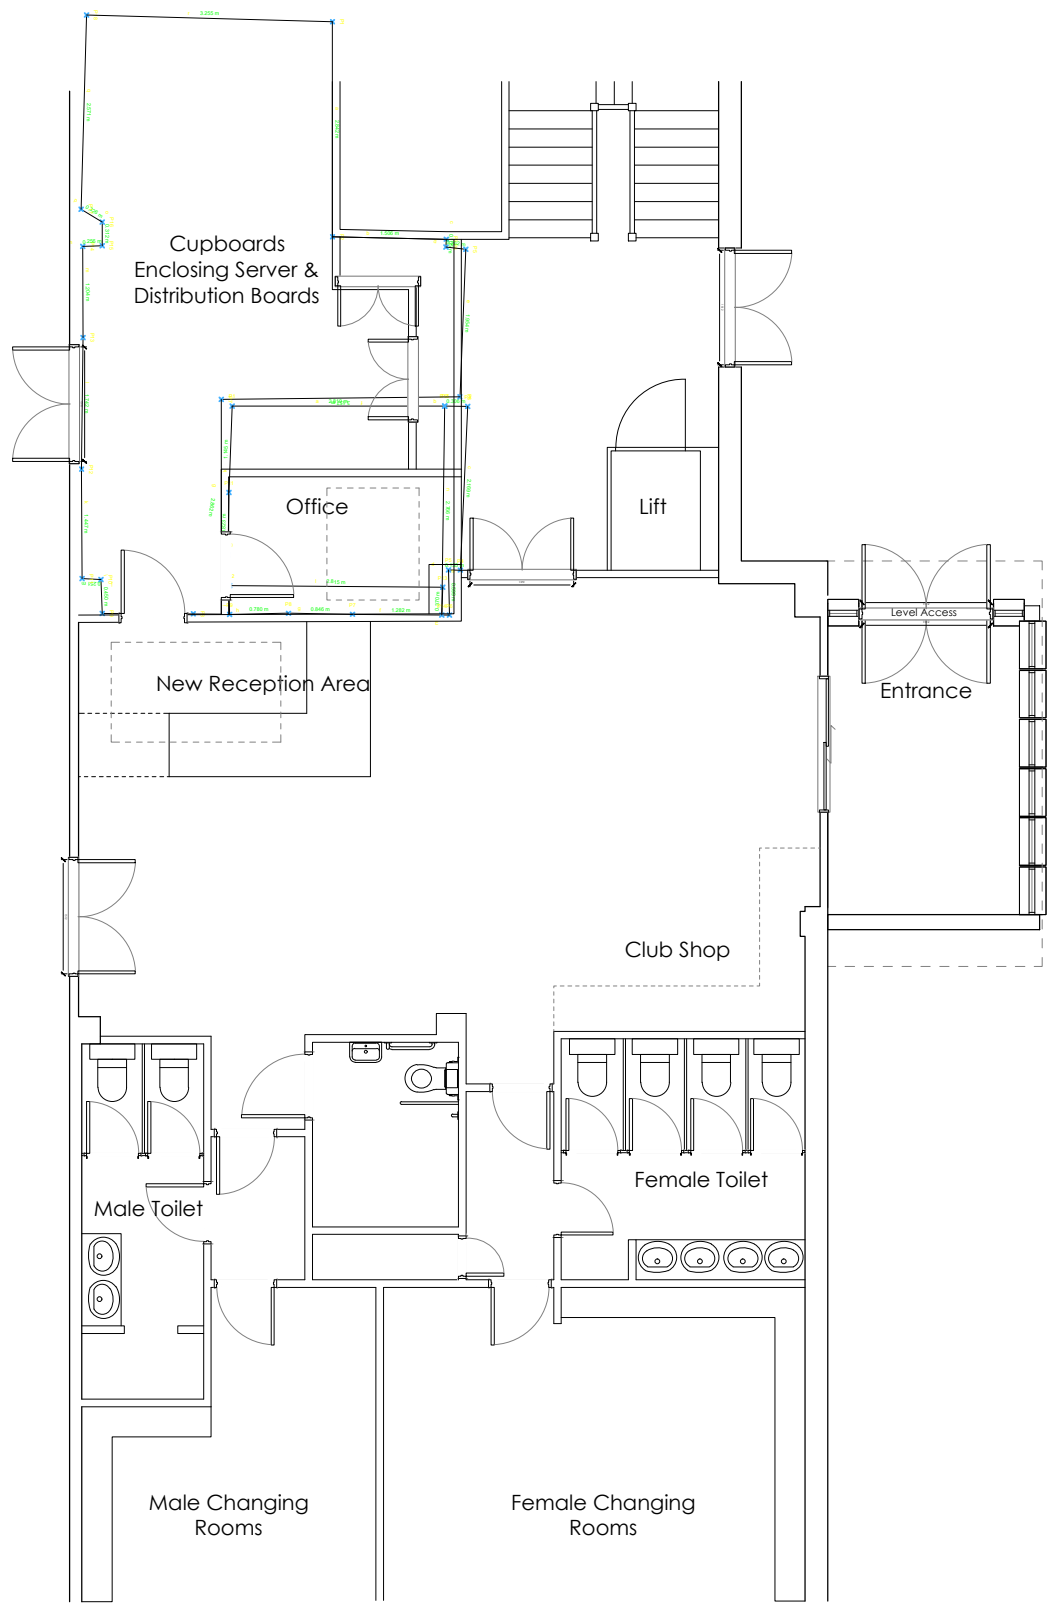

Ground Floor Plan

Client :
Wiltshire School
of Gymnastics

Job :
Wiltshire School
of Gymnastics

Drawing Title:
Proposed Floor Plans
& Elevations

Scale:
1:100 @ A1

Date: Oct 25 Drawn By JO Checked RN

Drawing No: 3922.P.103 Revision: A

PLANNING

BHPH
architects

info@bhparchitects.com
www.bhparchitects.com
Box House, Bath Road, Box,
SN13 8AA
T: 01225 969385
Boston House Business Centre, Downview
Road, Wantage, OX12 9FF
T: 01235 765322