


- NOTES:
1. Do not scale this drawing except for Local Authority planning purposes.
 2. Contractor to check all dimensions on site and report any errors before commencing construction.
 3. This drawing to be read in conjunction with all other relevant drawings and specifications.

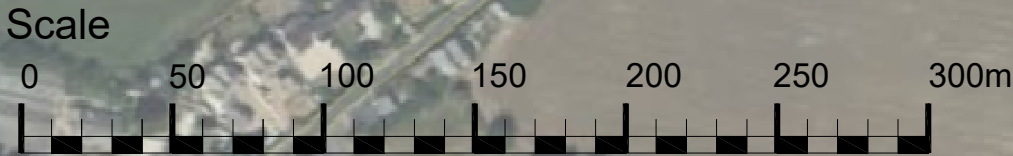

Title: Site Plan- 3-Camping			Marston Meyesy Fairford Gloucestershire
Drg. No.: Ffd 1-5	Filename: Ffd-1	Scale: 1:2500@A3	
Issued for: Planning	Date: 24.11.25	Client: RAF CTE	PLAN A Plan-A Planning and Development Limited
Drawn by: Charles Board Journeyman Draughting		Plan-A Planning and Development Ltd Suite D, Swan Yard, 9-13 West Market Place, Cirencester GL7 2NH	