


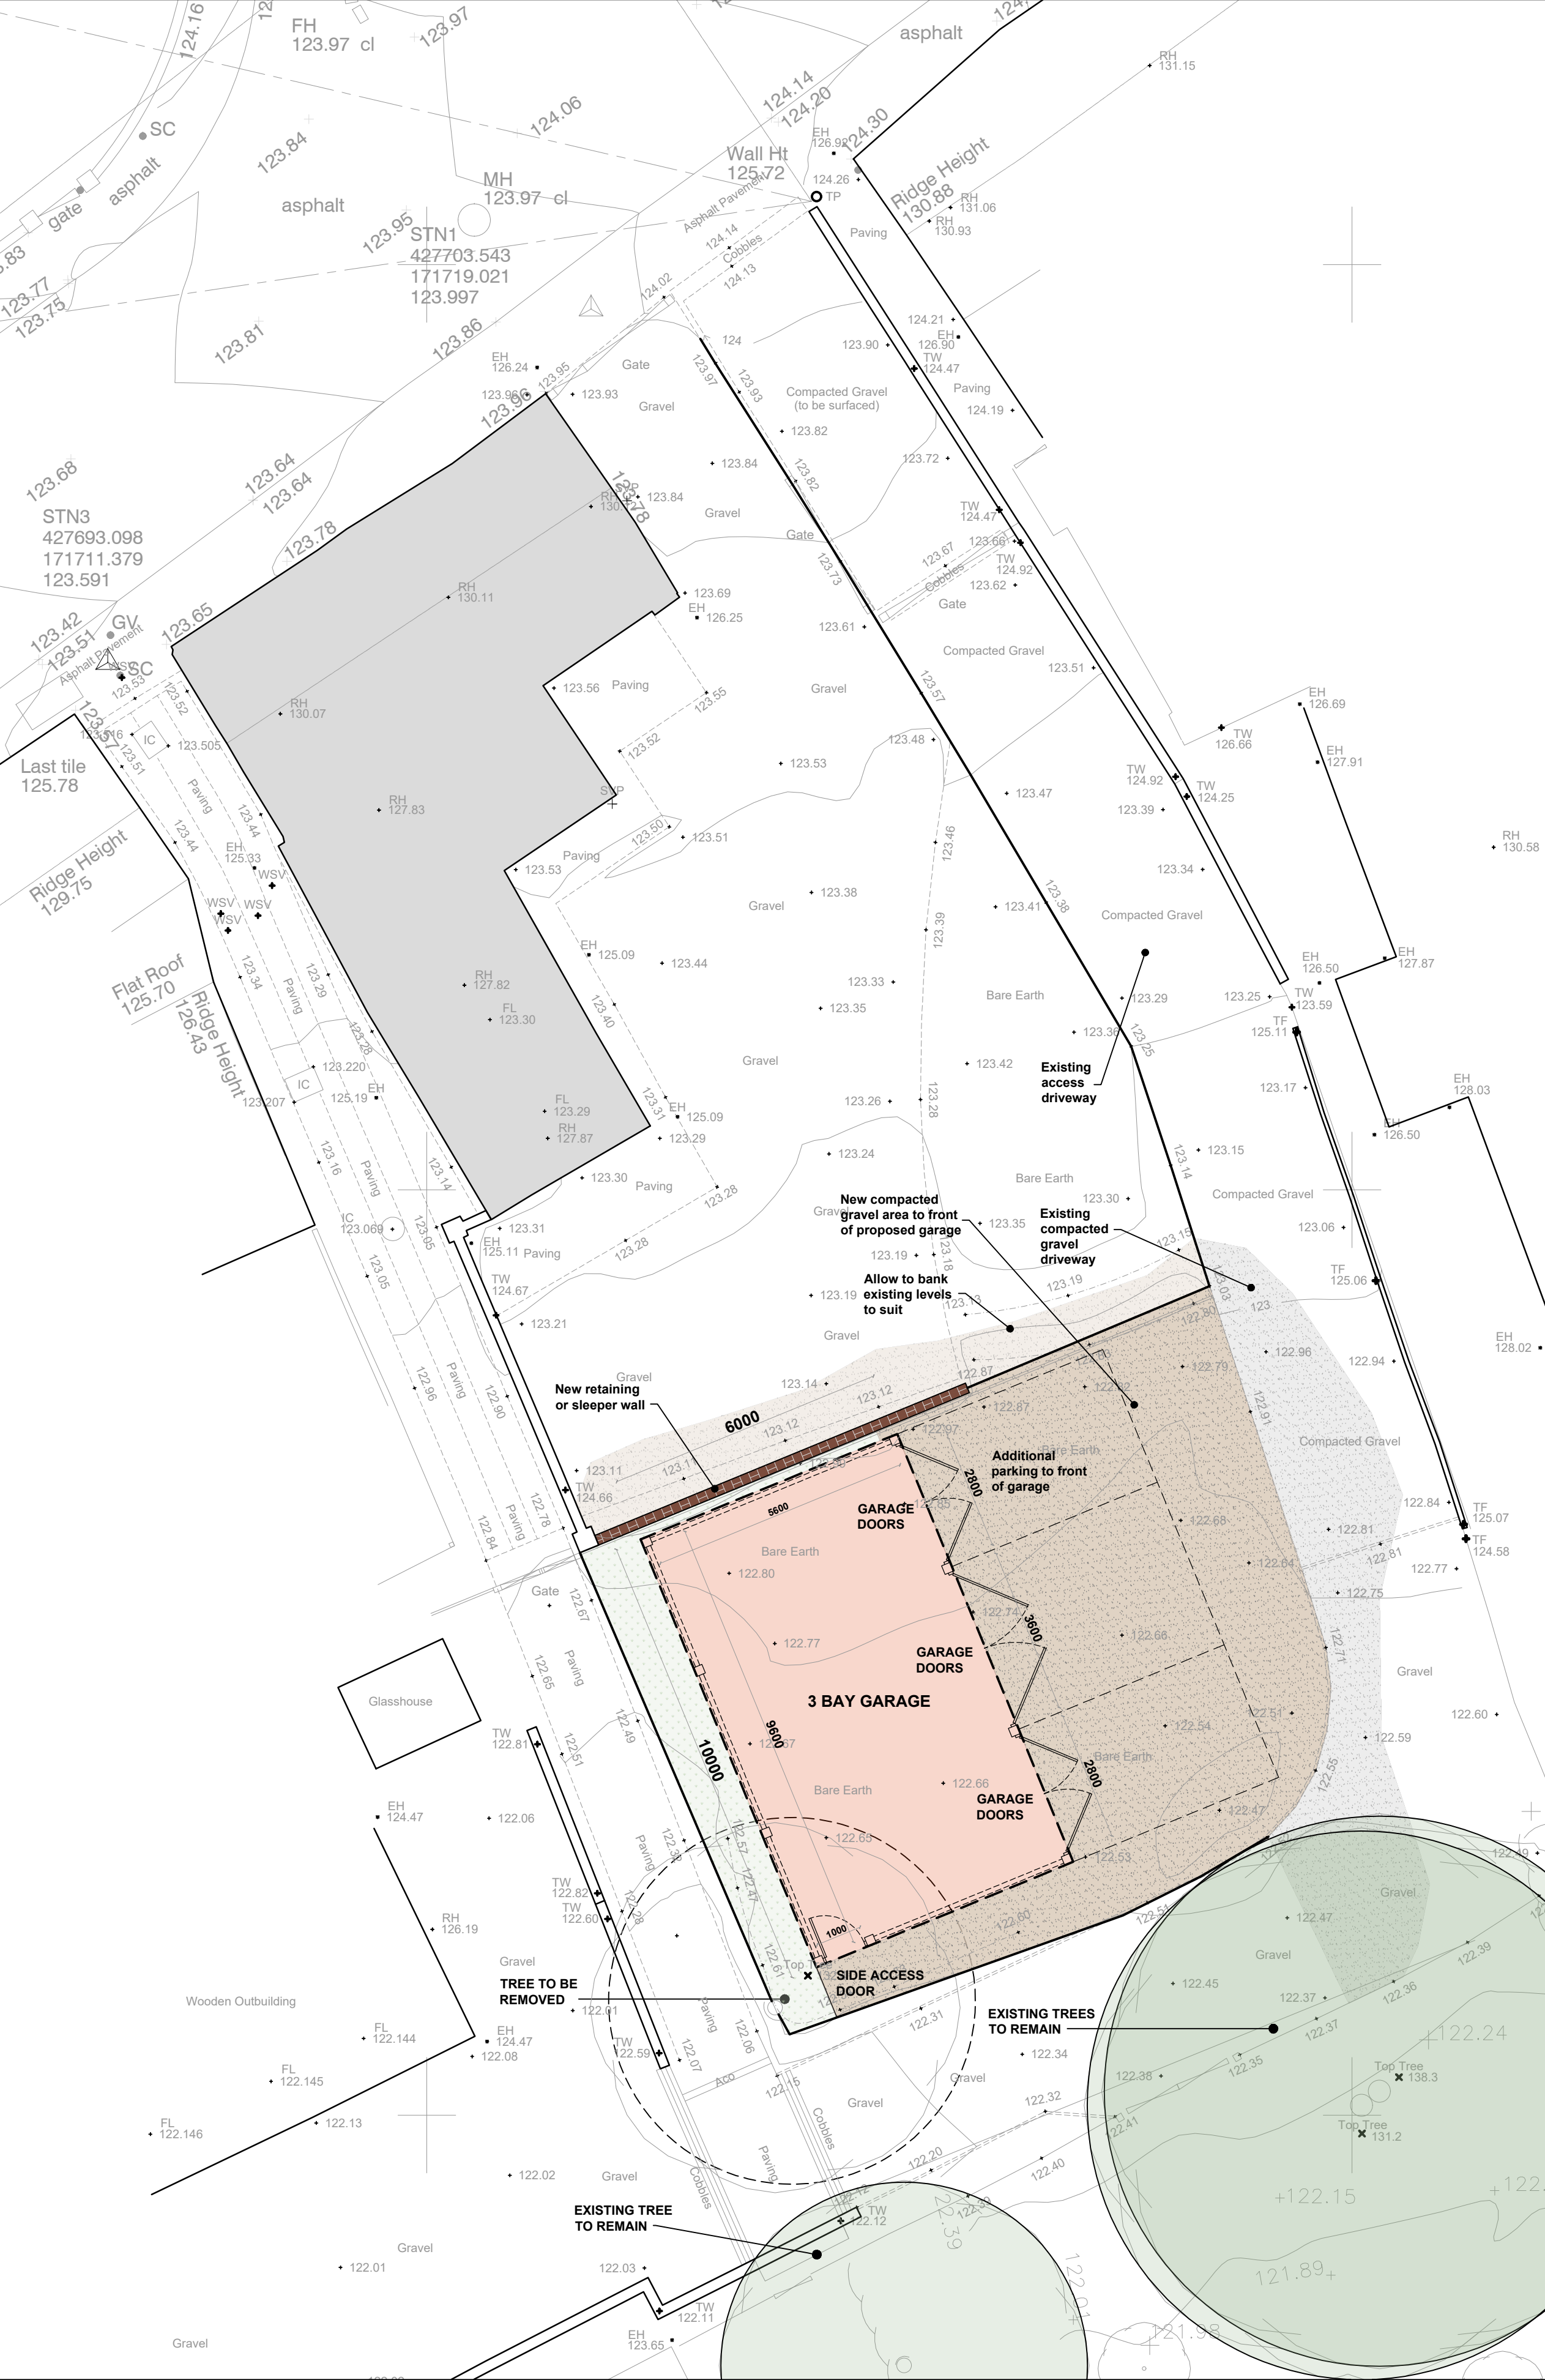


Proposed Roof/Site Plan  
Scale 1:100



Proposed Location Plan  
Scale 1:1250



Proposed Block Plan  
Scale 1:500

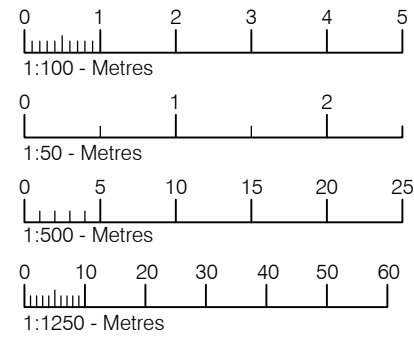

Hatching indicates  
reciprocating shared  
access

Drawing for planning purposes  
only.  
Not to be used for construction.



**Tuttle**  
architectural  
services

Ground Floor  
6 Pelhams Court  
Marlborough  
Wiltshire SN8 2AG

T. 01672 518 278  
E. info@tuttlearchserv.co.uk  
F. facebook.com/tuttlearchserv  
W. tuttlearchserv.co.uk

Proposed Garage @ 42 Oxford Street, Ramsbury.  
SN8 2PG

For Mr A Fitton

Drawing Title  
Proposed Site Plan, Block & Location Plan

| DRAWING NUMBER        | REV |
|-----------------------|-----|
| 42 Oxford Street - 11 | C   |

REVISIONS  
Rev A - Minor amendments  
Rev B - Minor amendments  
Rev C - Minor amendments

| SCALE        | DATE   | DRAWN BY | PAPER SIZE | JOB No. |
|--------------|--------|----------|------------|---------|
| As Indicated | Aug 25 | MCW      | A1         | 1411    |