




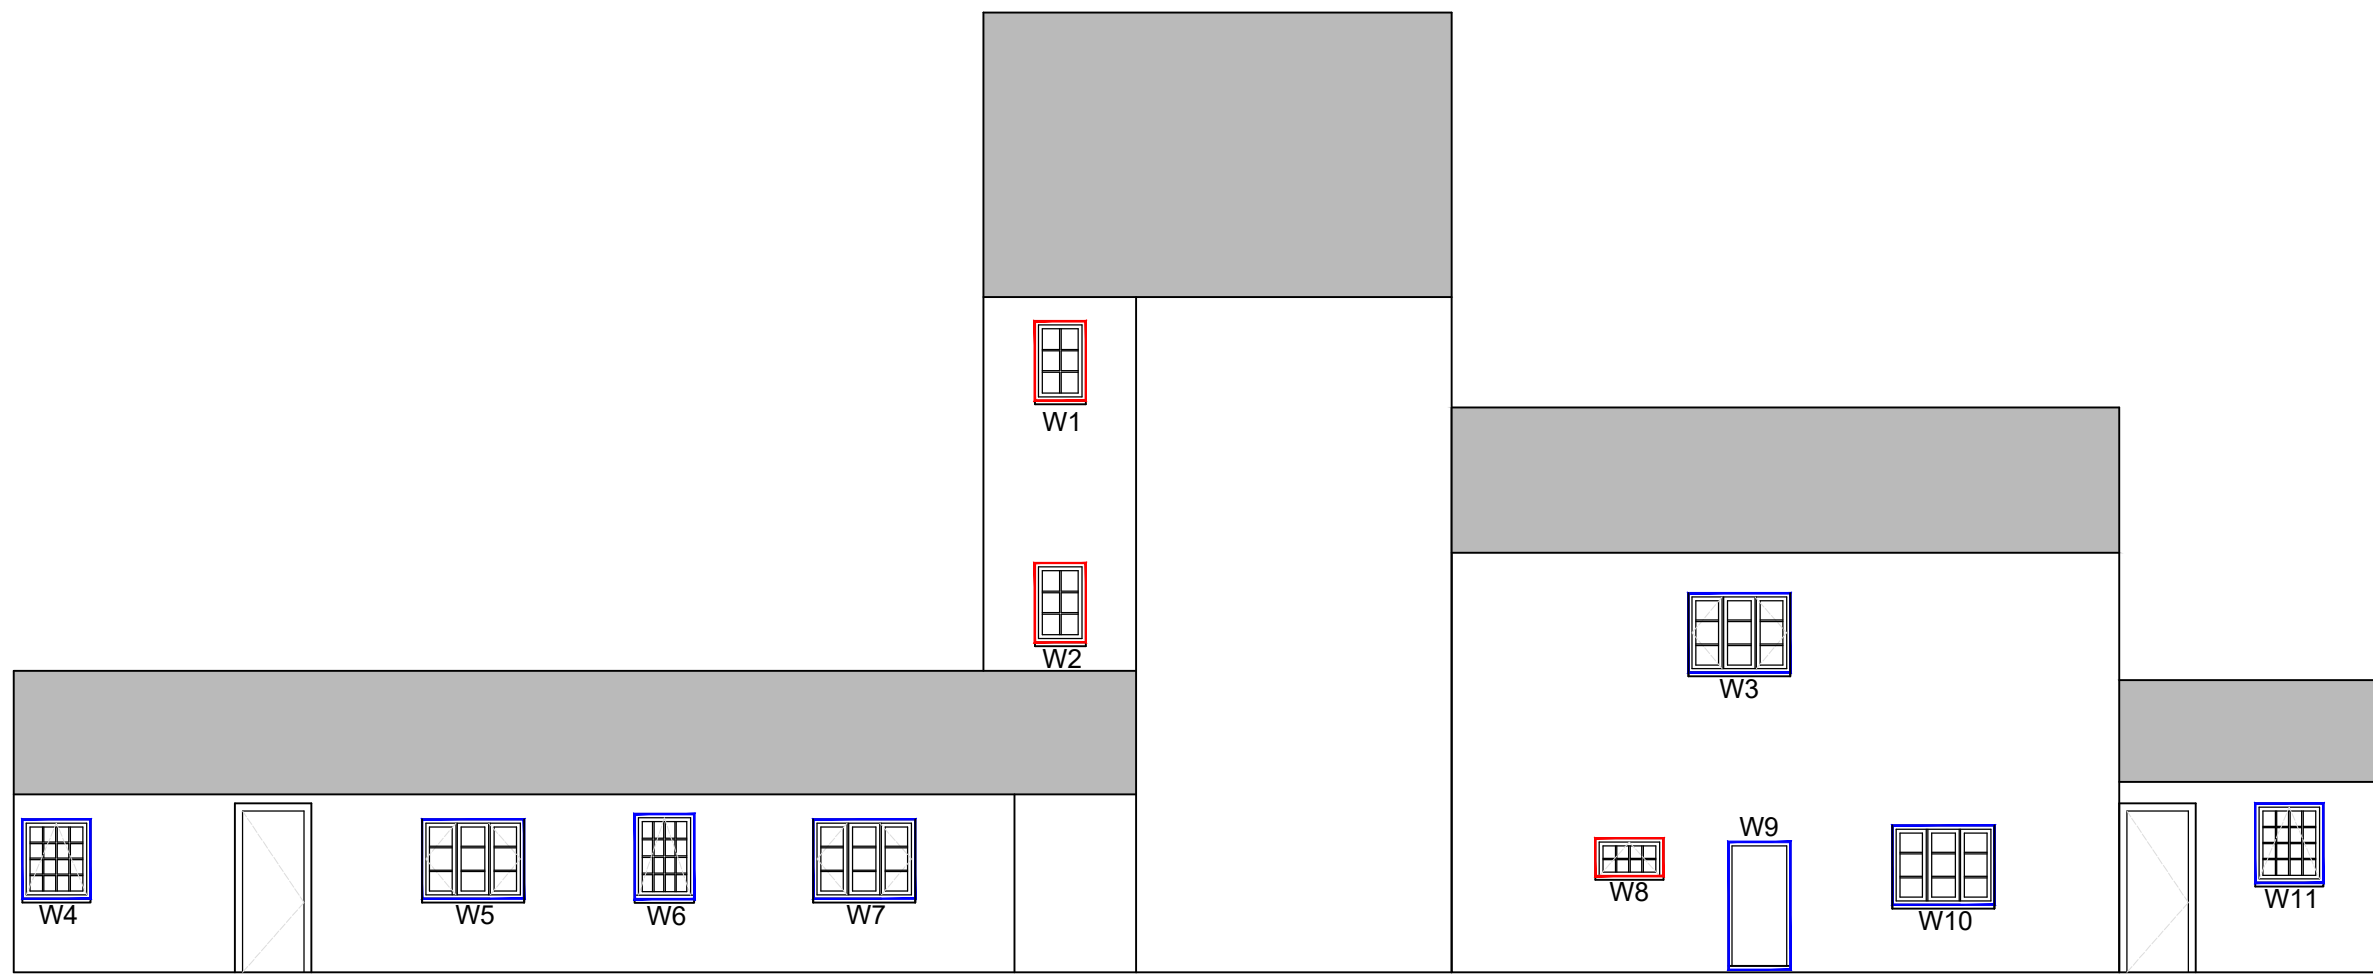

WEST FACING ELEVATION 3
1:100 SCALE

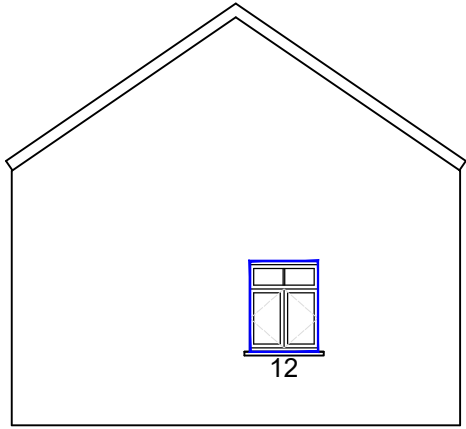


WEST FACING ELEVATION 4
1:100 SCALE

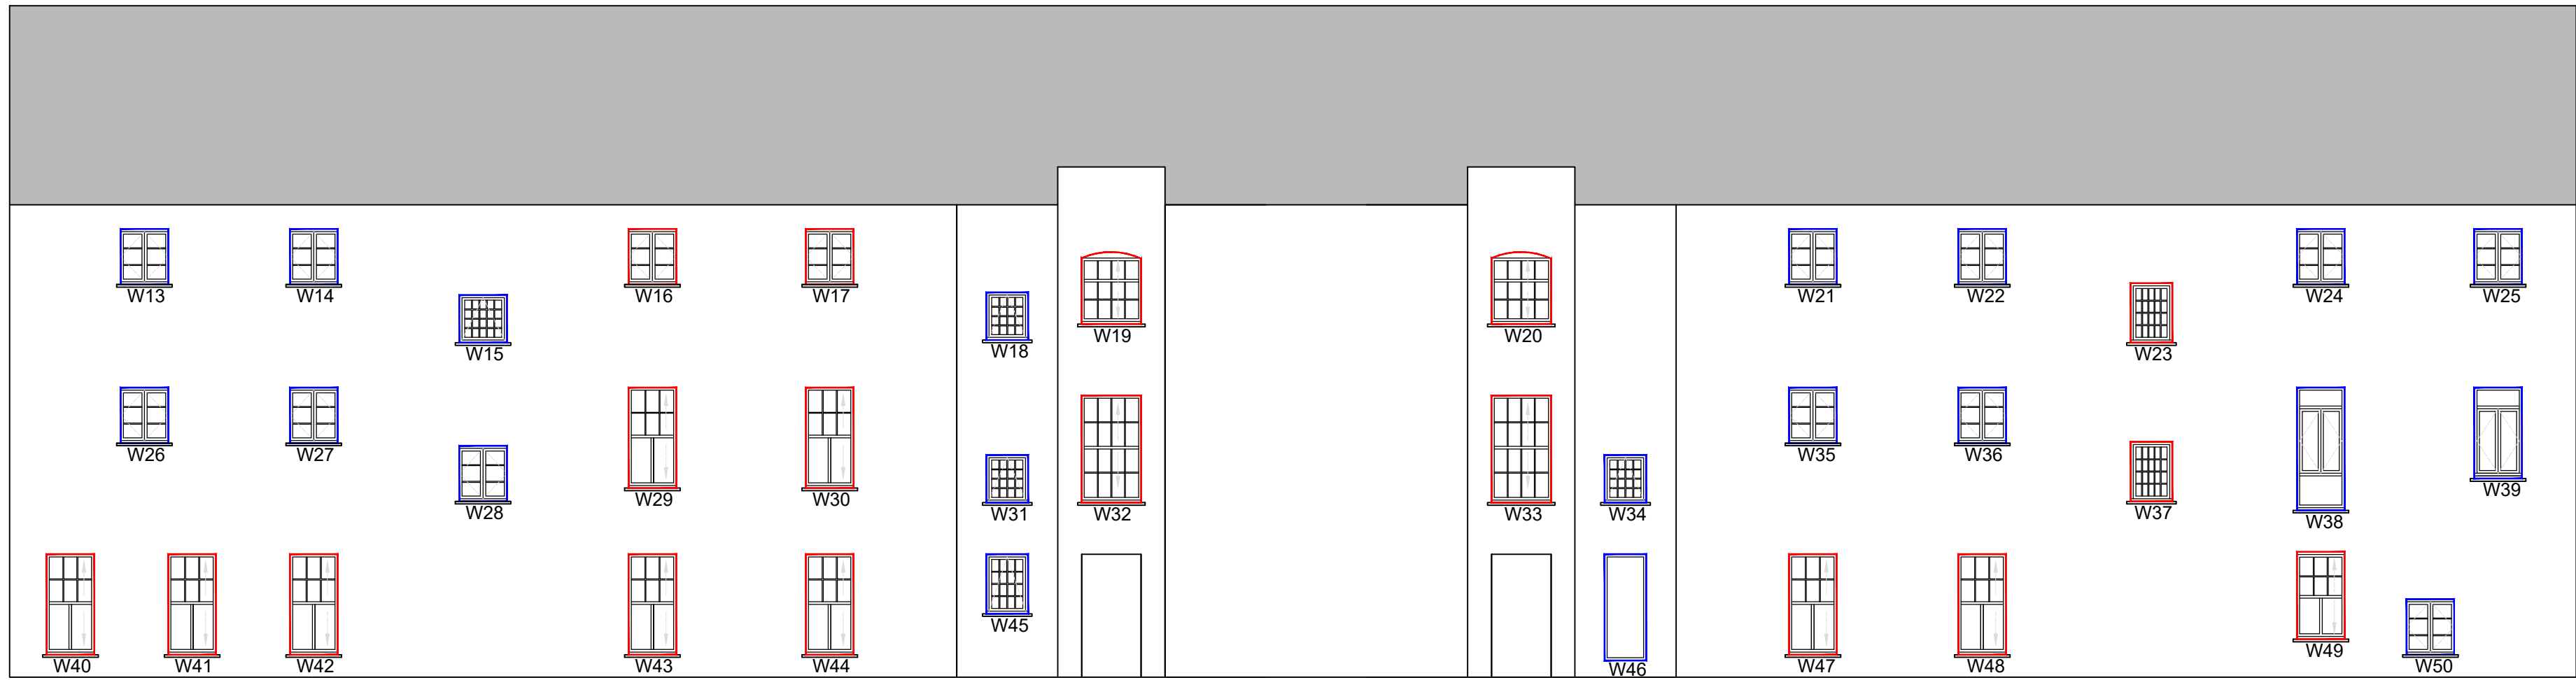

WEST FACING ELEVATION 2
1:100 SCALE



WEST FACING ELEVATION 1
1:100 SCALE

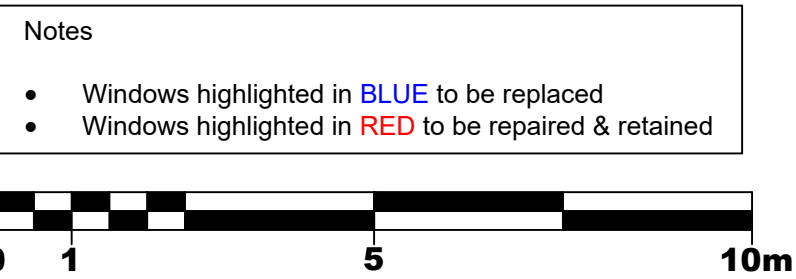

SITE PLAN
1:500 SCALE

Window Reference	Dimensions (Structural opening W v H)	Type	Colour	Notes
W1	675mm x 1050mm	CASEMENT	CREAM	TO BE REPAIRED & RETAINED
W2	675mm x 1050mm	CASEMENT	CREAM	TO BE REPAIRED & RETAINED
W3	1350mm x 1050mm	CASEMENT	CREAM	TO BE REPLACED
W4	900mm x 1050mm	CASEMENT	CREAM	TO BE REPLACED
W5	1350mm x 1050mm	CASEMENT	CREAM	TO BE REPLACED
W6	790mm x 1050mm	CASEMENT	CREAM	TO BE REPLACED
W7	1350mm x 1050mm	CASEMENT	CREAM	TO BE REPLACED
W8	900mm x 500mm	CASEMENT	CREAM	TO BE REPAIRED & RETAINED
W9	820mm x 1640mm	FIXED	CREAM	TO BE REPLACED
W10	1350mm x 1050mm	FIXED	CREAM	TO BE REPLACED
W11	900mm x 1050mm	CASEMENT	CREAM	TO BE REPLACED
W12	900mm x 1200mm	CASEMENT	CREAM	TO BE REPLACED
W13	900mm x 1050mm	CASEMENT	CREAM	TO BE REPLACED
W14	900mm x 1050mm	CASEMENT	CREAM	TO BE REPLACED
W15	900mm x 900mm	CASEMENT	CREAM	TO BE REPLACED
W16	900mm x 1050mm	CASEMENT	CREAM	TO BE REPAIRED & RETAINED
W17	900mm x 1050mm	CASEMENT	CREAM	TO BE REPAIRED & RETAINED
W18	790mm x 850mm	CASEMENT	CREAM	TO BE REPLACED
W19	1125mm x 1240mm	SASH	CREAM	TO BE REPAIRED & RETAINED
W20	1125mm x 1240mm	SASH	CREAM	TO BE REPAIRED & RETAINED
W21	900mm x 1050mm	CASEMENT	CREAM	TO BE REPLACED
W22	900mm x 1050mm	CASEMENT	CREAM	TO BE REPLACED
W23	790mm x 1075mm	CASEMENT	CREAM	TO BE REPAIRED & RETAINED
W24	900mm x 1050mm	CASEMENT	CREAM	TO BE REPLACED
W25	900mm x 1050mm	CASEMENT	CREAM	TO BE REPLACED
W26	900mm x 1050mm	CASEMENT	CREAM	TO BE REPLACED
W27	900mm x 1050mm	CASEMENT	CREAM	TO BE REPLACED
W28	900mm x 1050mm	CASEMENT	CREAM	TO BE REPLACED
W29	900mm x 1850mm	SASH	CREAM	TO BE REPAIRED & RETAINED
W30	900mm x 1850mm	SASH	CREAM	TO BE REPAIRED & RETAINED
W31	790mm x 850mm	CASEMENT	CREAM	TO BE REPLACED
W32	1125mm x 2025mm	SASH	CREAM	TO BE REPAIRED & RETAINED
W33	1125mm x 2025mm	SASH	CREAM	TO BE REPAIRED & RETAINED
W34	790mm x 850mm	CASEMENT	CREAM	TO BE REPLACED
W35	900mm x 1050mm	CASEMENT	CREAM	TO BE REPLACED
W36	900mm x 1050mm	CASEMENT	CREAM	TO BE REPLACED
W37	790mm x 1075mm	CASEMENT	CREAM	TO BE REPAIRED & RETAINED
W38	900mm x 2320mm	CASEMENT	CREAM	TO BE REPLACED
W39	900mm x 1620mm	CASEMENT	CREAM	TO BE REPLACED
W40	900mm x 1850mm	SASH	CREAM	TO BE REPAIRED & RETAINED
W41	900mm x 1850mm	SASH	CREAM	TO BE REPAIRED & RETAINED
W42	900mm x 1850mm	SASH	CREAM	TO BE REPAIRED & RETAINED
W43	900mm x 1850mm	SASH	CREAM	TO BE REPAIRED & RETAINED
W44	900mm x 1850mm	SASH	CREAM	TO BE REPAIRED & RETAINED
W45	790mm x 1075mm	CASEMENT	CREAM	TO BE REPLACED
W46	790mm x 2000mm	FIXED	CREAM	TO BE REPLACED
W47	900mm x 1850mm	SASH	CREAM	TO BE REPAIRED & RETAINED
W48	900mm x 1850mm	SASH	CREAM	TO BE REPAIRED & RETAINED
W49	900mm x 1650mm	SASH	CREAM	TO BE REPAIRED & RETAINED
W50	900mm x 1050mm	CASEMENT	CREAM	TO BE REPLACED
W51	780mm x 2175mm	FIXED	CREAM	TO BE REPLACED
W52	1200mm x 1200mm	SASH	CREAM	TO BE REPAIRED & RETAINED
W53	1200mm x 1200mm	SASH	CREAM	TO BE REPAIRED & RETAINED
W54	1200mm x 1200mm	SASH	CREAM	TO BE REPAIRED & RETAINED
W55	1200mm x 1600mm	SASH	CREAM	TO BE REPAIRED & RETAINED
W56	1200mm x 1600mm	SASH	CREAM	TO BE REPAIRED & RETAINED
W57	1200mm x 1600mm	SASH	CREAM	TO BE REPAIRED & RETAINED
W58	1200mm x 1600mm	SASH	CREAM	TO BE REPAIRED & RETAINED
W59	1200mm x 500mm	FIXED	CREAM	TO BE REPAIRED & RETAINED
W60	1200mm x 1600mm	SASH	CREAM	TO BE REPAIRED & RETAINED
W61	900mm x 1050mm	CASEMENT	CREAM	TO BE REPLACED
W62	900mm x 1050mm	CASEMENT	CREAM	TO BE REPLACED
W63	900mm x 1050mm	CASEMENT	CREAM	TO BE REPLACED

Notes
All windows to be replaced like for like not effecting current structural openings - Design to match existing. Please see drawings: 246-PEV-XX-XX-DR-B-0144 & 246-PEV-XX-XX-DR-B-0145 for site plans

P03	Planning - Re Issue	03.11.25	ROM	TGR
P02	Planning - Re Issue	29.05.24	ROM	DP
P01	Planning		ROM	DP
Revision		Date	Dtn	Chk
Client SOVEREIGN HOUSING ASSOCIATION				

Project
PROPOSED WINDOW REPLACEMENT

Drawing Title
PROPOSED ELEVATIONS
KINGSWAY HOUSE
WEST FACING ELEVATIONS

Suitability Status			
S2 - Suitable for Information			
Job No.	Scale	Size	Rev
211246	AS STATED	@ A1	P03
Drawing Number 211246-PEV-XX-XX-DR-B-4047			
Project Code - Originator - Zone - Level - Type - Role - Number			