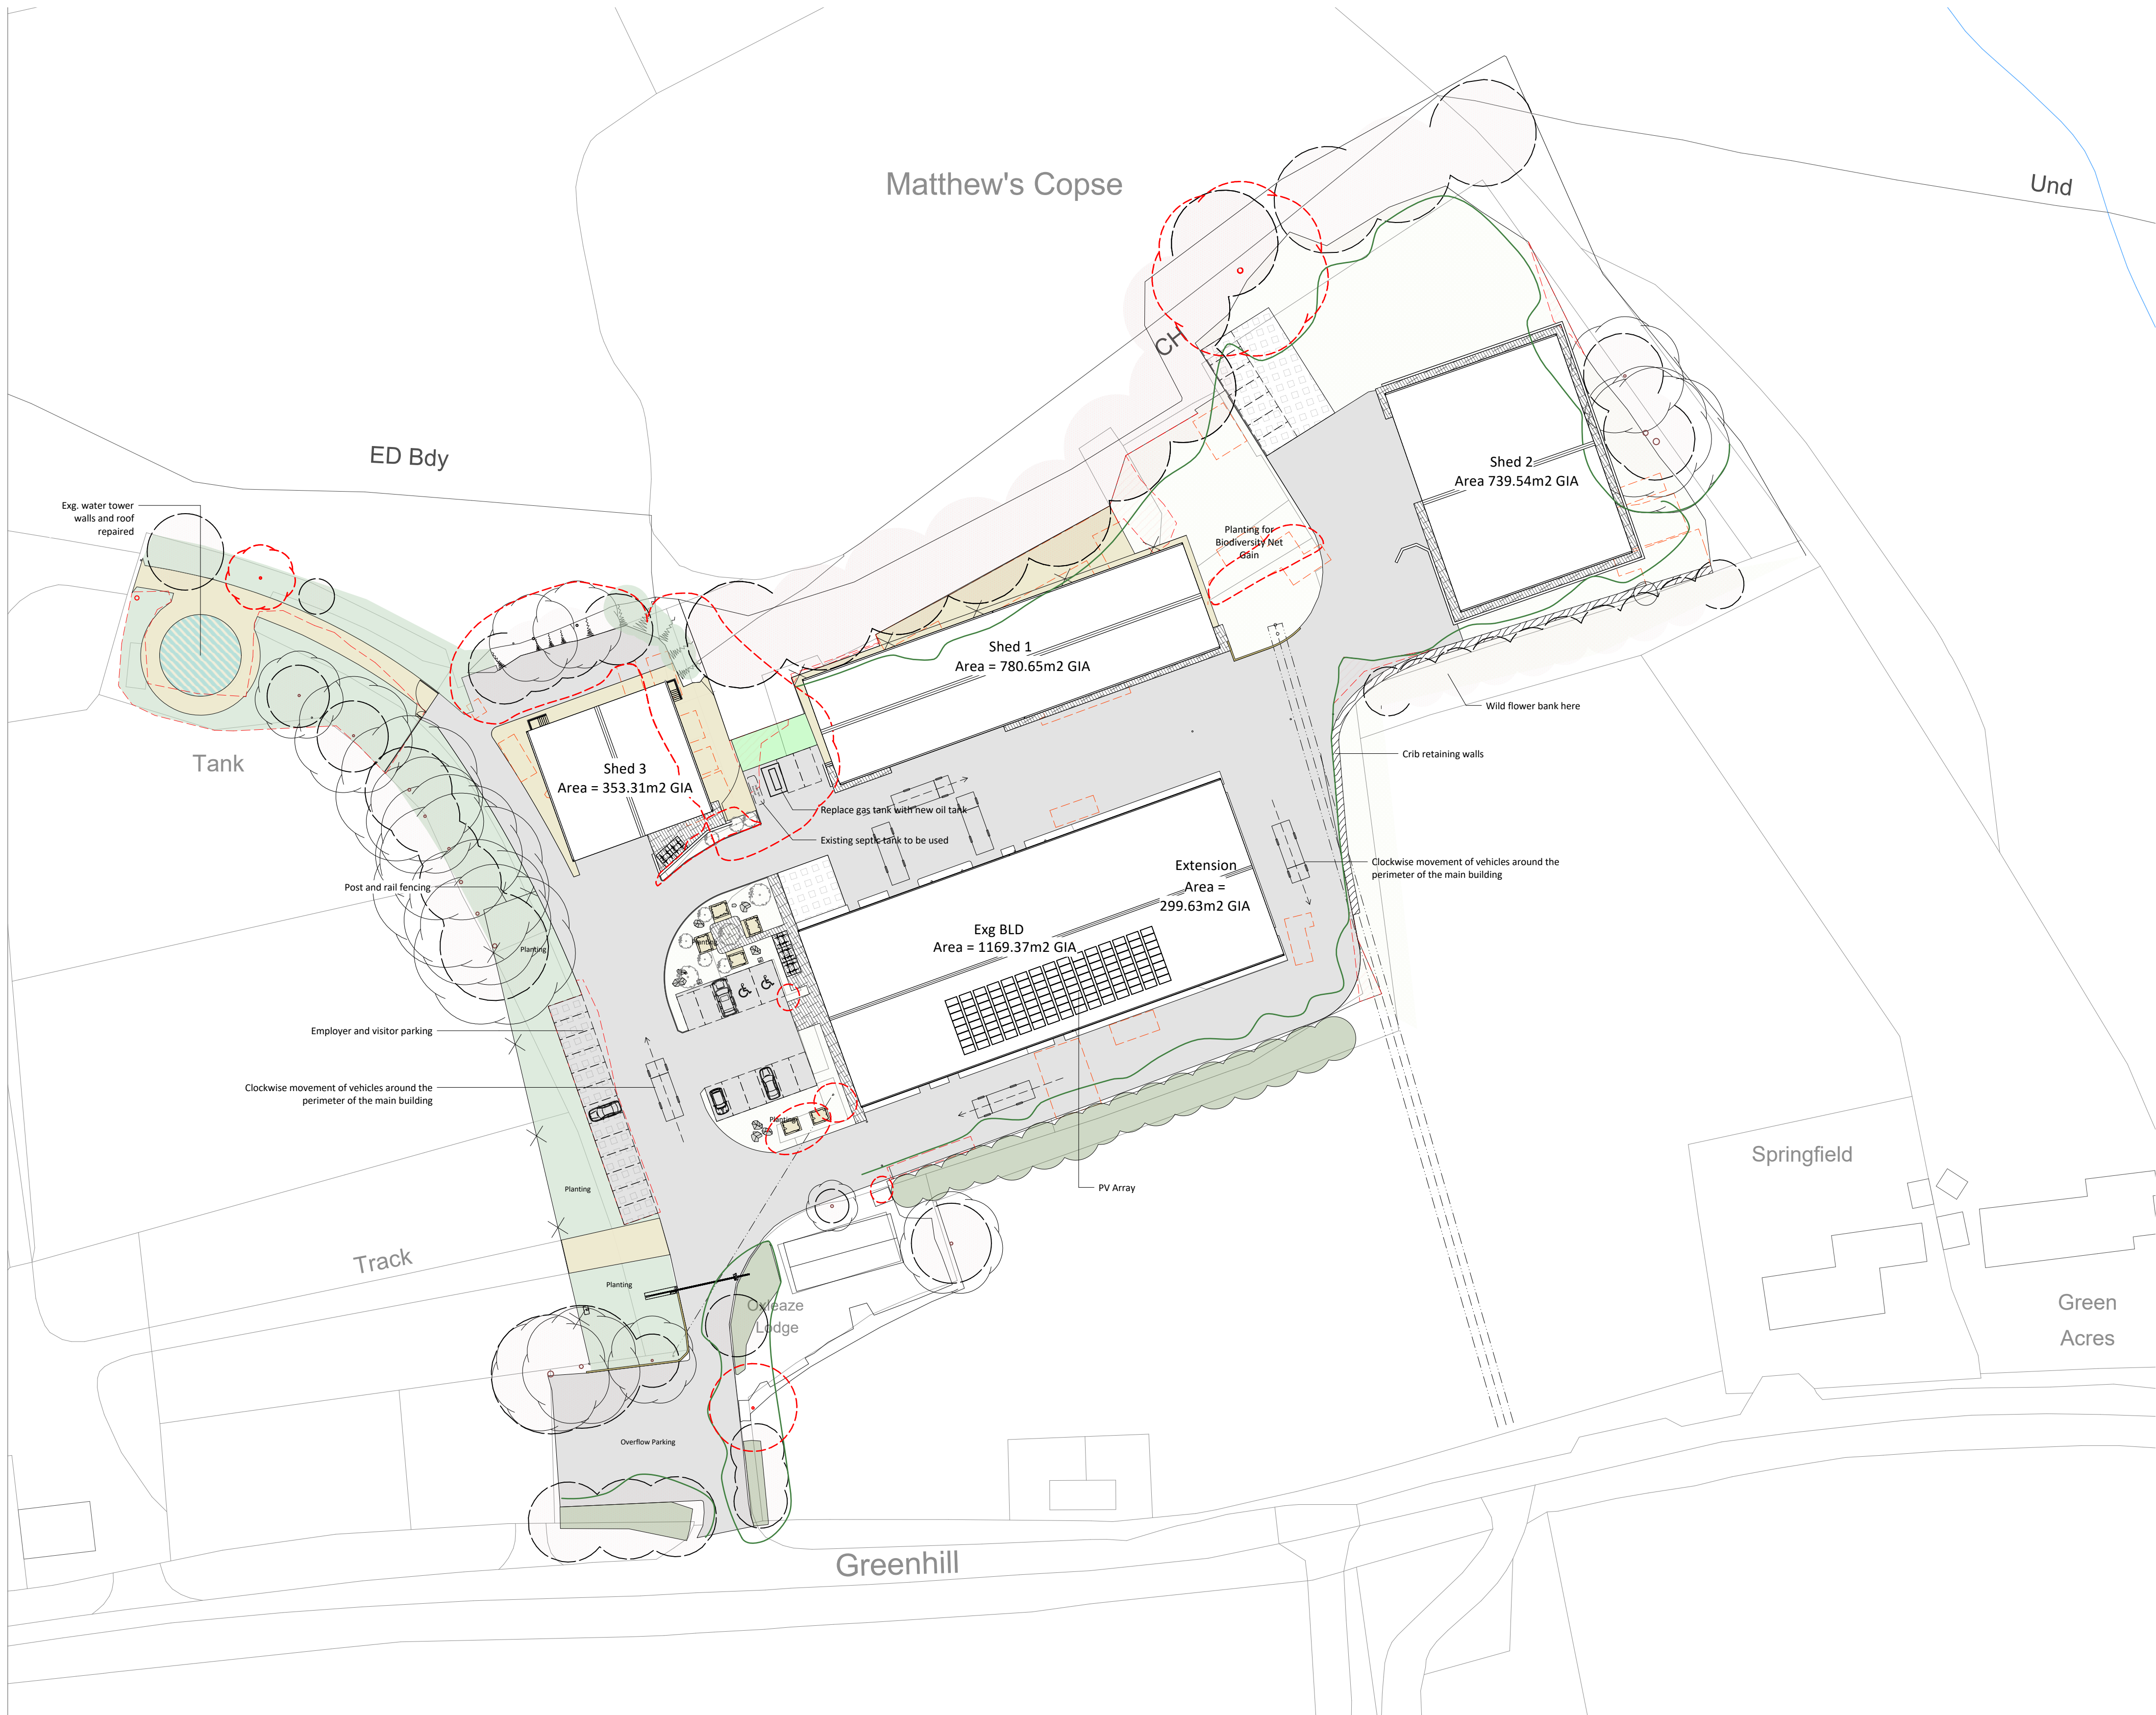
 
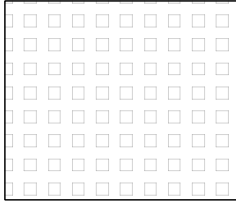
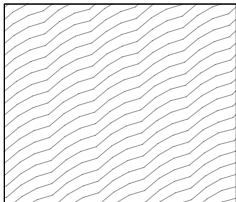
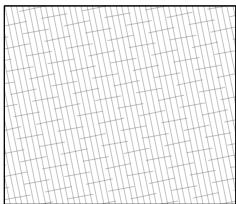
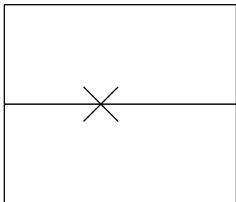
 
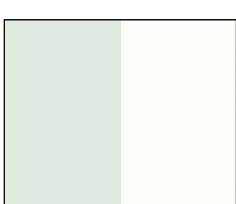


Hard Landscaping Key:

-  = Hex Paving
-  = Tarmac
-  = Bound Gravel
-  = Crib Walls
-  = Cotswold Gravel
-  = Sandstone Paving
-  = Post & Rail Fencing
-  = Low profile kerbs
-  = Soft landscaping; varies
-  = Root protection zones
-  = Tree Canopy
-  = Tree Removal

C	25/11/2025	General Update
B	19/11/2024	General Update
A	14/06/2024	General Update

No.	Date	Revision Notes
-----	------	----------------

**OFFGRID**
ARCHITECTURE

info@offgridarchitecture.co.uk | www.offgridarchitecture.co.uk
+44 (0)7759 482619

These details are subject to all relevant statutory approvals. If in doubt, check. All dimensions are to be checked on site. Areas where quoted are approximate. Figure dimensions only are to be taken from this drawing. Any discrepancies with other related information is to be reported to OFFGRID Architecture prior to order/construction/installation. This document should not be relied on or used in circumstances other than those for which it was originally prepared and for which OFFGRID Architecture was commissioned. OFFGRID Architecture accepts no responsibility for this document to any party other than the person by whom it was commissioned.

Status

PLANNING

Project Title

EXTENSIONS & ALTERATIONS

Project Address

Oxleaze Business Park, Greenhill, Royal Wootton Bassett, SN4 8EH

Sheet Title

PROP SITE PLAN

Scale	Date	Drawn By	Project ID
1:500 @ A1	21/03/2024	SJT	2315 040C

Hard Landscaping Materials:

