


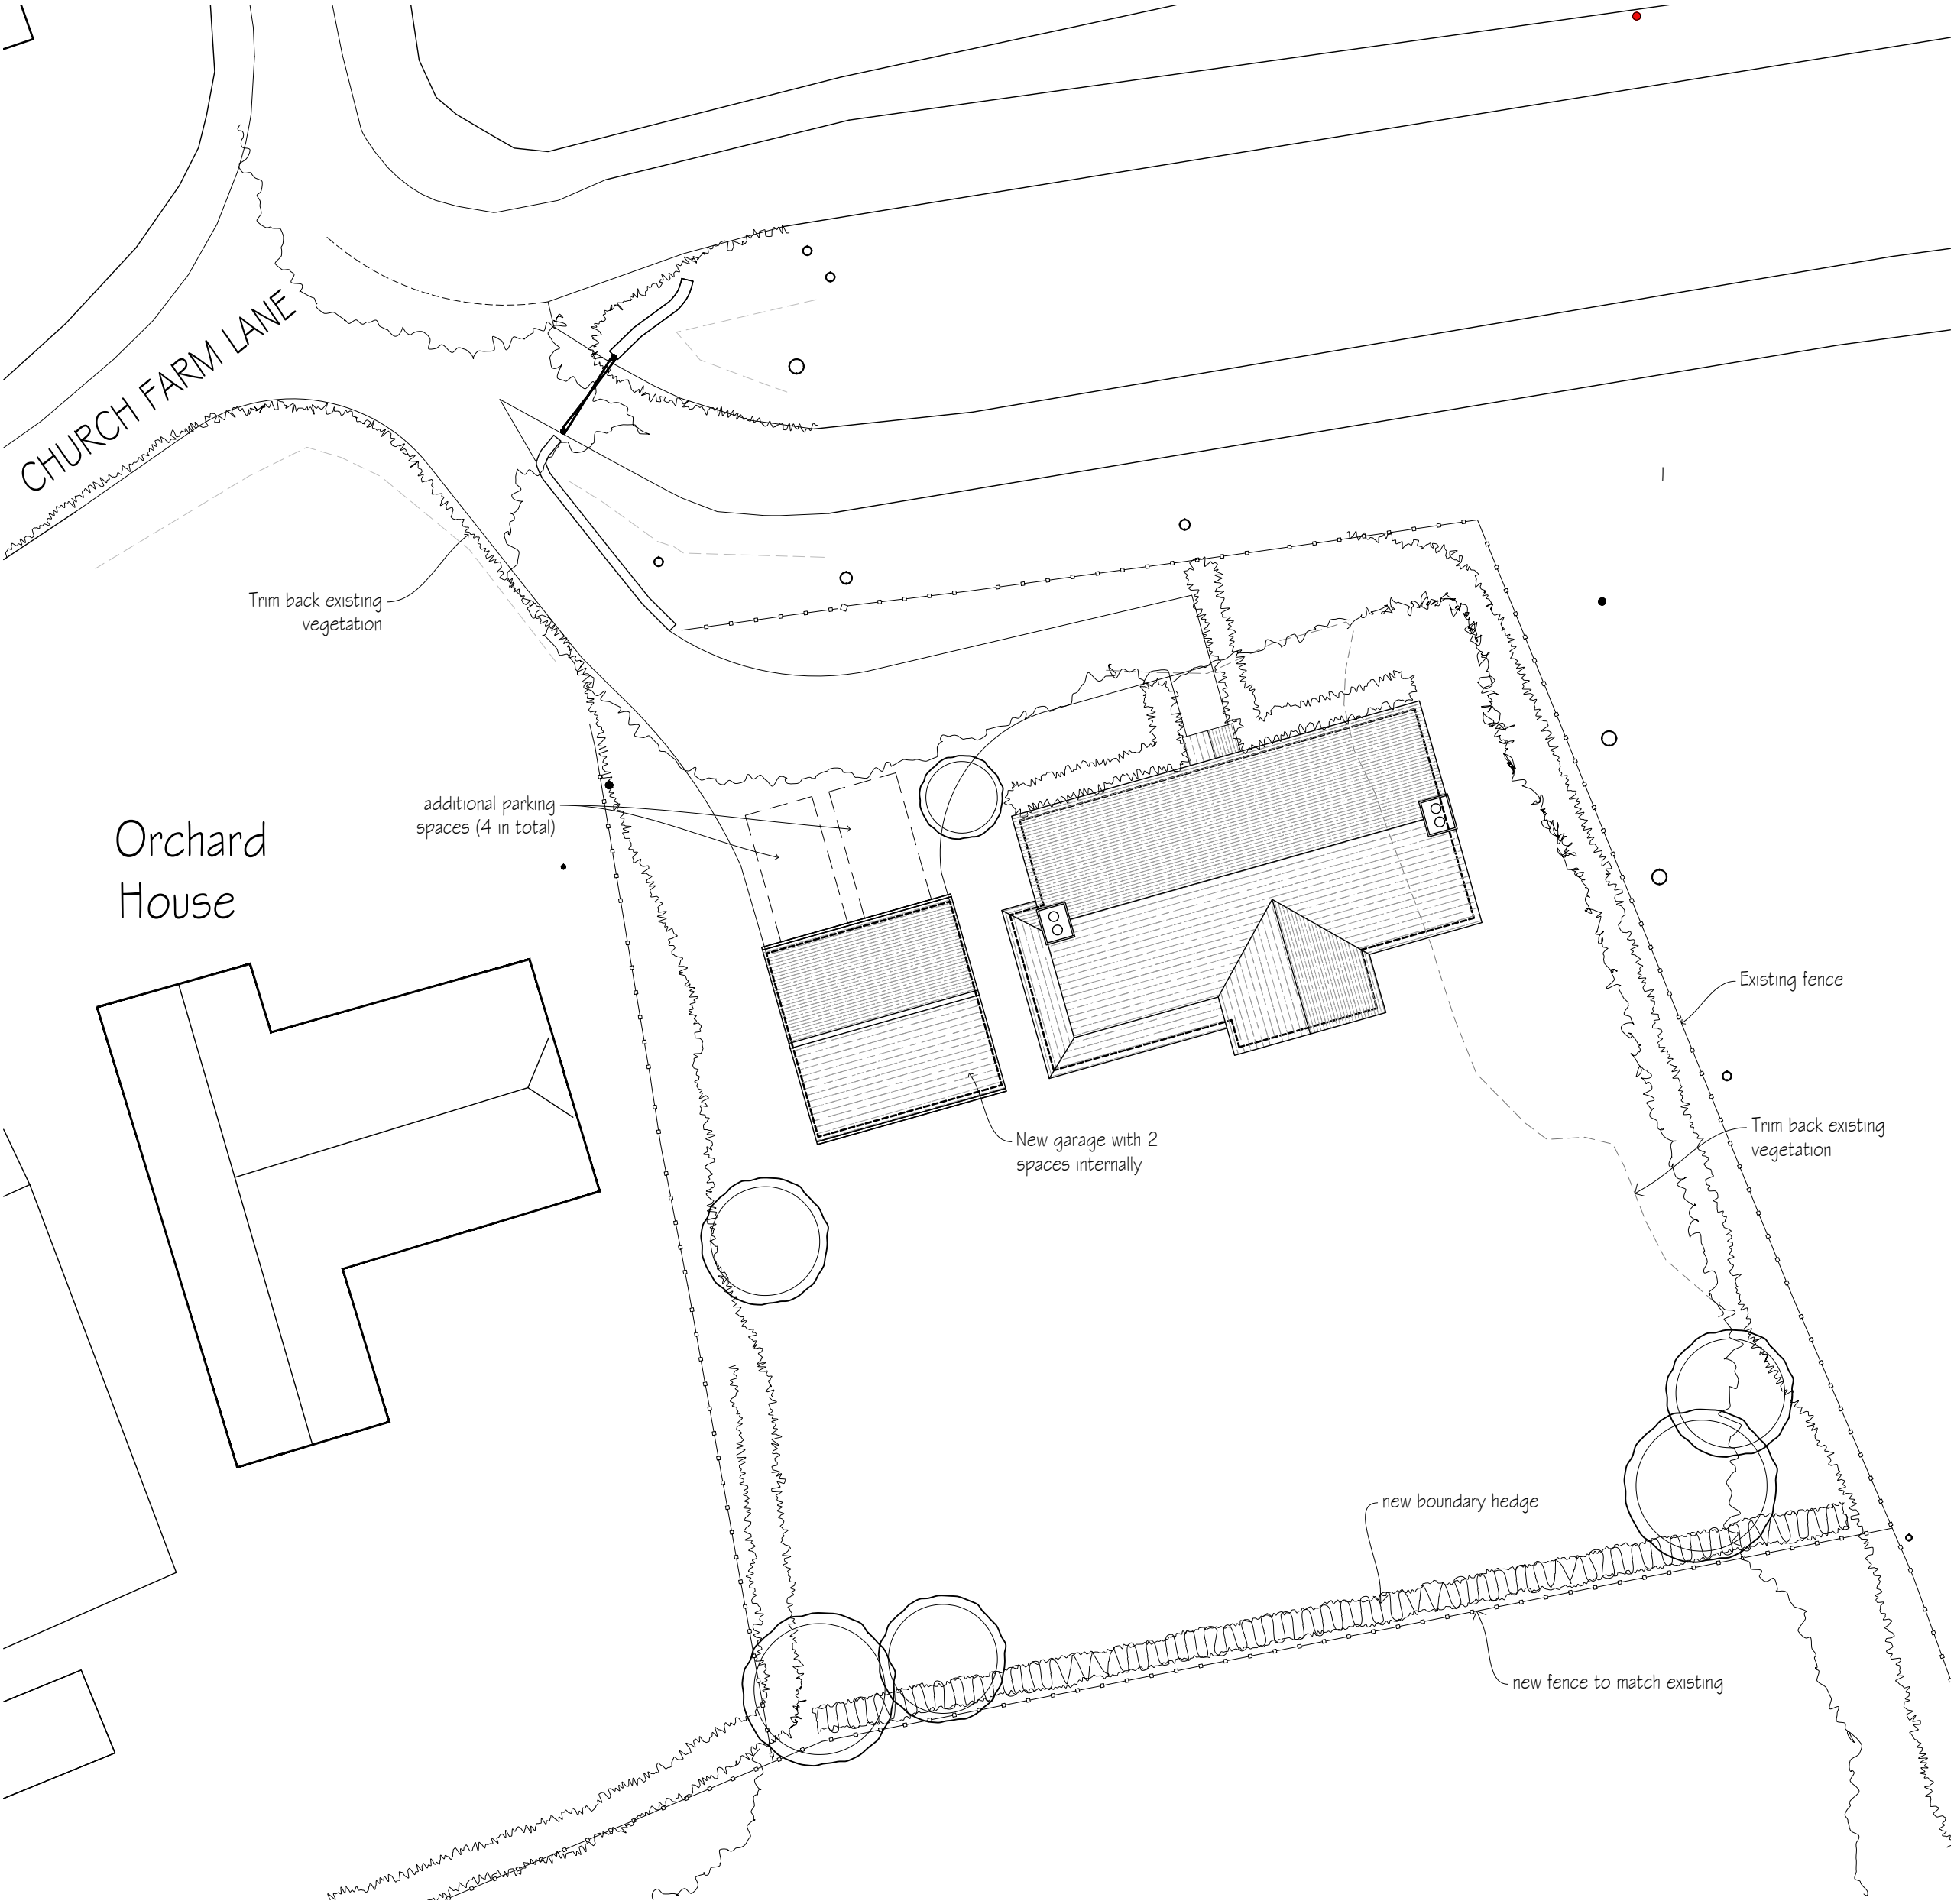
 


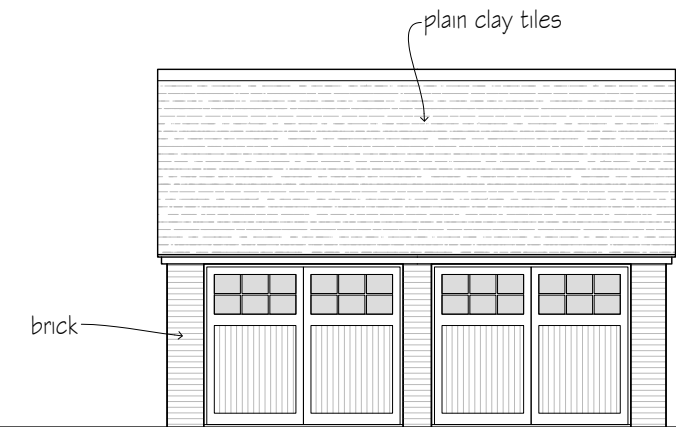

SITE PLAN
1:200

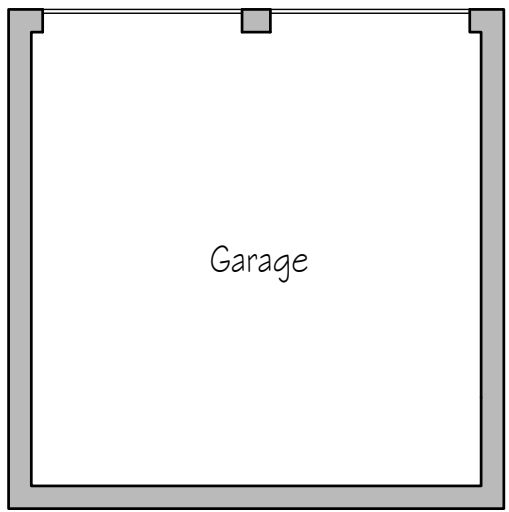


GARAGE PLAN
1:100

 

FRONT ELE
1:100



SIDE ELE
1:100

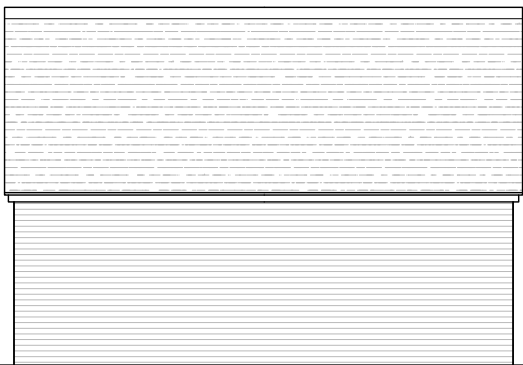

BACK ELE
1:100

revisions	initial	date
-----------	---------	------

Contractors, Sub Contractors and Suppliers are to check all relevant dimensions and levels of site and buildings before commencing any shop drawings or building work.

This drawing is copyright and may not be reproduced in any part of form without the written consent of Fowler Architecture and Planning

project
LAND at WOODBOROUGH
Woodborough

drawing
Site & Block Plans, Garage

scale
various@A1


drawn by
DC

date
Nov 2025

241024-25

drawing no

rev

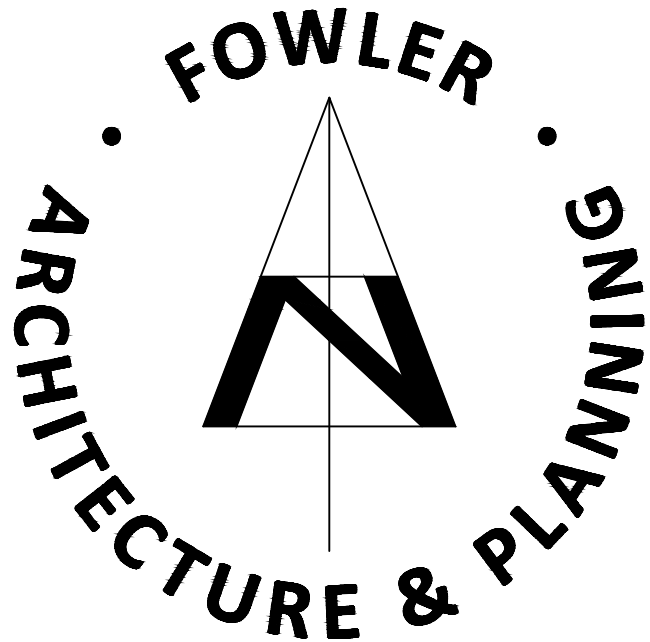

39 High Street
Pewsey
Wiltshire
SN9 5AF

tel (01672) 569444
fax (01672) 569488
enquiries@faap.co.uk