




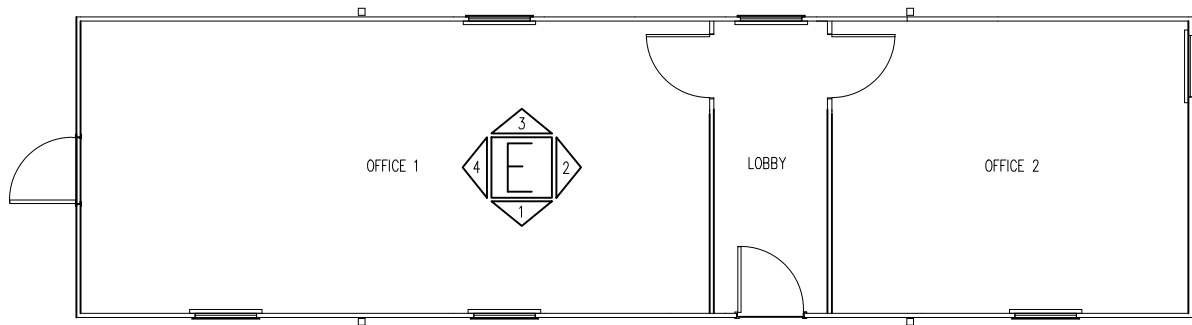


FLOOR PLAN

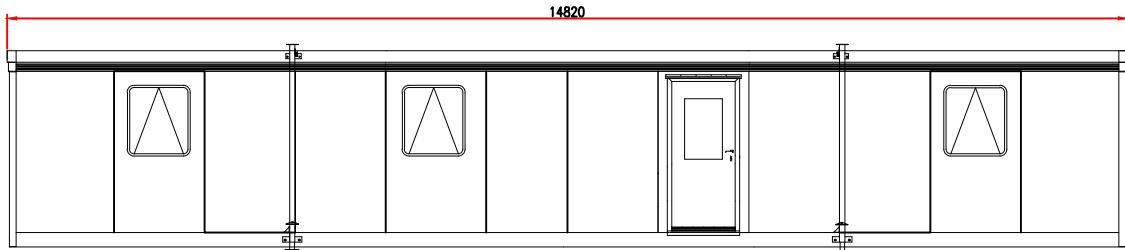


ELEVATION 1 (FRONT)

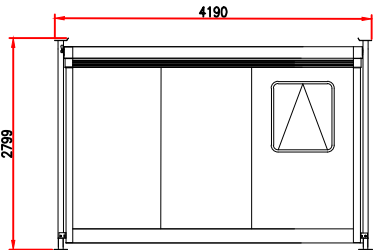

ELEVATION 2 (RIGHT SIDE)

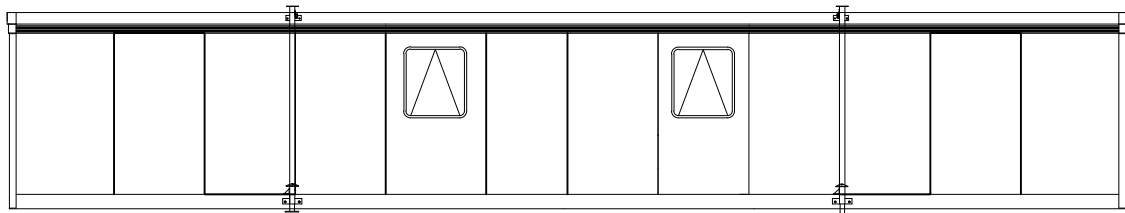

ELEVATION 3 (REAR)

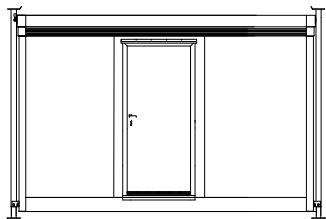

ELEVATION 4 (LEFT SIDE)



Notes

No alterations to the existing appearance, style, materials or layout of the cabin are proposed.

These drawings are for the purpose of seeking planning approval only.

All drawings remain property of DWFRS and are not to be used or shared without written consent being given.

DORSET & WILTSHIRE FIRE AND RESCUE SERVICE (DWFRS) TROWBRIDGE FIRE STATION HILPERTON ROAD TROWBRIDGE WILTSHIRE BA14 7JB	
Job Title TROWBRIDGE PORTAKABIN	
Drawing Title FLOOR PLANS & ELEVATIONS	
ESTATES DEPT	
Scale 1:100 @ A3	Date November 2025
Drawn By C CHARLTON	Revision A
Project No -	Drawing No 001