




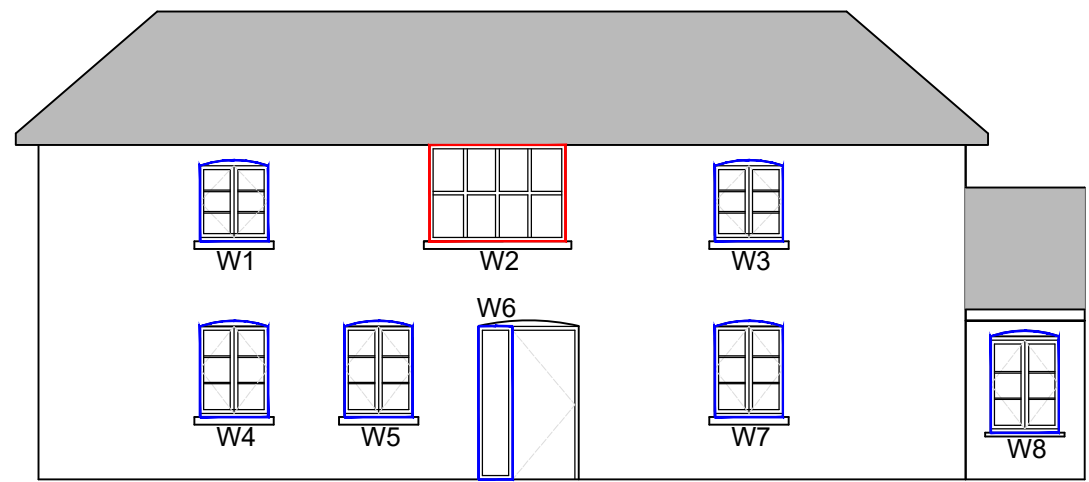

NORTH FACING ELEVATION 2
1:100 SCALE

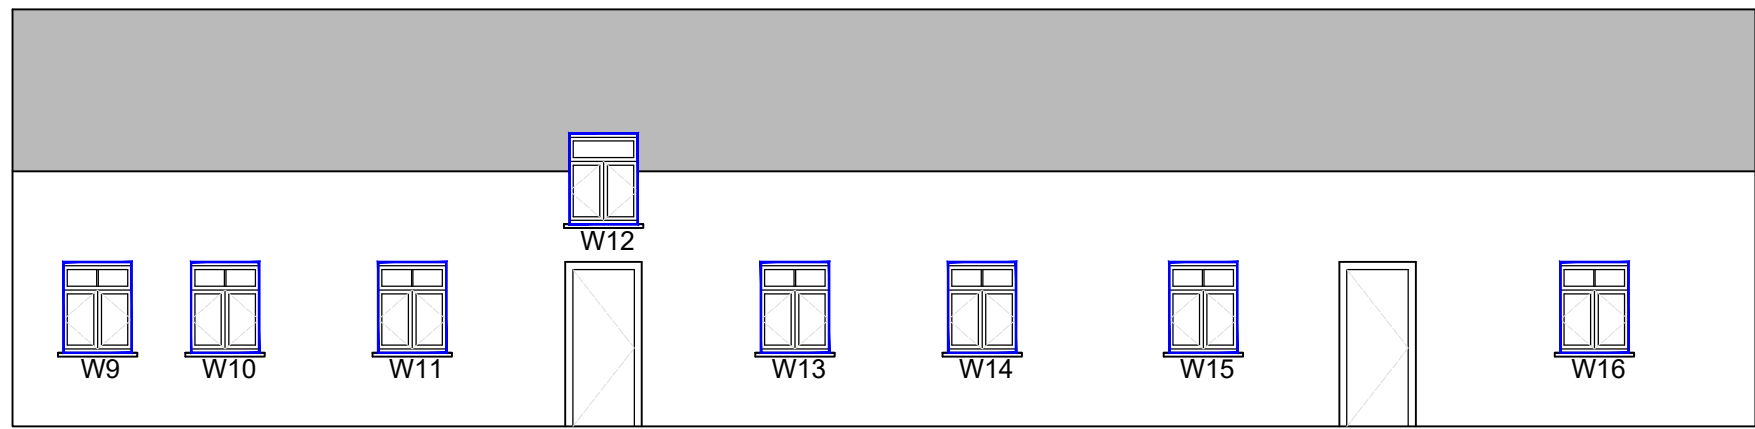


NORTH FACING ELEVATION 3
1:100 SCALE

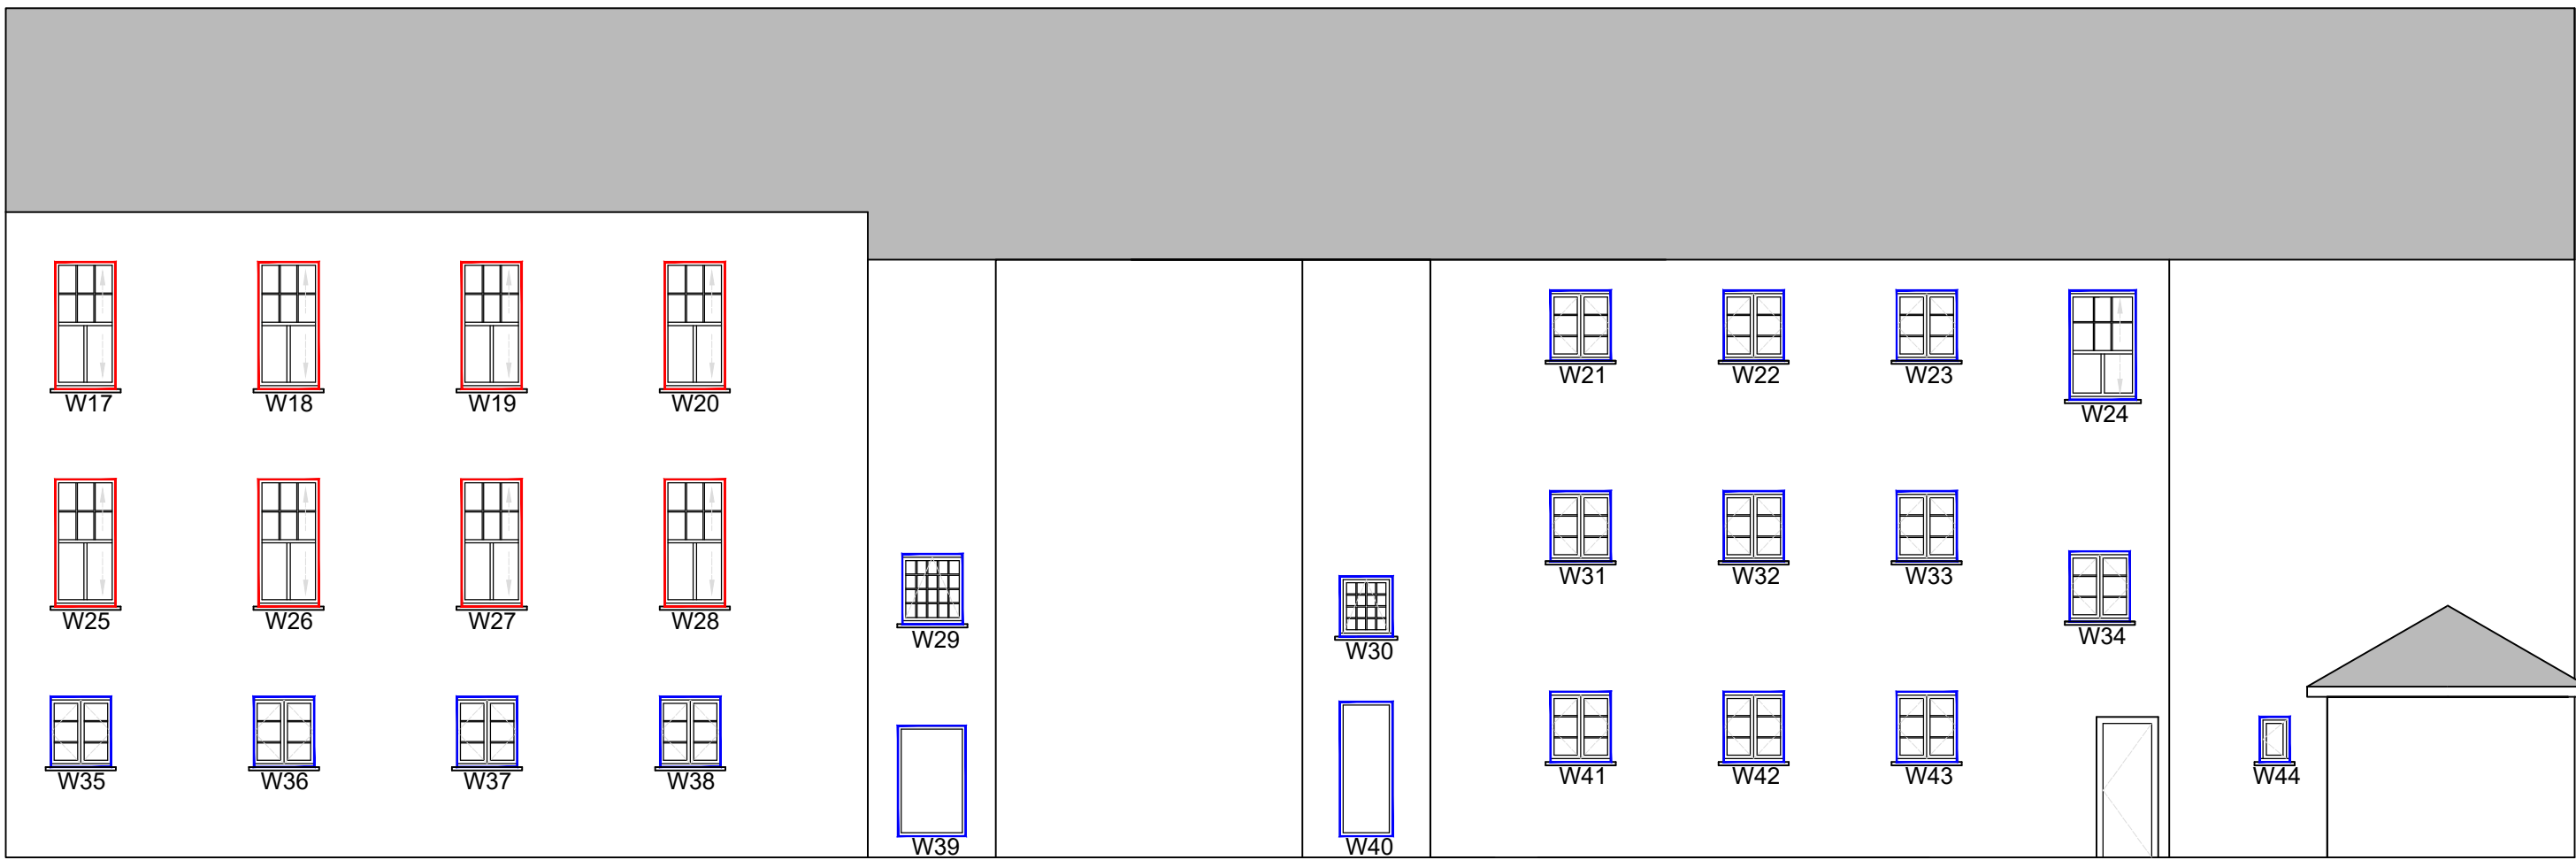

NORTH FACING ELEVATION 1
1:100 SCALE

- Notes
- Windows highlighted in **BLUE** to be replaced
 - Windows highlighted in **RED** to be repaired & retained

 

SITE PLAN
1:500 SCALE



Window Reference	Dimensions (Structural opening W v H)	Type	Colour	Notes
W1	900 x 1050mm	CASEMENT	CREAM	TO BE REPLACED
W2	1800 x 1275mm	FIXED	CREAM	TO BE REPAIRED & RETAINED
W3	900 x 1050mm	CASEMENT	CREAM	TO BE REPLACED
W4	900 x 1200mm	CASEMENT	CREAM	TO BE REPLACED
W5	900 x 1200mm	CASEMENT	CREAM	TO BE REPLACED
W6	450 x 2025mm	FIXED	CREAM	TO BE REPLACED
W7	900 x 1200mm	CASEMENT	CREAM	TO BE REPLACED
W8	900 x 1200mm	CASEMENT	CREAM	TO BE REPLACED
W9	900 x 1200mm	CASEMENT	CREAM	TO BE REPLACED
W10	900 x 1200mm	CASEMENT	CREAM	TO BE REPLACED
W11	900 x 1200mm	CASEMENT	CREAM	TO BE REPLACED
W12	900 x 1200mm	CASEMENT	CREAM	TO BE REPLACED
W13	900 x 1200mm	CASEMENT	CREAM	TO BE REPLACED
W14	900 x 1200mm	CASEMENT	CREAM	TO BE REPLACED
W15	900 x 1200mm	CASEMENT	CREAM	TO BE REPLACED
W16	900 x 1200mm	CASEMENT	CREAM	TO BE REPLACED
W17	900 x 1850mm	SASH	CREAM	TO BE REPAIRED & RETAINED
W18	900 x 1850mm	SASH	CREAM	TO BE REPAIRED & RETAINED
W19	900 x 1850mm	SASH	CREAM	TO BE REPAIRED & RETAINED
W20	900 x 1850mm	SASH	CREAM	TO BE REPAIRED & RETAINED
W21	900 x 1050mm	CASEMENT	CREAM	TO BE REPLACED
W22	900 x 1050mm	CASEMENT	CREAM	TO BE REPLACED
W23	900 x 1050mm	CASEMENT	CREAM	TO BE REPLACED
W24	900 x 1850mm	SASH	CREAM	TO BE REPLACED
W25	900 x 1850mm	SASH	CREAM	TO BE REPAIRED & RETAINED
W26	900 x 1850mm	SASH	CREAM	TO BE REPAIRED & RETAINED
W27	900 x 1850mm	SASH	CREAM	TO BE REPAIRED & RETAINED
W28	900 x 1850mm	SASH	CREAM	TO BE REPAIRED & RETAINED
W29	900 x 900mm	CASEMENT	CREAM	TO BE REPLACED
W30	780 x 850mm	CASEMENT	CREAM	TO BE REPLACED
W31	900 x 1050mm	CASEMENT	CREAM	TO BE REPLACED
W32	900 x 1050mm	CASEMENT	CREAM	TO BE REPLACED
W33	900 x 1050mm	CASEMENT	CREAM	TO BE REPLACED
W34	900 x 1050mm	CASEMENT	CREAM	TO BE REPLACED
W35	900 x 1050mm	CASEMENT	CREAM	TO BE REPLACED
W36	900 x 1050mm	CASEMENT	CREAM	TO BE REPLACED
W37	900 x 1050mm	CASEMENT	CREAM	TO BE REPLACED
W38	900 x 1050mm	CASEMENT	CREAM	TO BE REPLACED
W39	1012x 1650mm	FIXED	CREAM	TO BE REPLACED
W40	790mm x 2000mm	FIXED	CREAM	TO BE REPLACED
W41	900 x 1050mm	CASEMENT	CREAM	TO BE REPLACED
W42	900 x 1050mm	CASEMENT	CREAM	TO BE REPLACED
W43	900 x 1050mm	CASEMENT	CREAM	TO BE REPLACED
W44	450 x 850mm	CASEMENT	CREAM	TO BE REPLACED

Notes

All windows to be replaced like for like not effecting current structural openings - Design to match existing. Please see drawings: 246-PEV-XX-XX-DR-B-0144 & 246-PEV-XX-XX-DR-B-0145 for site plans

P03	Planning - Re Issue	03.11.25	ROM	TGR
P02	Planning - Re Issue	29.05.24	ROM	DP
P01	Planning		ROM	DP

Revision	Date	Dn	Chk
Client			
SOVEREIGN HOUSING ASSOCIATION			

Project
PROPOSED WINDOW & DOOR REPLACEMENT

Drawing Title
**PROPOSED ELEVATIONS
KINGSWAY HOUSE
NORTH FACING ELEVATIONS**

Suitability Status
S2 - Suitable for Information

Job No.	Scale	Size	Rev
211246	AS STATED	@ A1	P03

Drawing Number
211246-PEV-XX-XX-DR-B-4049

Project Code - Originator - Zone - Level - Type - Role - Number

**PICK
EVERARD**