




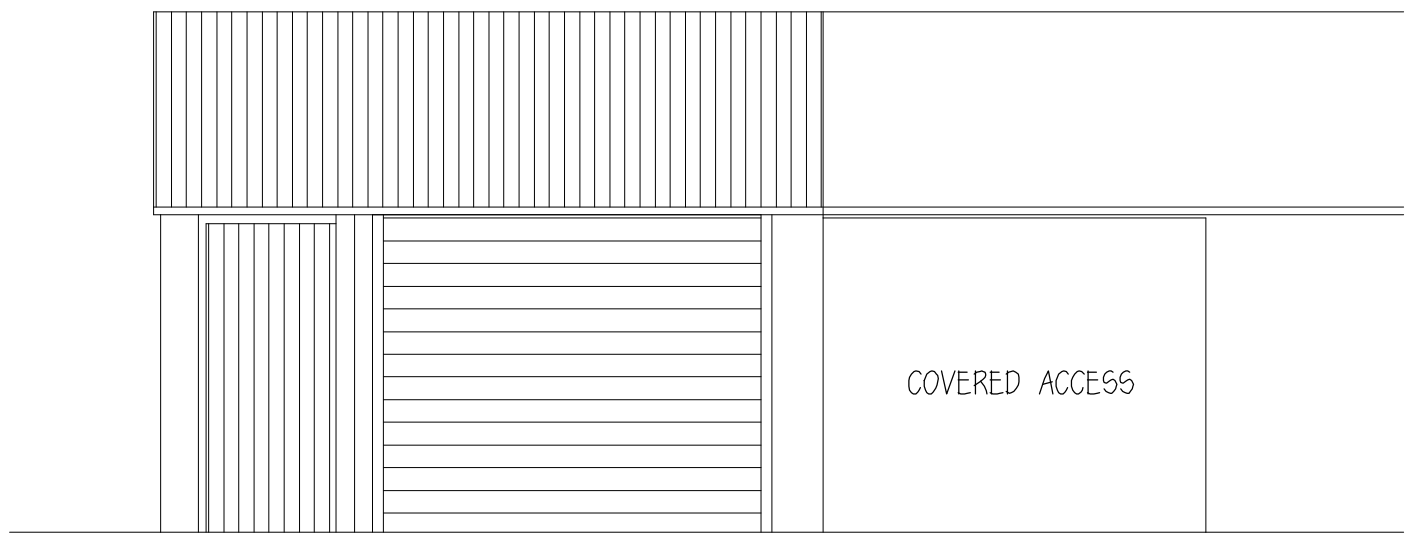


FRONT ELEVATION

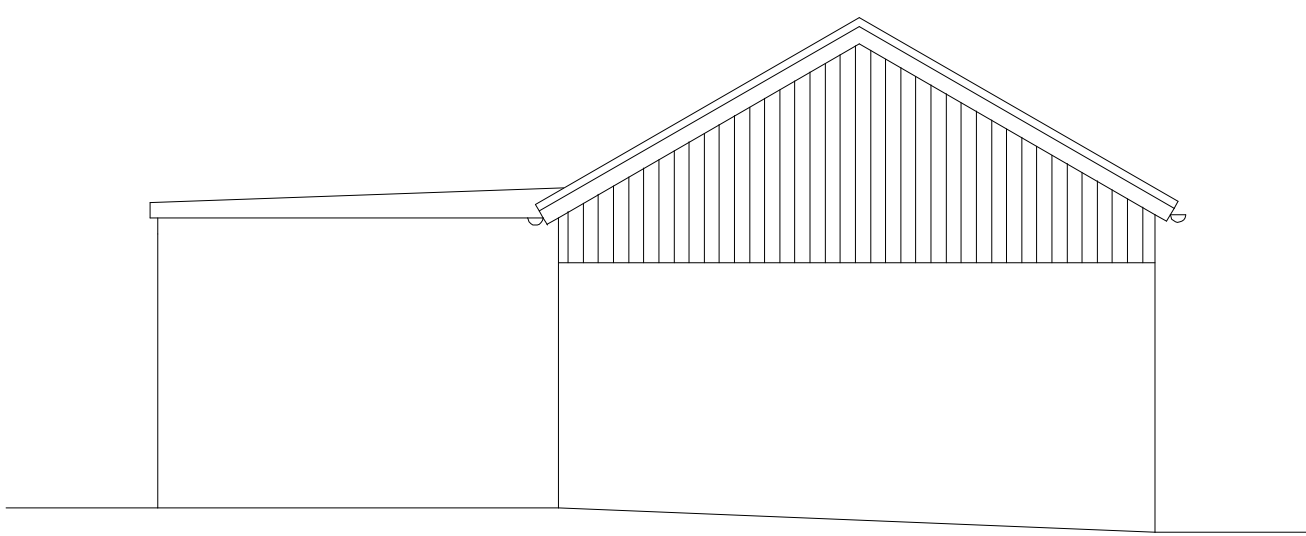


END ELEVATION

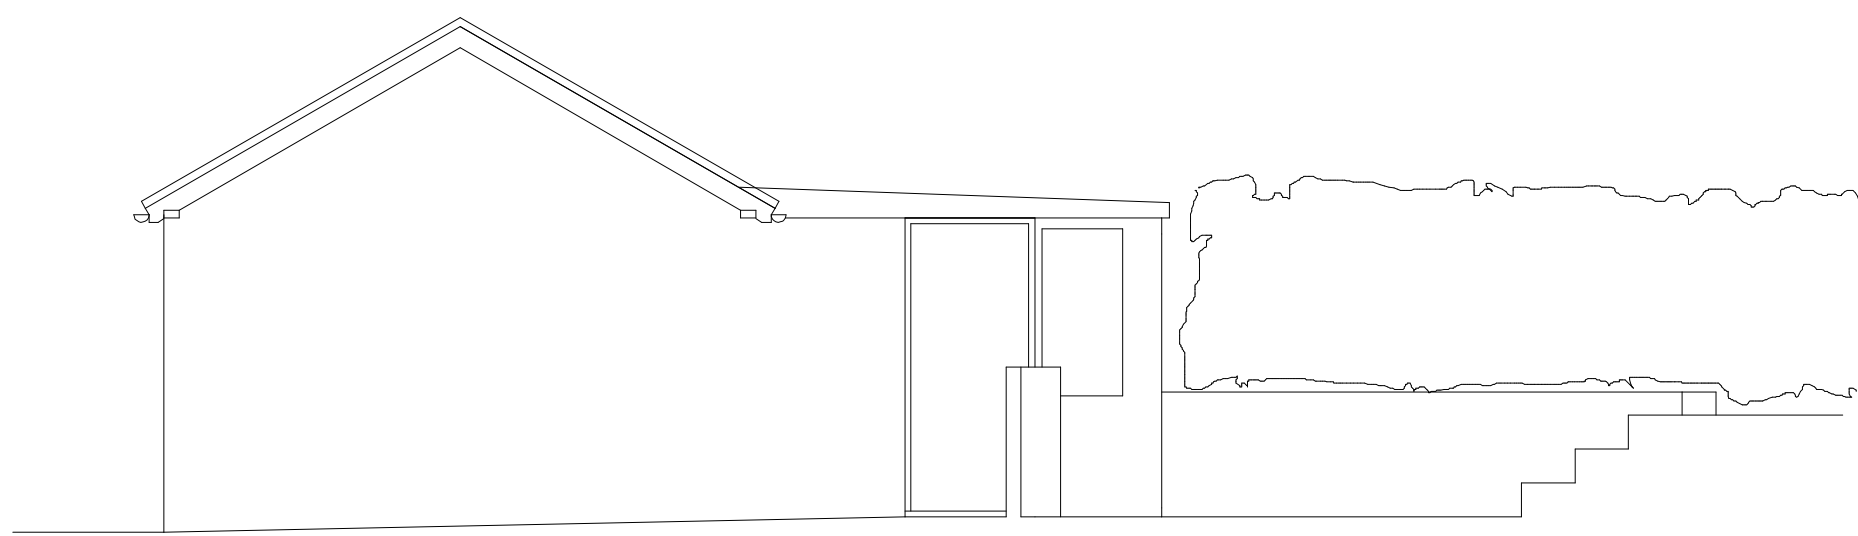


SECTION THRU COVERED WAY

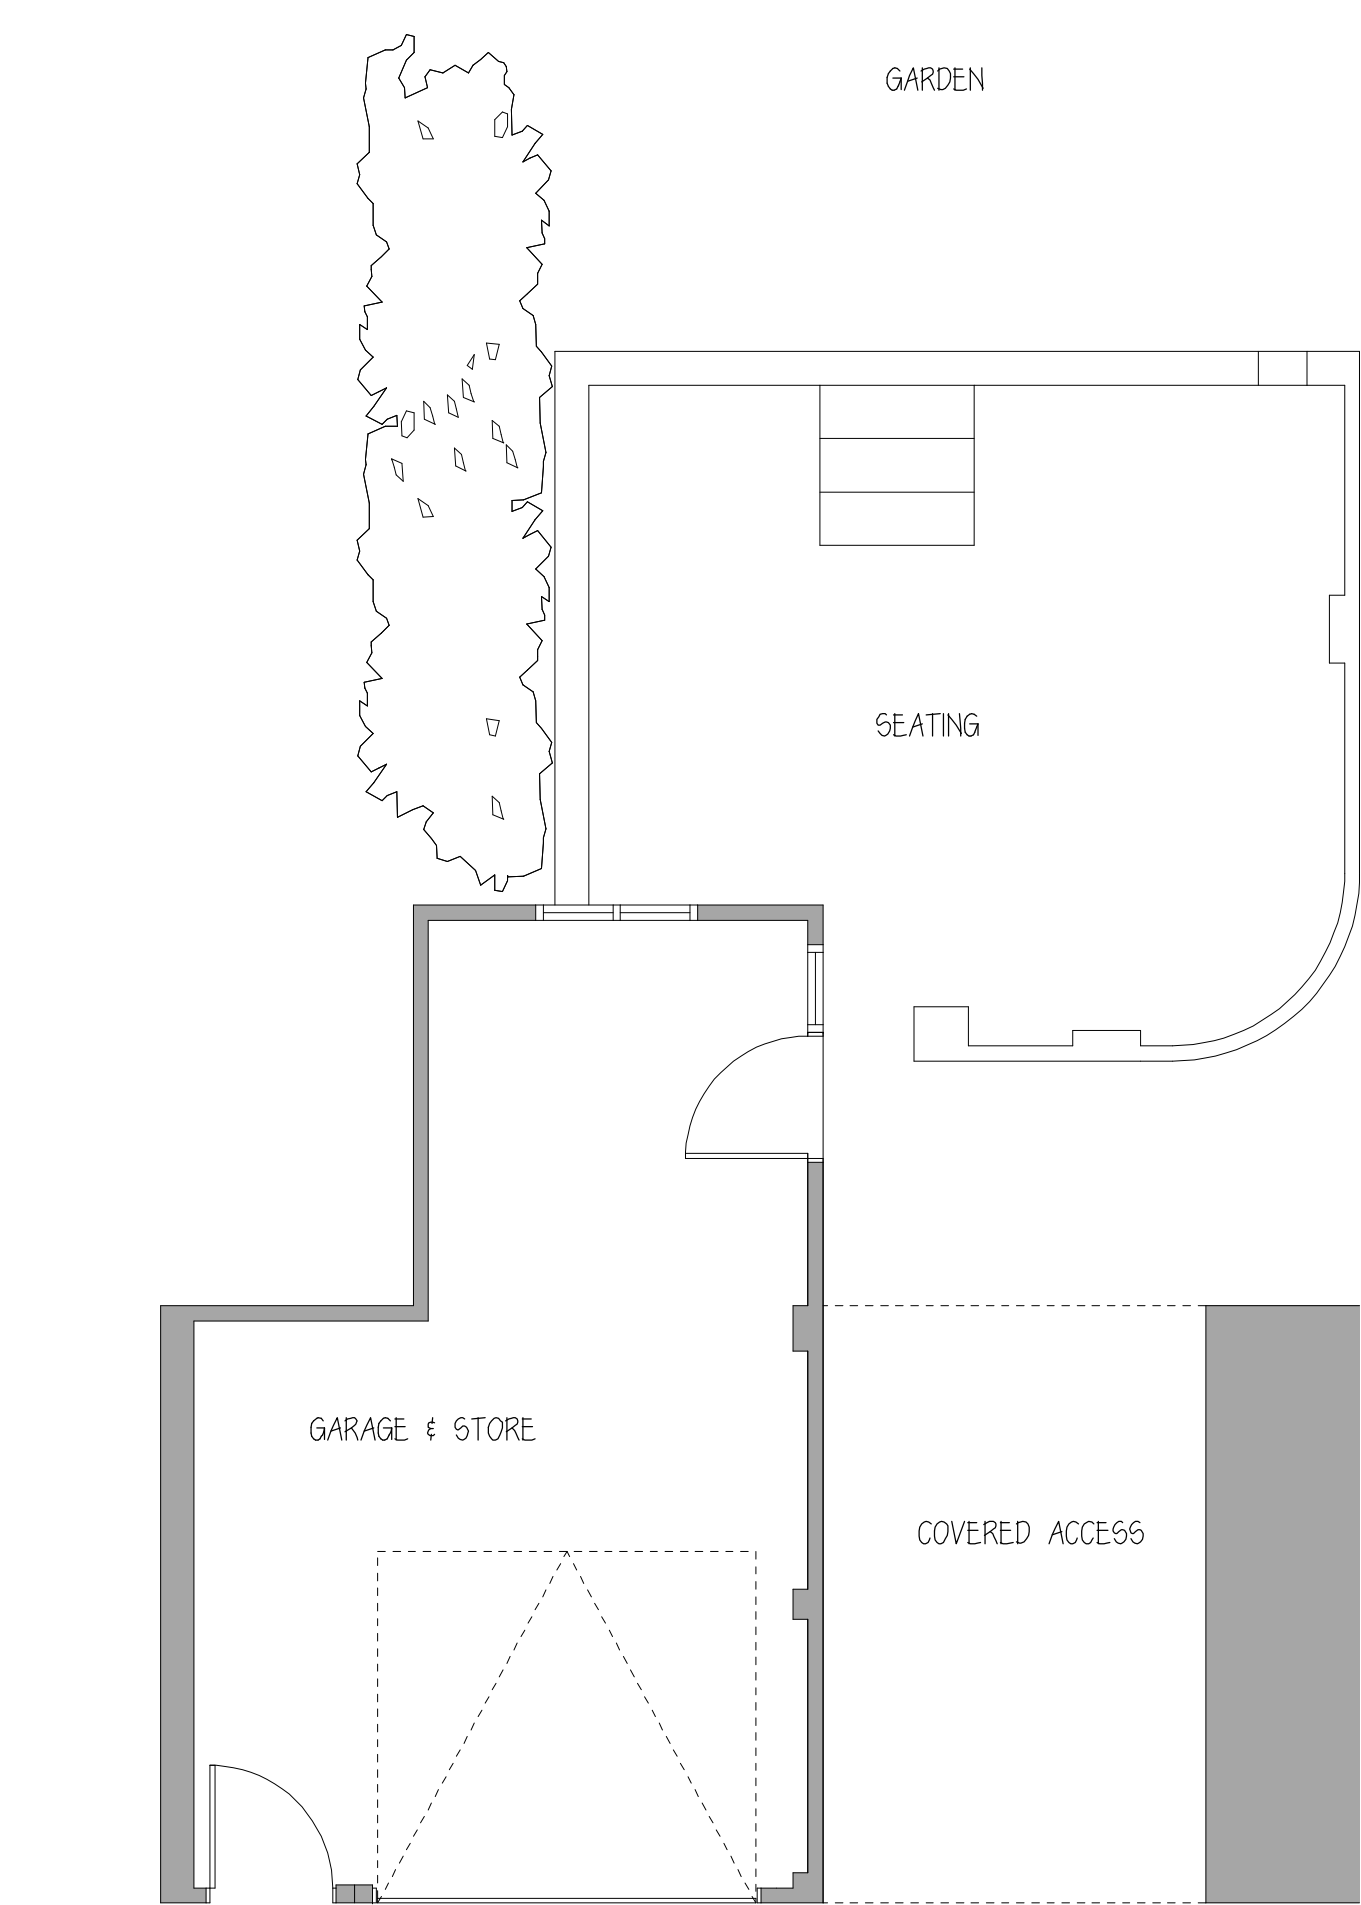


PLAN AT GROUND FLOOR LEVEL

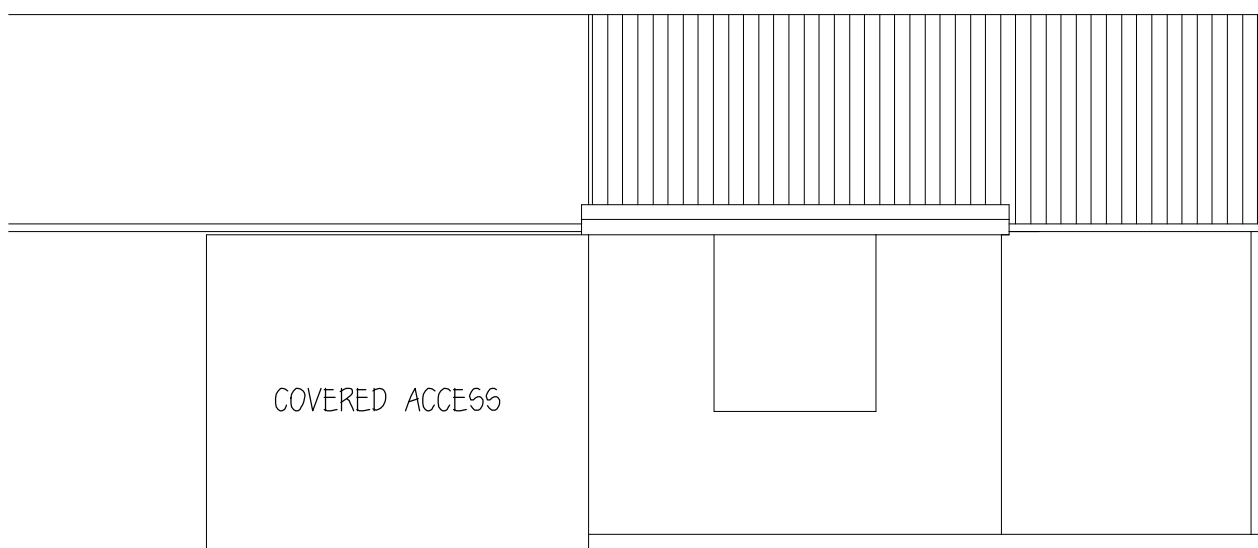


REAR ELEVATION

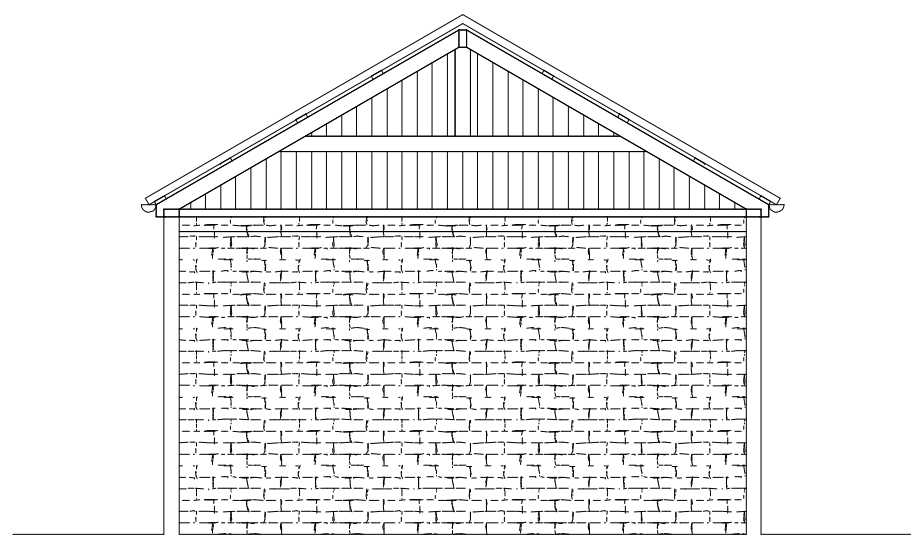


SECTION LOOKING AT INTERNAL GABLE

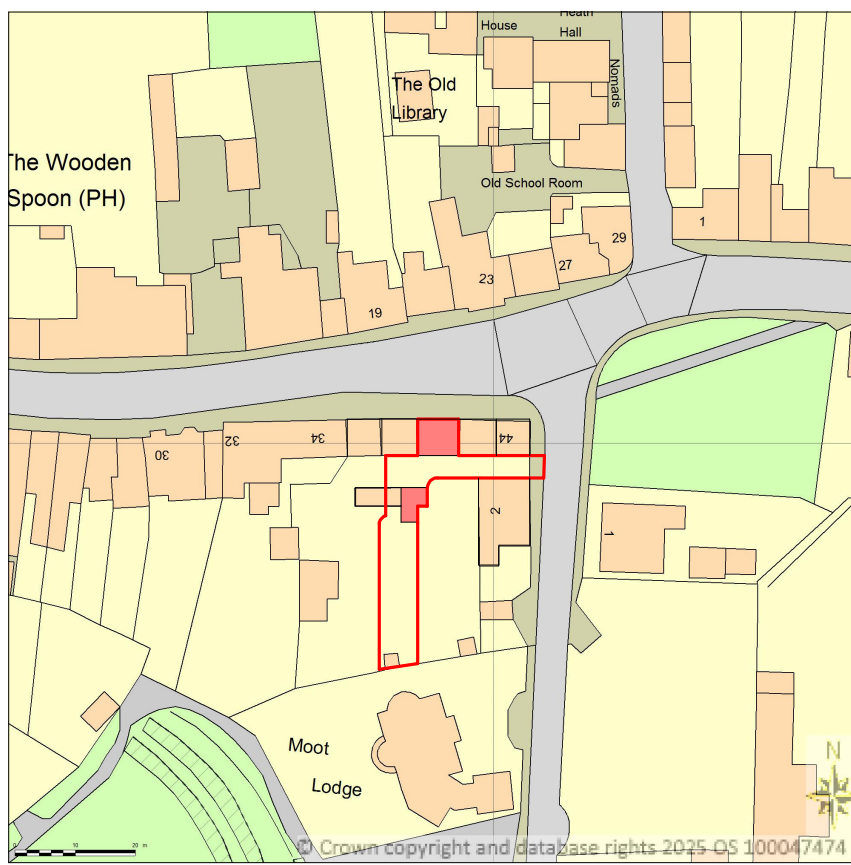

SITE LOCATION PLAN 1:1250

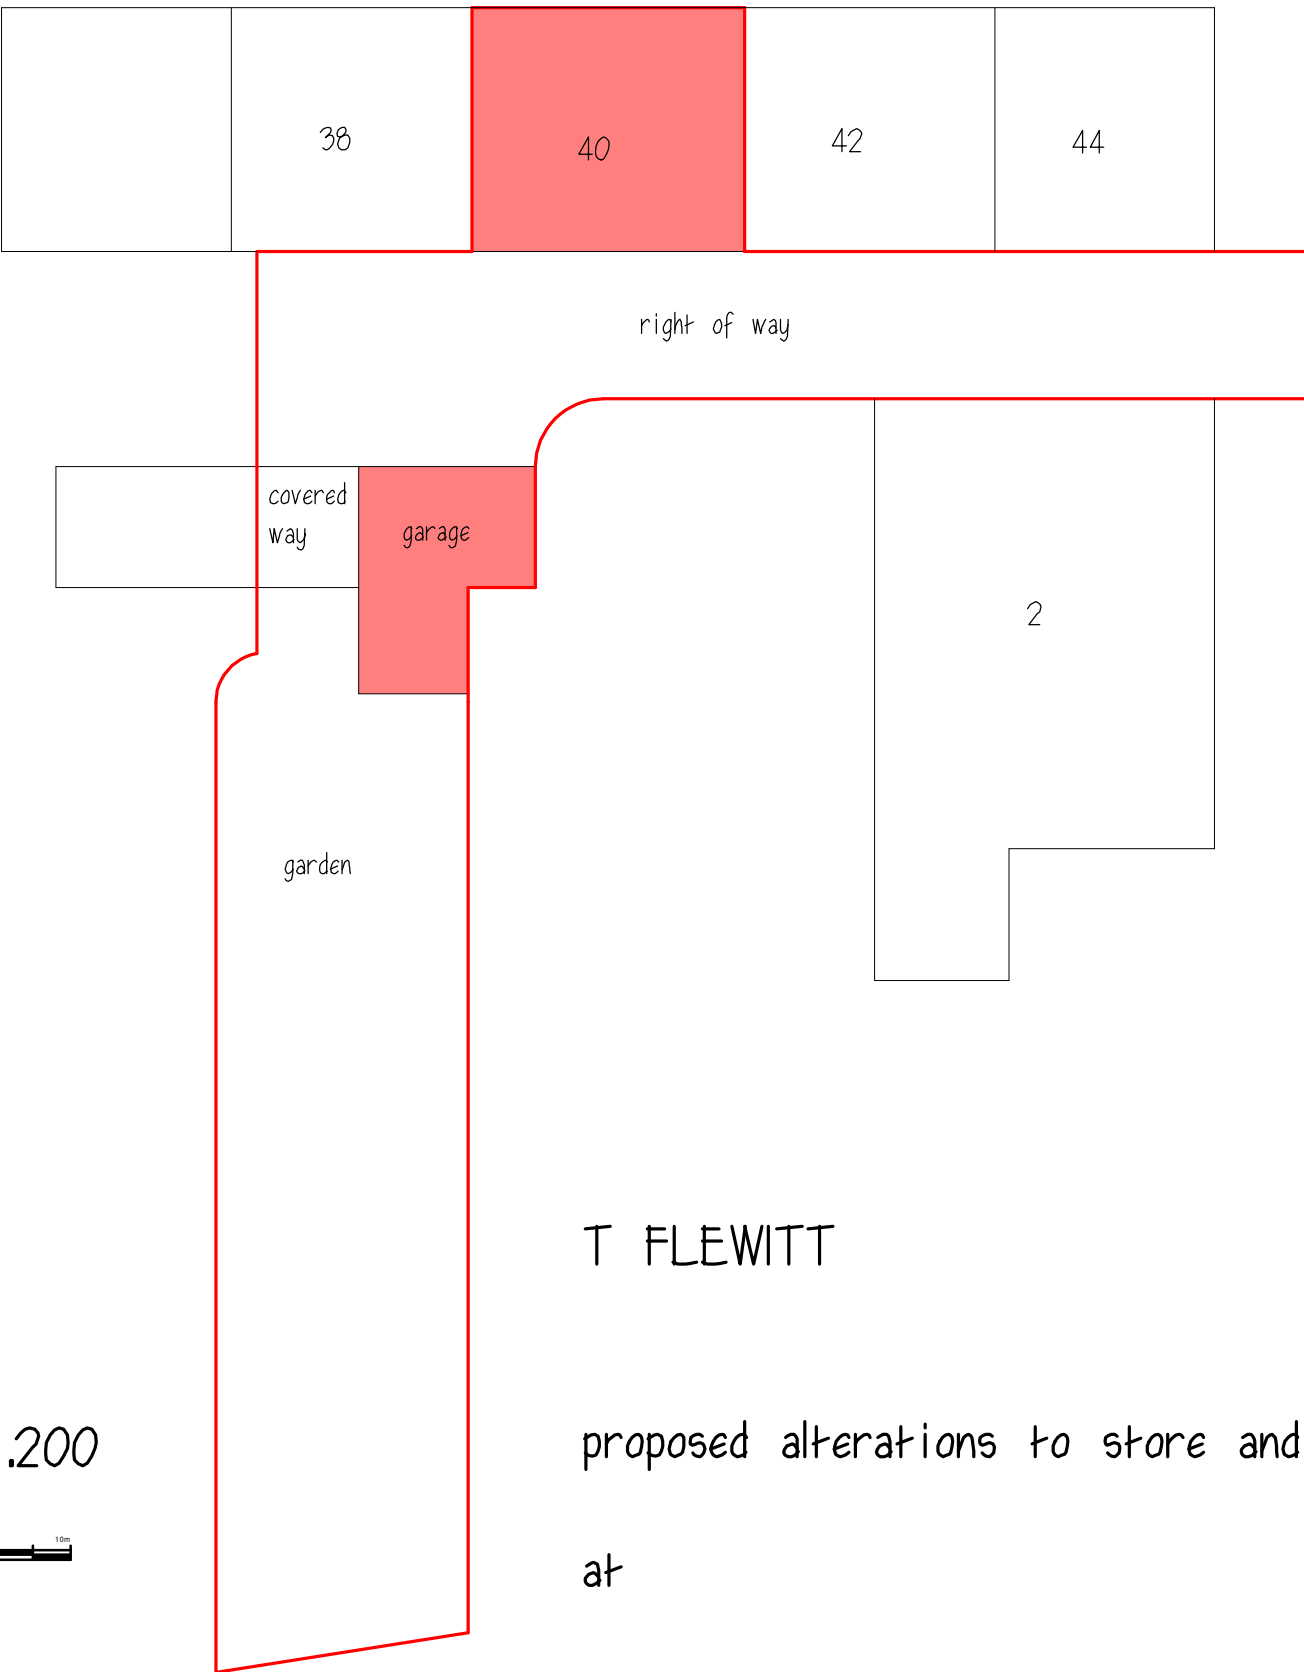

BLOCK PLAN 1:200

 

T FLEWITT
proposed alterations to store and garage
at
40 high street
downton

AS EXISTING

scales 1:50 date may 2025

drawing no Fd/p/01