




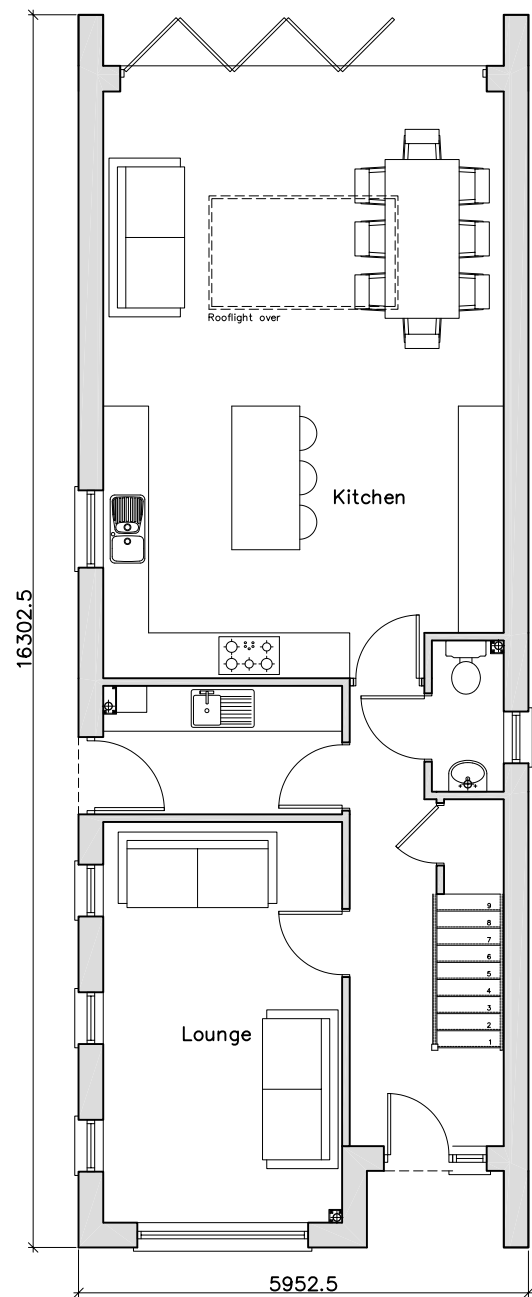


Ground Floor Plan
scale 1:50 © A1 (1:100 © A3)

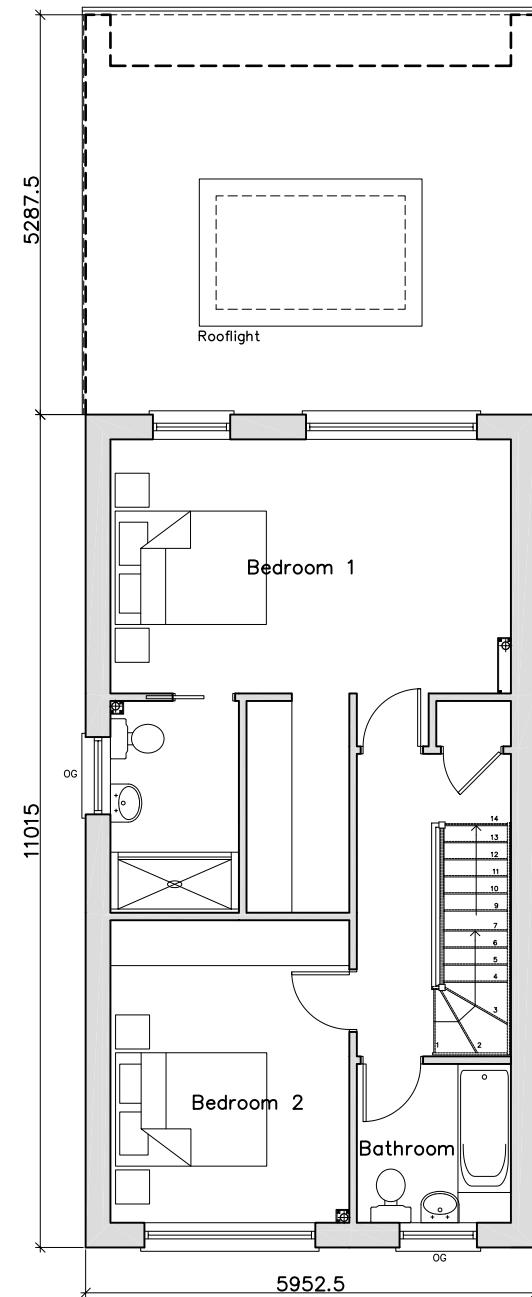

First Floor Plan
scale 1:50 © A1 (1:100 © A3)

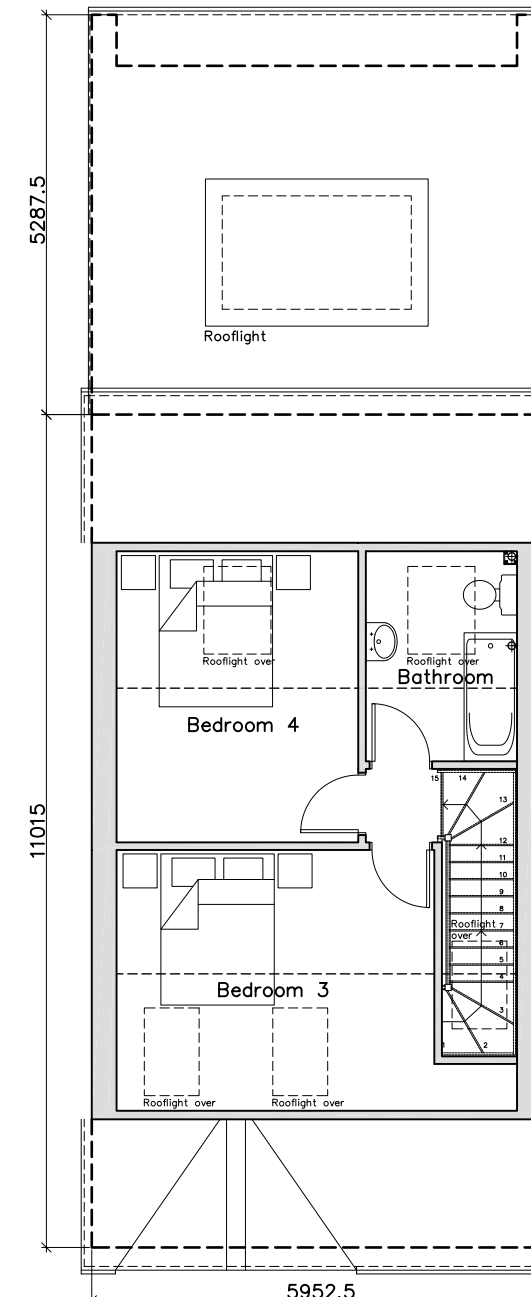



Second Floor Plan
scale 1:50 © A1 (1:100 © A3)

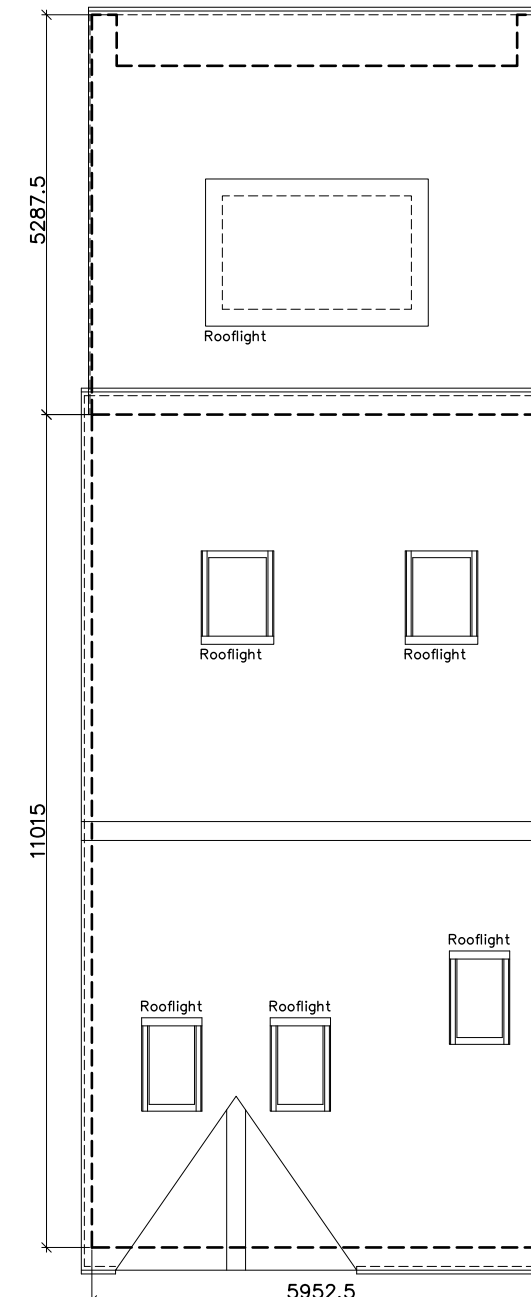

Roof Plan
scale 1:50 © A1 (1:100 © A3)


Schedule of Materials

Walls	Clay facing bricks to match surrounding properties and to Local Authority approval
Doors & Windows	UPVC or Aluminum Double glazed to match surrounding properties
Roof	Slate roofing to match surrounding properties UPVC fascia and soffits to match surrounding properties
R.W Goods	UPVC to match surrounding properties
OG	Obscure Glass

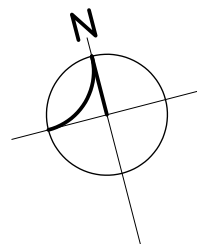 

Proposed Plans for Proposed New Dwellings at land adjacent to 50 Bouverie Avenue, Salisbury

Rev	Revision	Date
-----	----------	------

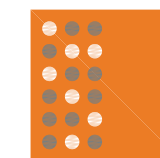

Sarum Architecture
Bespoke Architectural Design
33 Old Meadows Walk,
Salisbury, Wiltshire, SP2 8PA
Website: www.sarumarchitecture.co.uk
Email: chris@sarumarchitecture.co.uk
Tel: 01722 238399 Mob: 07979 923861

Project: 50 Bouverie
Salisbury
Drawing: Proposed Plans

Client:
Drawing Scale: 1:50 (1:100 @ A3)
Drawing Number: 25/0442/101