



South Elevation scale 1:50 @ A1 (1:100 @ A3)

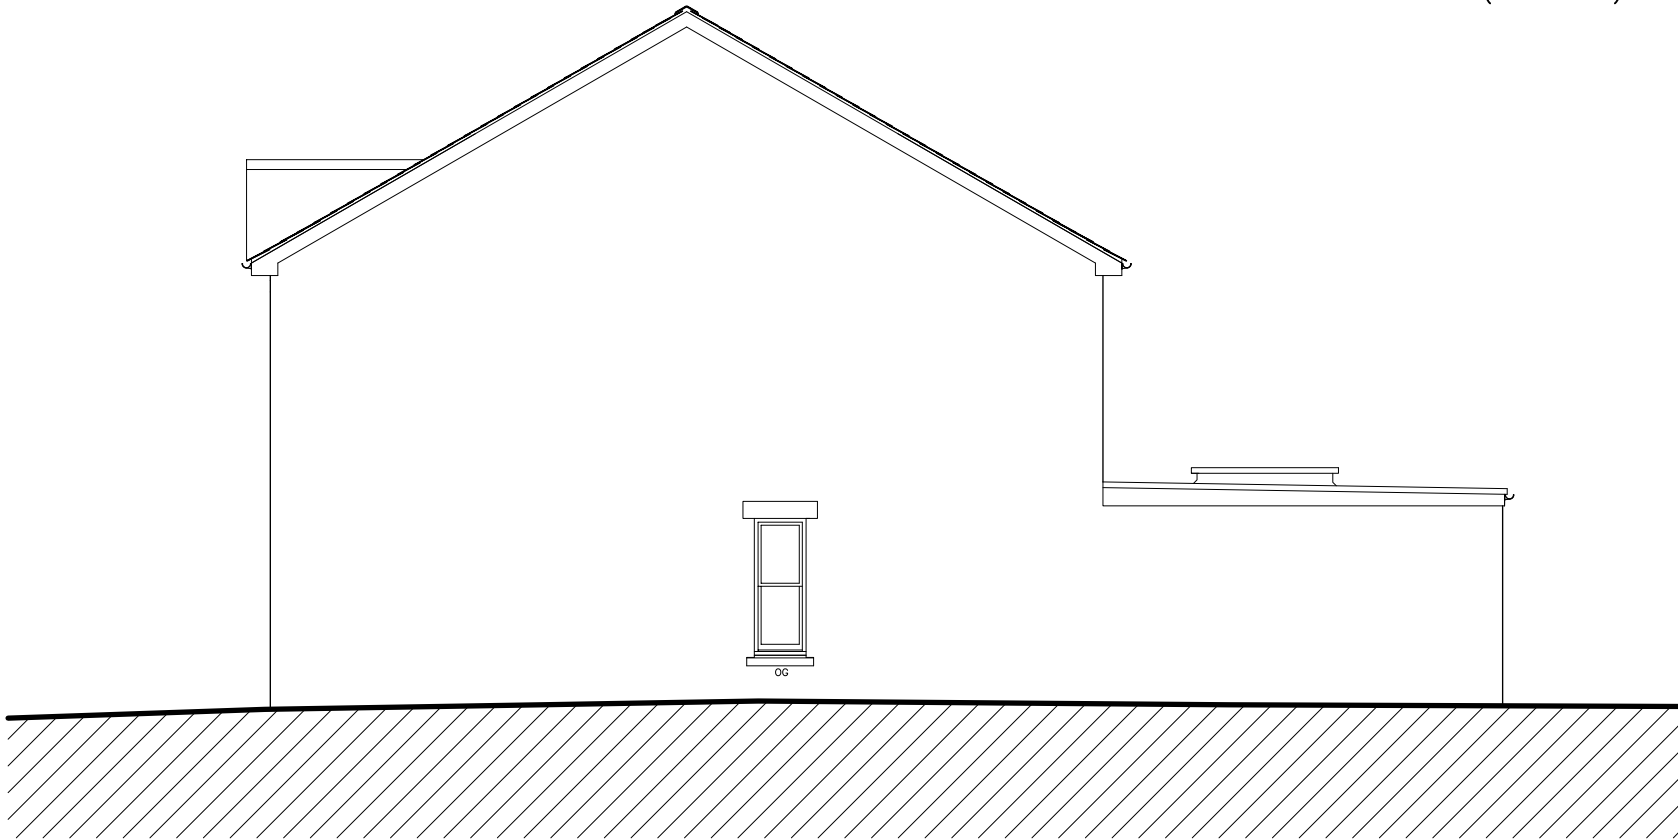

East Elevation scale 1:50 @ A1 (1:100 @ A3)

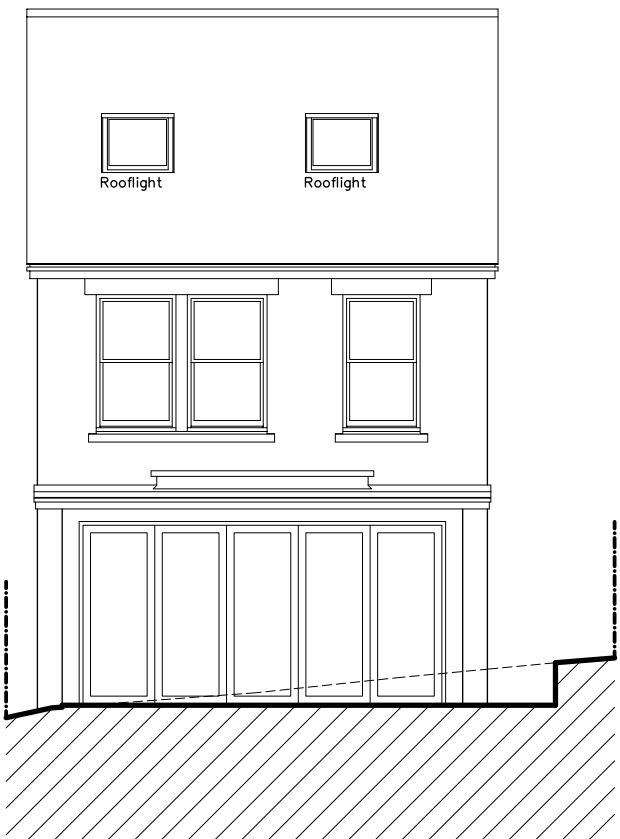

North Elevation scale 1:50 @ A1 (1:100 @ A3)


Schedule of Materials

Walls	Clay facing bricks to match surrounding properties and to Local Authority approval
Doors & Windows	UPVC or Aluminum Double glazed to match surrounding properties
Roof	Slate roofing to match surrounding properties UPVC fascia and soffits to match surrounding properties
R.W Goods	UPVC to match surrounding properties
OG	Obscure Glass



East Elevation scale 1:50 @ A1 (1:100 @ A3)

Rev Revision Date

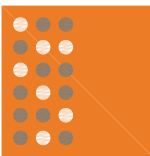

Sarum Architecture
Bespoke Architectural Design
33 Old Meadows Walk,
Salisbury, Wiltshire, SP2 8PA
Website: www.sarumarchitecture.co.uk
Email: chris@sarumarchitecture.co.uk
Tel: 01722 238399 Mob: 07979 923861

Project: 50 Bouverie Avenue, Salisbury
Drawing: Proposed Elevations

Client:
Drawing Scale: 1:50 (1:100 @ A3)
Drawing Number: 25/0442/102

Proposed Elevations for Proposed New Dwellings at land adjacent to 50 Bouverie Avenue, Salisbury