




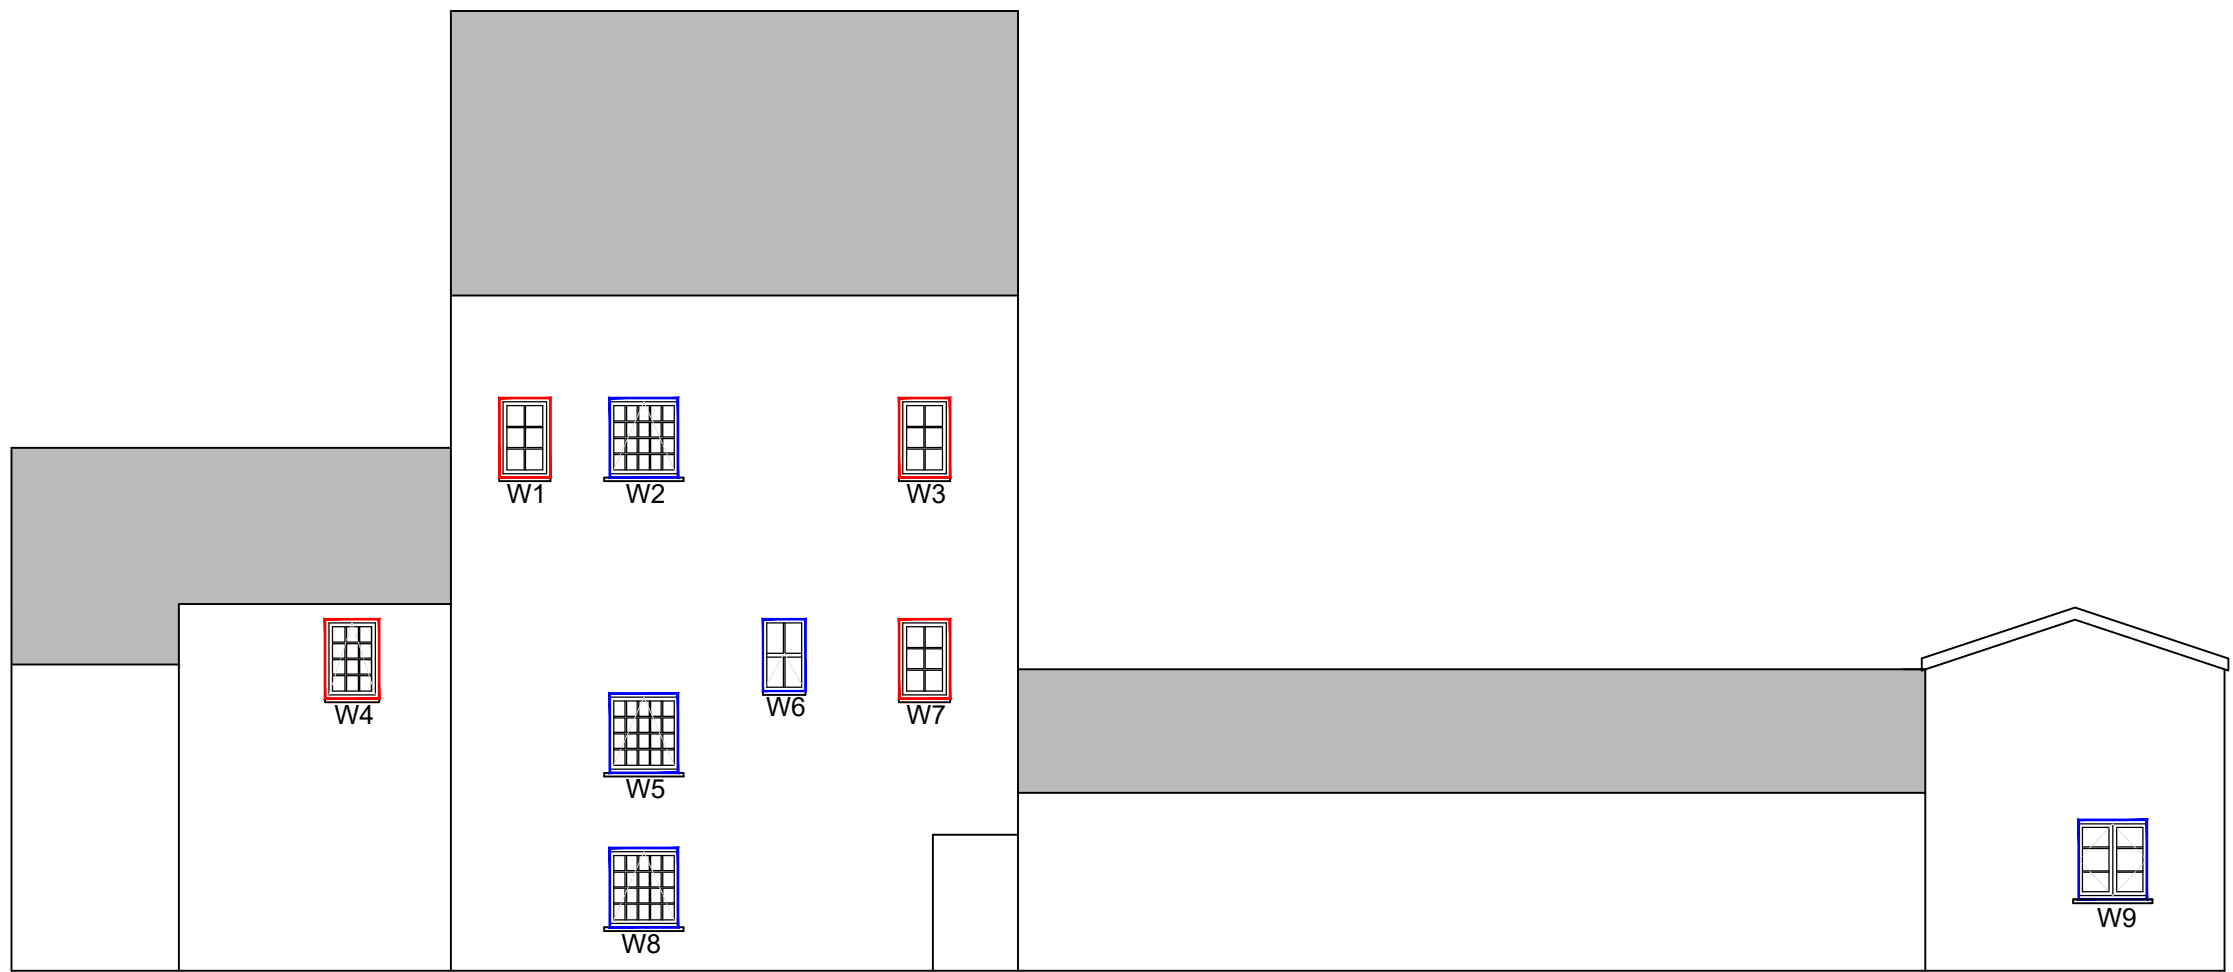


EAST FACING ELEVATION 3
1:100 SCALE

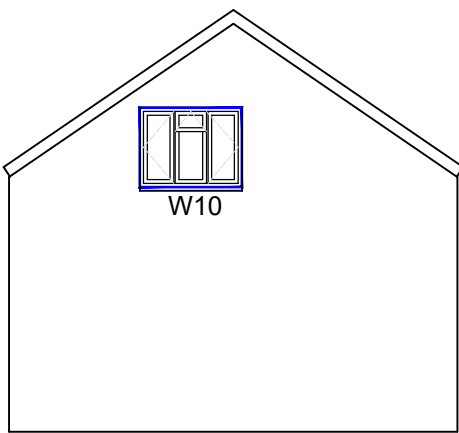

EAST FACING ELEVATION 4
1:100 SCALE

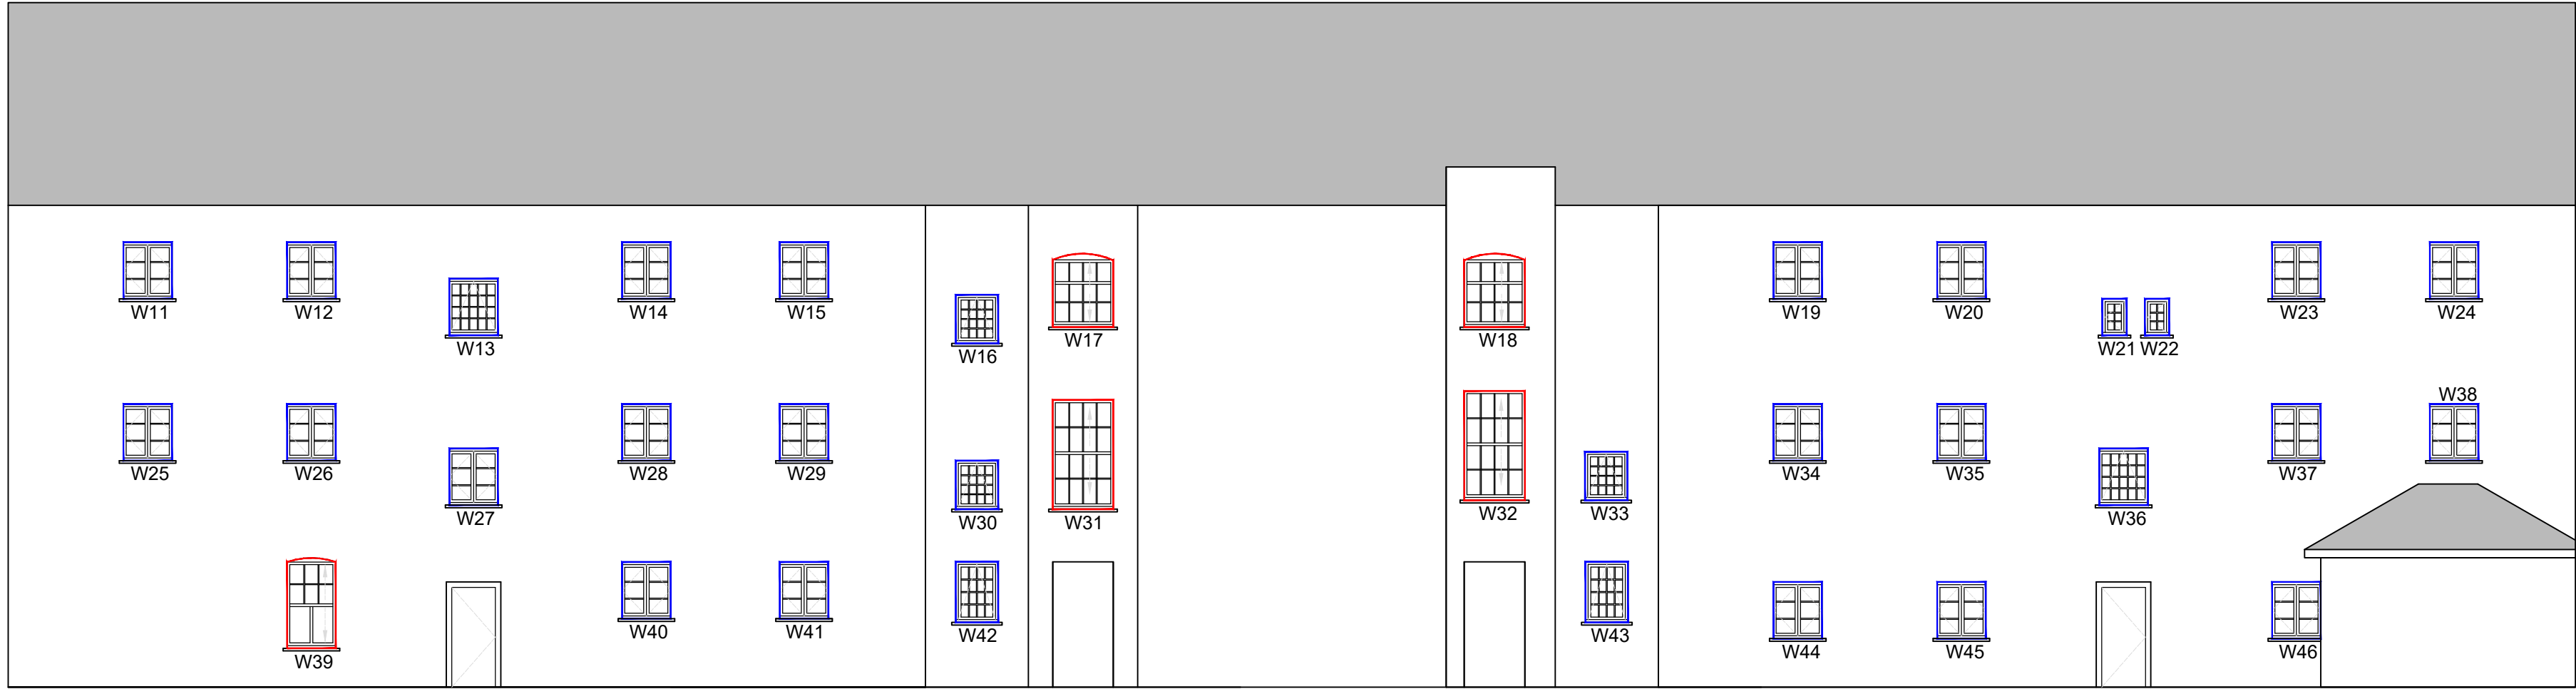


EAST FACING ELEVATION 2
1:100 SCALE

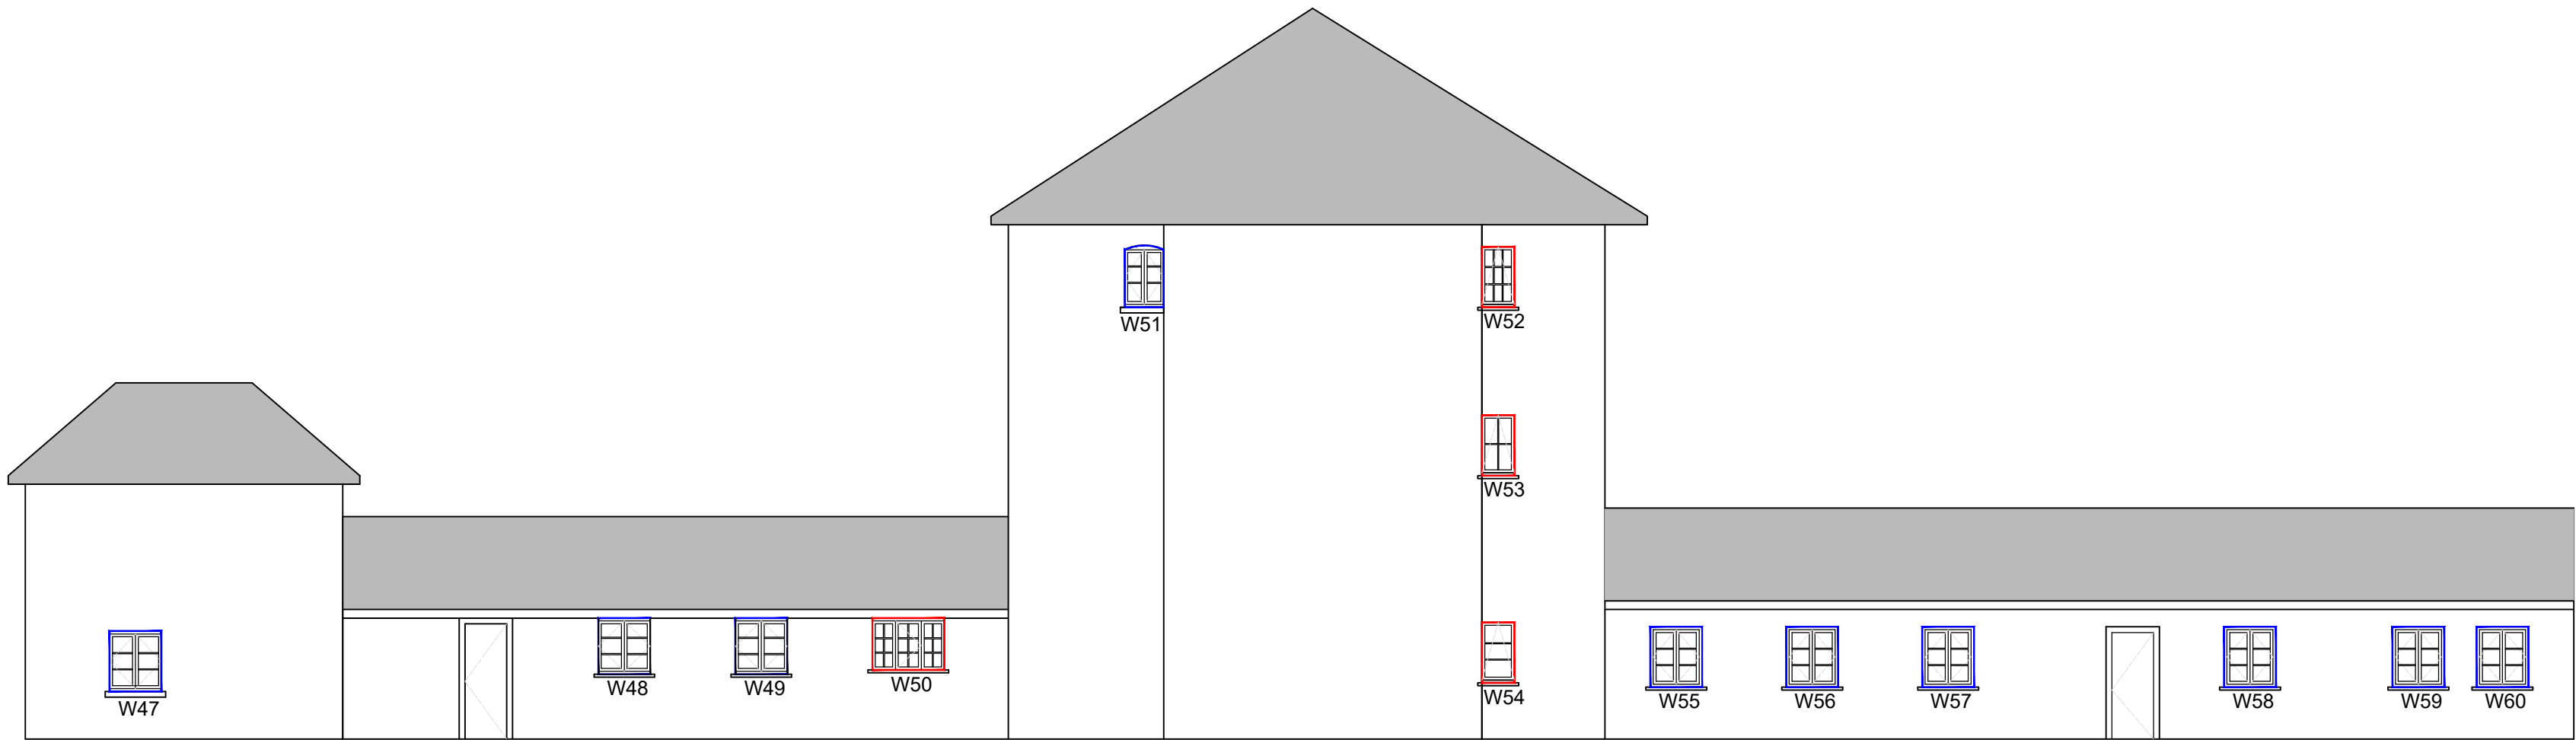

EAST FACING ELEVATION 1
1:100 SCALE

- Notes
- Windows highlighted in **BLUE** to be replaced
 - Windows highlighted in **RED** to be repaired & retained

 

SITE PLAN
1:500 SCALE



Window Reference	Dimensions (Structural opening W v H)	Type	Colour	Notes
W1	675mm x 1050mm	CASEMENT	CREAM	TO BE REPAIRED & RETAINED
W2	900mm x 1050mm	CASEMENT	CREAM	TO BE REPLACED
W3	675mm x 1050mm	CASEMENT	CREAM	TO BE REPAIRED & RETAINED
W4	715mm x 1050mm	CASEMENT	CREAM	TO BE REPAIRED & RETAINED
W5	900mm x 1050mm	CASEMENT	CREAM	TO BE REPLACED
W6	562mm x 1050mm	CASEMENT	CREAM	TO BE REPLACED
W7	675mm x 1050mm	CASEMENT	CREAM	TO BE REPAIRED & RETAINED
W8	900mm x 1050mm	CASEMENT	CREAM	TO BE REPLACED
W9	900mm x 1050mm	CASEMENT	CREAM	TO BE REPLACED
W10	1350mm x 1050mm	CASEMENT	CREAM	TO BE REPLACED
W11	900mm x 1050mm	CASEMENT	CREAM	TO BE REPLACED
W12	900mm x 1050mm	CASEMENT	CREAM	TO BE REPLACED
W13	900mm x 1050mm	CASEMENT	CREAM	TO BE REPLACED
W14	900mm x 1050mm	CASEMENT	CREAM	TO BE REPLACED
W15	900mm x 1050mm	CASEMENT	CREAM	TO BE REPLACED
W16	780mm x 900mm	CASEMENT	CREAM	TO BE REPLACED
W17	1125mm x 1200mm	SASH	CREAM	TO BE REPAIRED & RETAINED
W18	1125mm x 1200mm	SASH	CREAM	TO BE REPAIRED & RETAINED
W19	900mm x 1050mm	CASEMENT	CREAM	TO BE REPLACED
W20	900mm x 1050mm	CASEMENT	CREAM	TO BE REPLACED
W21	450mm x 675mm	CASEMENT	CREAM	TO BE REPLACED
W22	450mm x 675mm	CASEMENT	CREAM	TO BE REPLACED
W23	900mm x 1050mm	CASEMENT	CREAM	TO BE REPLACED
W24	900mm x 1050mm	CASEMENT	CREAM	TO BE REPLACED
W25	900mm x 1050mm	CASEMENT	CREAM	TO BE REPLACED
W26	900mm x 1050mm	CASEMENT	CREAM	TO BE REPLACED
W27	900mm x 1050mm	CASEMENT	CREAM	TO BE REPLACED
W28	900mm x 1050mm	CASEMENT	CREAM	TO BE REPLACED
W29	900mm x 1050mm	CASEMENT	CREAM	TO BE REPLACED
W30	780mm x 900mm	CASEMENT	CREAM	TO BE REPLACED
W31	1125mm x 2025mm	SASH	CREAM	TO BE REPAIRED & RETAINED
W32	1125mm x 2025mm	SASH	CREAM	TO BE REPAIRED & RETAINED
W33	780mm x 900mm	CASEMENT	CREAM	TO BE REPLACED
W34	900mm x 1050mm	CASEMENT	CREAM	TO BE REPLACED
W35	900mm x 1050mm	CASEMENT	CREAM	TO BE REPLACED
W36	900mm x 1050mm	CASEMENT	CREAM	TO BE REPLACED
W37	900mm x 1050mm	CASEMENT	CREAM	TO BE REPLACED
W38	900mm x 1050mm	CASEMENT	CREAM	TO BE REPLACED
W39	900mm x 1600mm	SASH	CREAM	TO BE REPAIRED & RETAINED
W40	900mm x 1050mm	CASEMENT	CREAM	TO BE REPLACED
W41	900mm x 1050mm	CASEMENT	CREAM	TO BE REPLACED
W42	780mm x 1125mm	CASEMENT	CREAM	TO BE REPLACED
W43	780mm x 1125mm	CASEMENT	CREAM	TO BE REPLACED
W44	900mm x 1050mm	CASEMENT	CREAM	TO BE REPLACED
W45	900mm x 1050mm	CASEMENT	CREAM	TO BE REPLACED
W46	900mm x 1050mm	CASEMENT	CREAM	TO BE REPLACED
W47	900mm x 1050mm	CASEMENT	CREAM	TO BE REPLACED
W48	900mm x 975mm	CASEMENT	CREAM	TO BE REPLACED
W49	900mm x 975mm	CASEMENT	CREAM	TO BE REPLACED
W50	1250mm x 900mm	CASEMENT	CREAM	TO BE REPAIRED & RETAINED
W51	690mm x 1050mm	CASEMENT	CREAM	TO BE REPLACED
W52	690mm x 1050mm	CASEMENT	CREAM	TO BE REPAIRED & RETAINED
W53	690mm x 1050mm	CASEMENT	CREAM	TO BE REPAIRED & RETAINED
W54	690mm x 1050mm	CASEMENT	CREAM	TO BE REPAIRED & RETAINED
W55	900mm x 1050mm	CASEMENT	CREAM	TO BE REPLACED
W56	900mm x 1050mm	CASEMENT	CREAM	TO BE REPLACED
W57	900mm x 1050mm	CASEMENT	CREAM	TO BE REPLACED
W58	900mm x 1050mm	CASEMENT	CREAM	TO BE REPLACED
W59	900mm x 1050mm	CASEMENT	CREAM	TO BE REPLACED
W60	900mm x 1050mm	CASEMENT	CREAM	TO BE REPLACED

Notes
All windows to be replaced like for like not effecting current structural openings - Design to match existing. Please see drawings: 246-PEV-XX-XX-DR-B-0144 & 246-PEV-XX-XX-DR-B-0145 for site plans

P03	Planning - Re Issue	03.11.25	ROM	TGR
P02	Planning - Re Issue	29.05.24	ROM	DP
P01	Planning		ROM	DP

Revision	Date	Dn	Chk
1			

SOVEREIGN HOUSING ASSOCIATION

Project
PROPOSED WINDOW & DOOR REPLACEMENT

Drawing Title
PROPOSED ELEVATIONS
KINGSWAY HOUSE
EAST FACING ELEVATIONS

Suitability Status
S2 - Suitable for Information

Job No. 211246 Scale AS STATED Size @ A1 Rev P03

Drawing Number
211246-PEV-XX-XX-DR-B-4048

Project Code - Originator - Zone - Level - Type - Role - Number

PICK
EVERARD