

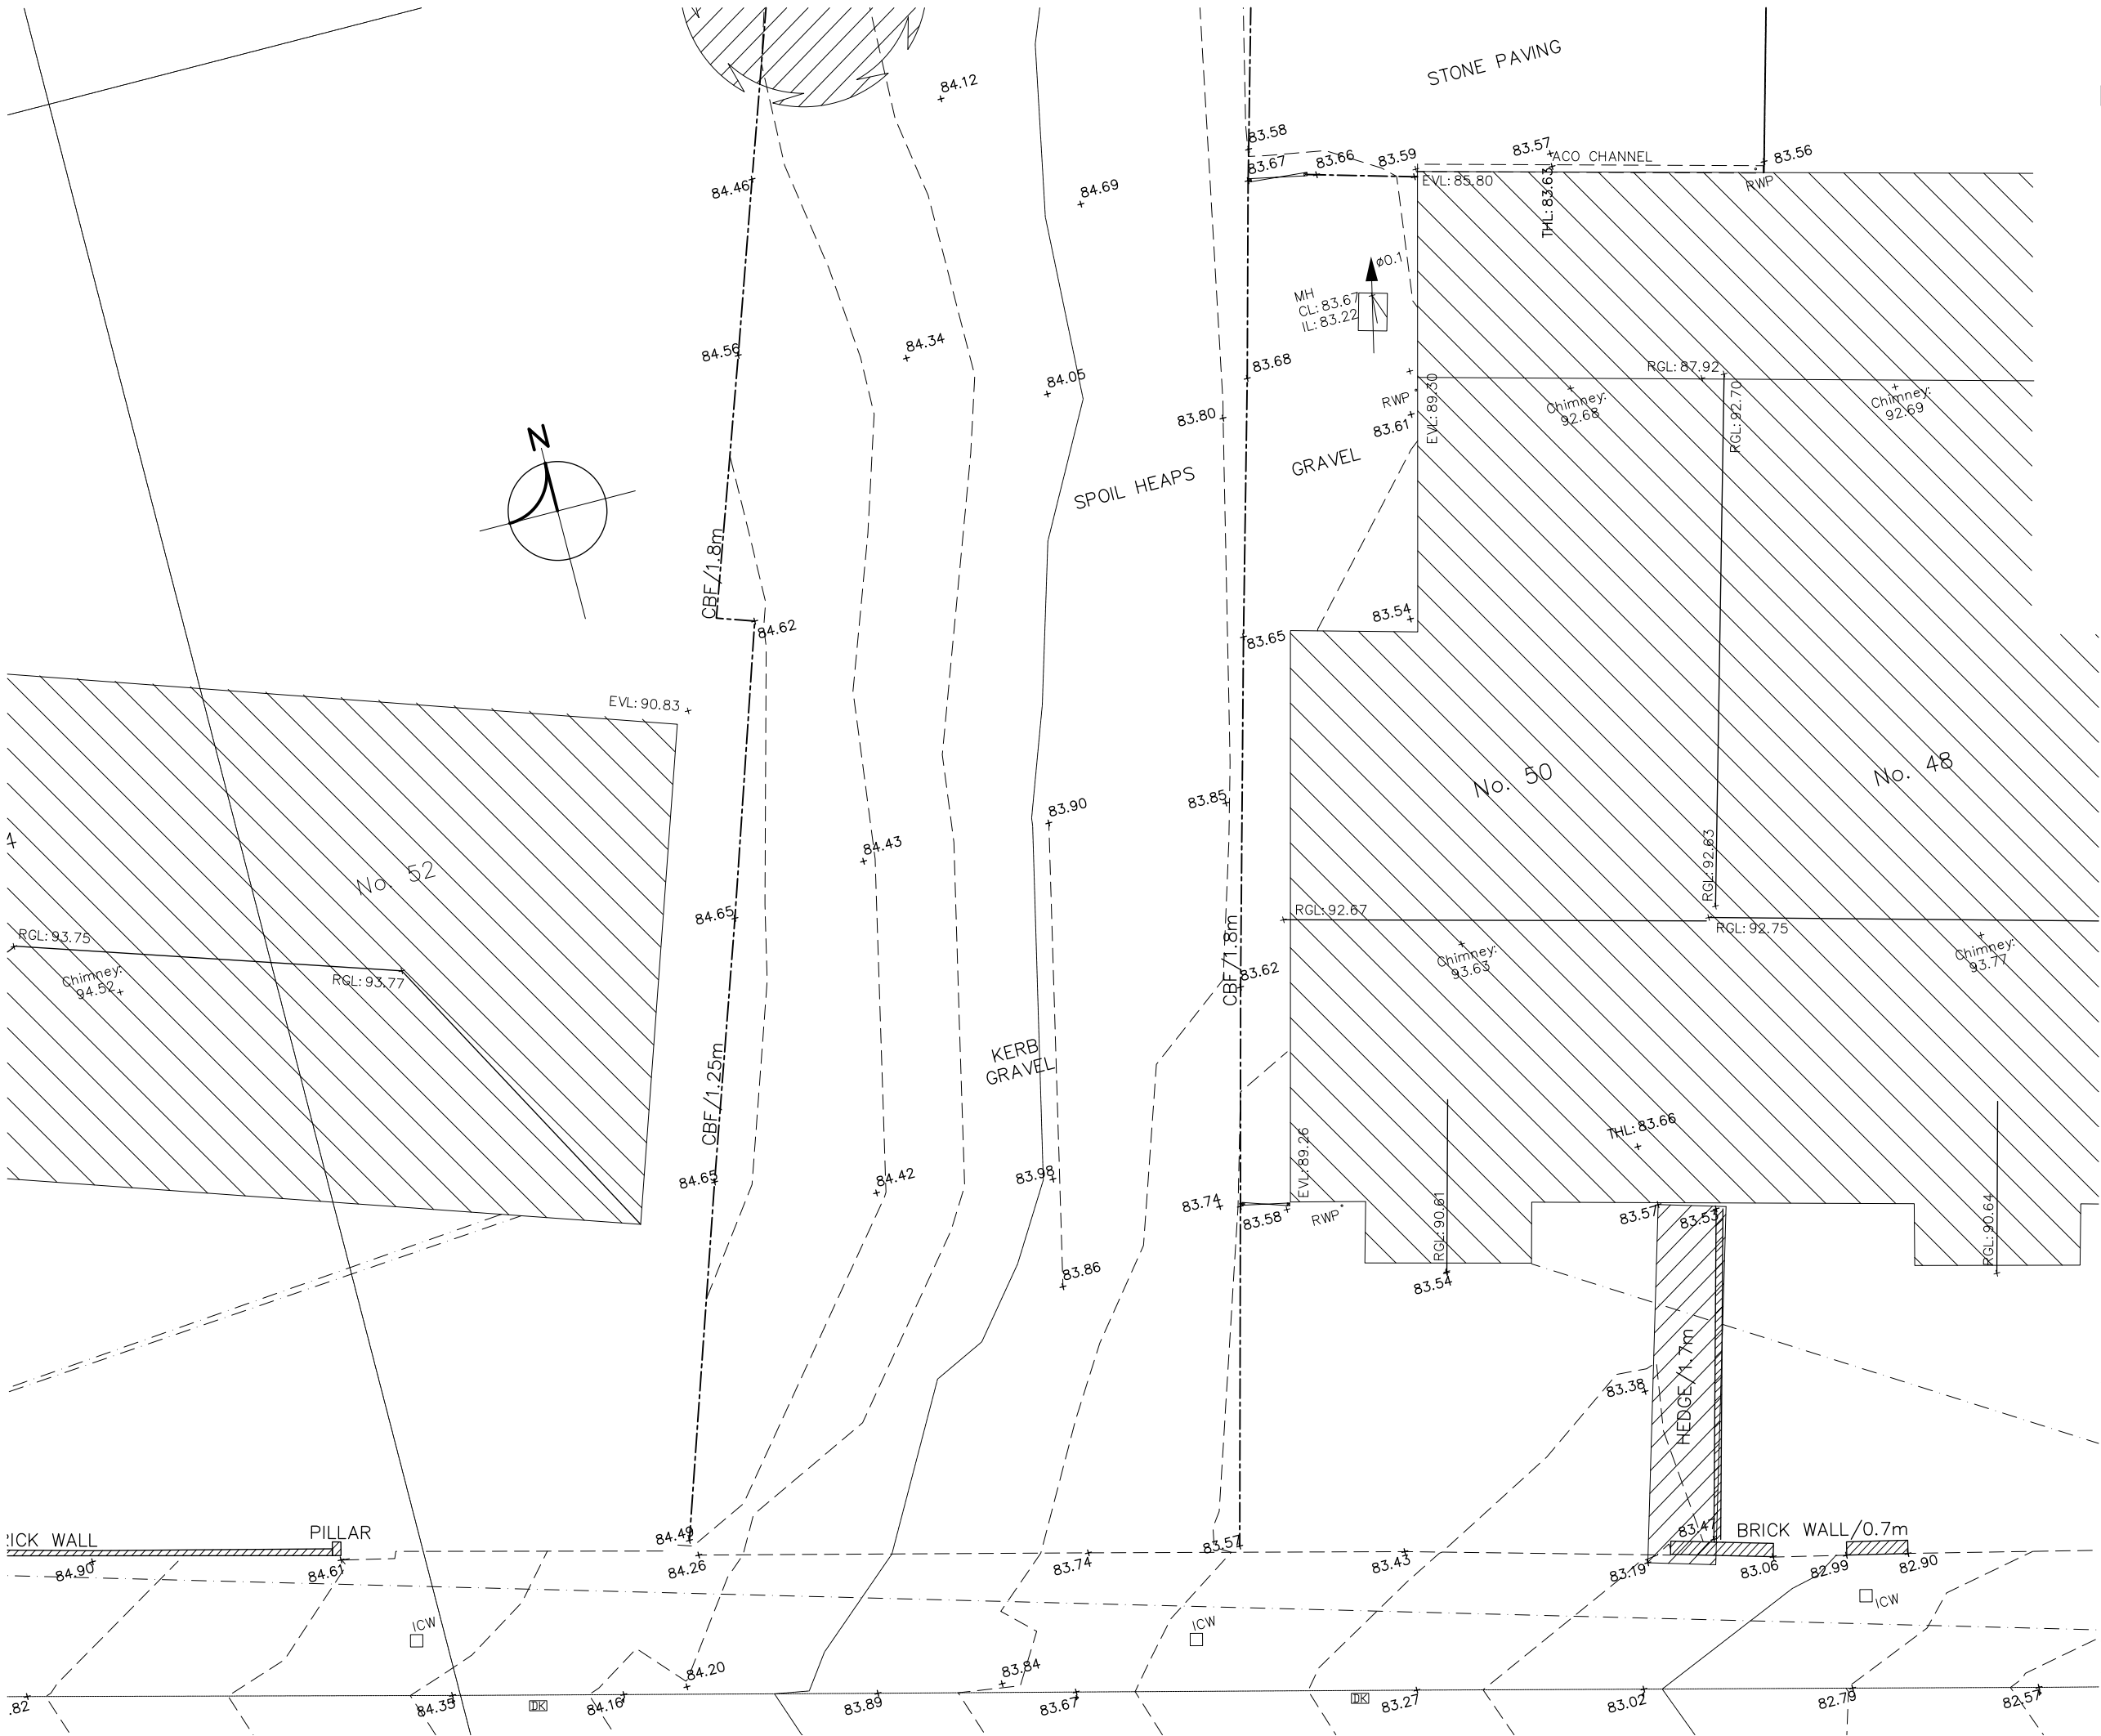
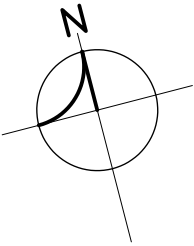


 

Rev	Revision	Date
-----	----------	------

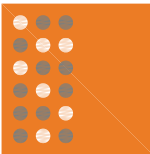

Sarum Architecture
Bespoke Architectural Design
33 Old Meadows Walk,
Salisbury, Wiltshire, SP2 8PA
Website: www.sarumarchitecture.co.uk
Email: chris@sarumarchitecture.co.uk
Tel: 01722 238399 Mob: 07979 923861

Project: 50 Bouverie Avenue
Drawing: Salisbury
Survey Site Plan

Client:
Drawing Scale: 1:50 (1:100 @ A3)

Drawing Number: 25/0442/su01