




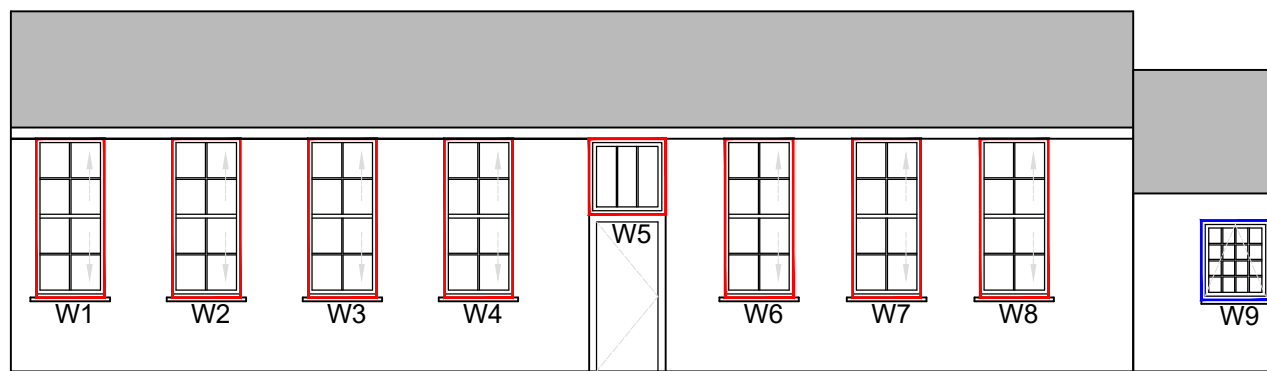

SOUTH FACING ELEVATION 3  
1:100 SCALE

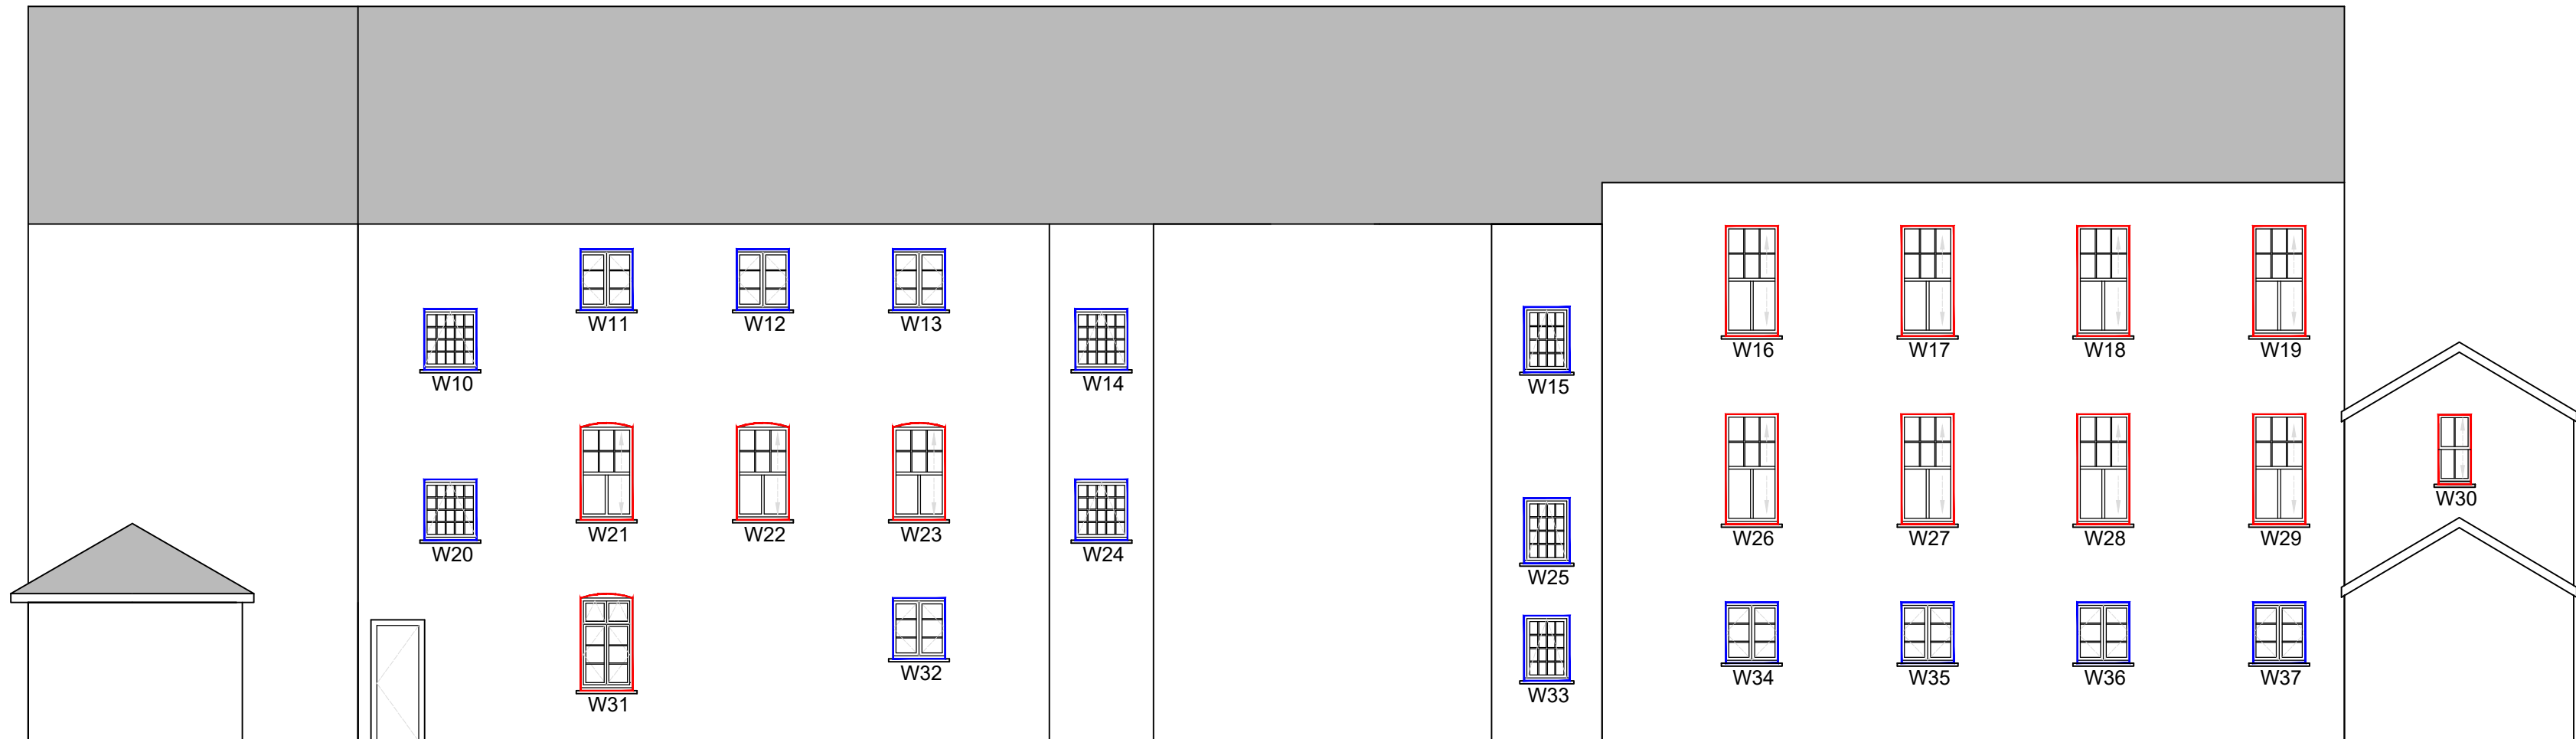


SOUTH FACING ELEVATION 2  
1:100 SCALE

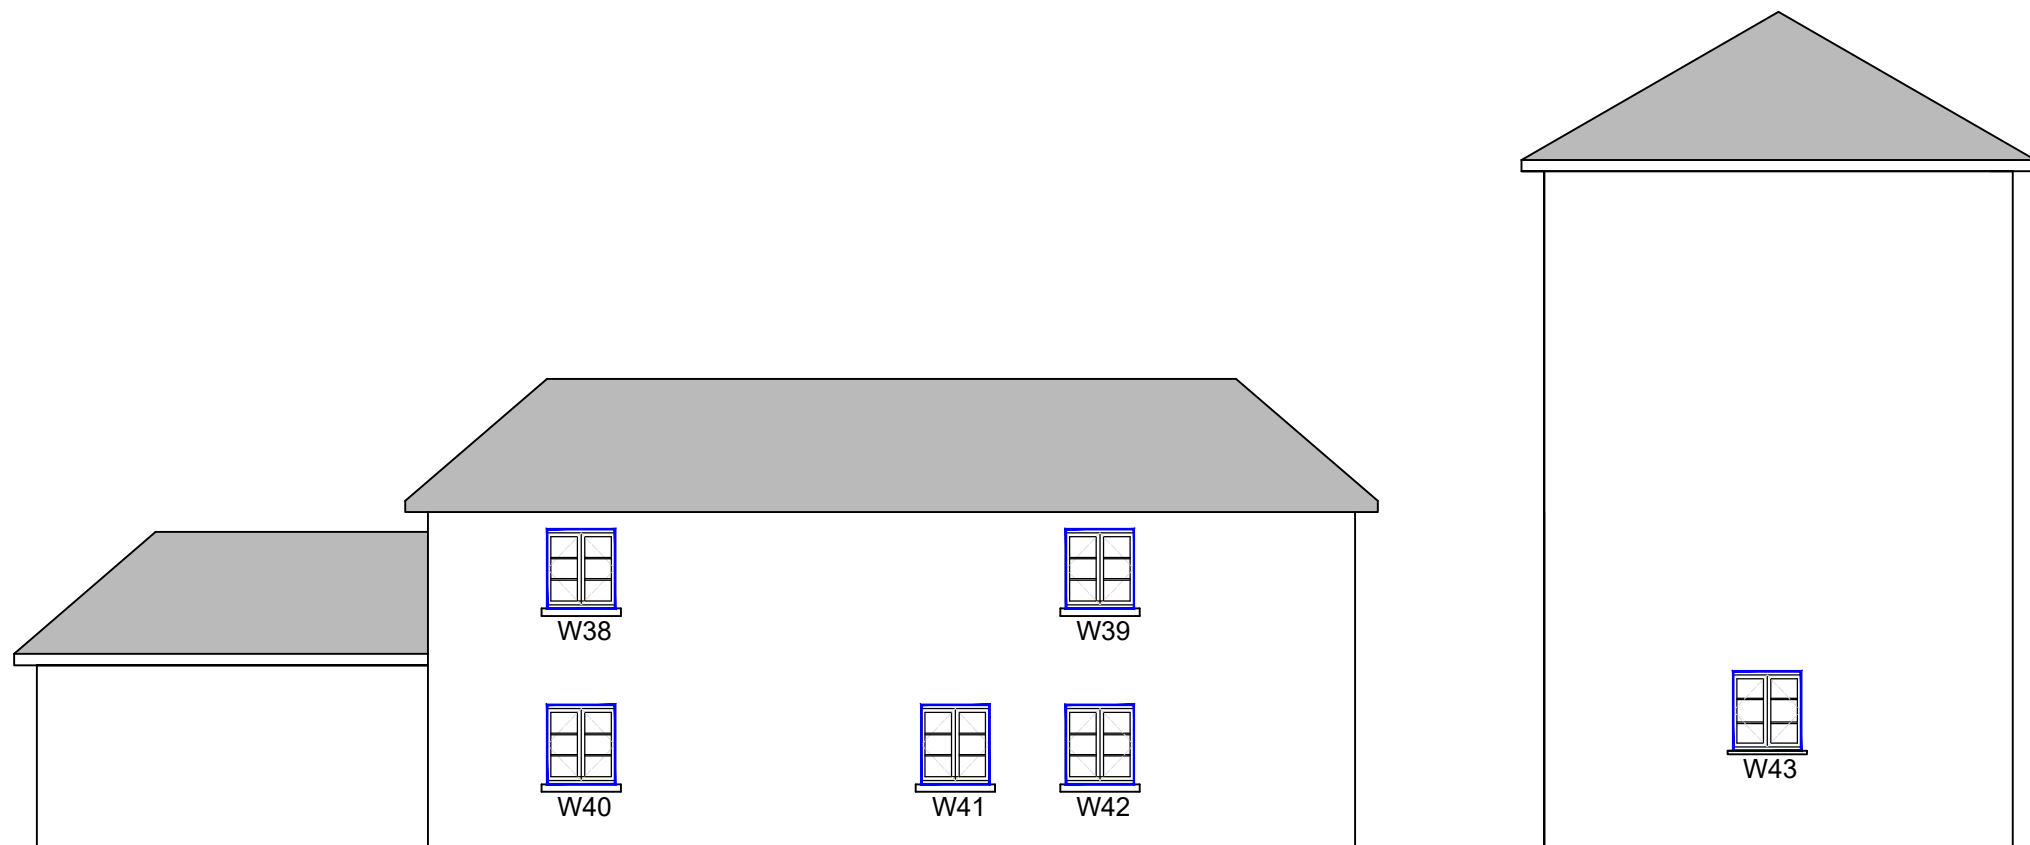

SOUTH FACING ELEVATION 1  
1:100 SCALE

- Notes
- Windows highlighted in **BLUE** to be replaced
  - Windows highlighted in **RED** to be repaired & retained

 

SITE PLAN  
1:500 SCALE



| Window Reference | Dimensions (Structural opening W v H) | Type     | Colour | Notes                     |
|------------------|---------------------------------------|----------|--------|---------------------------|
| W1               | 900mm x 2100mm                        | SASH     | CREAM  | TO BE REPAIRED & RETAINED |
| W2               | 900mm x 2100mm                        | SASH     | CREAM  | TO BE REPAIRED & RETAINED |
| W3               | 900mm x 2100mm                        | SASH     | CREAM  | TO BE REPAIRED & RETAINED |
| W4               | 900mm x 2100mm                        | SASH     | CREAM  | TO BE REPAIRED & RETAINED |
| W5               | 1012mm x 1000mm                       | FIXED    | CREAM  | TO BE REPAIRED & RETAINED |
| W6               | 900mm x 2100mm                        | SASH     | CREAM  | TO BE REPAIRED & RETAINED |
| W7               | 900mm x 2100mm                        | SASH     | CREAM  | TO BE REPAIRED & RETAINED |
| W8               | 900mm x 2100mm                        | SASH     | CREAM  | TO BE REPAIRED & RETAINED |
| W9               | 900mm x 1050mm                        | CASEMENT | CREAM  | TO BE REPLACED            |
| W10              | 900mm x 1050mm                        | CASEMENT | CREAM  | TO BE REPLACED            |
| W11              | 900mm x 1050mm                        | CASEMENT | CREAM  | TO BE REPLACED            |
| W12              | 900mm x 1050mm                        | CASEMENT | CREAM  | TO BE REPLACED            |
| W13              | 900mm x 1050mm                        | CASEMENT | CREAM  | TO BE REPLACED            |
| W14              | 900mm x 1050mm                        | CASEMENT | CREAM  | TO BE REPLACED            |
| W15              | 780mm x 1125mm                        | CASEMENT | CREAM  | TO BE REPLACED            |
| W16              | 900mm x 1850mm                        | SASH     | CREAM  | TO BE REPAIRED & RETAINED |
| W17              | 900mm x 1850mm                        | SASH     | CREAM  | TO BE REPAIRED & RETAINED |
| W18              | 900mm x 1850mm                        | SASH     | CREAM  | TO BE REPAIRED & RETAINED |
| W19              | 900mm x 1850mm                        | SASH     | CREAM  | TO BE REPAIRED & RETAINED |
| W20              | 900mm x 1050mm                        | CASEMENT | CREAM  | TO BE REPLACED            |
| W21              | 900mm x 1600mm                        | SASH     | CREAM  | TO BE REPAIRED & RETAINED |
| W22              | 900mm x 1600mm                        | SASH     | CREAM  | TO BE REPAIRED & RETAINED |
| W23              | 900mm x 1600mm                        | SASH     | CREAM  | TO BE REPAIRED & RETAINED |
| W24              | 900mm x 1050mm                        | CASEMENT | CREAM  | TO BE REPLACED            |
| W25              | 780mm x 1125mm                        | CASEMENT | CREAM  | TO BE REPLACED            |
| W26              | 900mm x 1850mm                        | SASH     | CREAM  | TO BE REPAIRED & RETAINED |
| W27              | 900mm x 1850mm                        | SASH     | CREAM  | TO BE REPAIRED & RETAINED |
| W28              | 900mm x 1850mm                        | SASH     | CREAM  | TO BE REPAIRED & RETAINED |
| W29              | 900mm x 1850mm                        | SASH     | CREAM  | TO BE REPAIRED & RETAINED |
| W30              | 560mm x 1200mm                        | SASH     | CREAM  | TO BE REPAIRED & RETAINED |
| W31              | 900mm x 1600mm                        | CASEMENT | CREAM  | TO BE REPAIRED & RETAINED |
| W32              | 900mm x 1050mm                        | CASEMENT | CREAM  | TO BE REPLACED            |
| W33              | 780mm x 1125mm                        | CASEMENT | CREAM  | TO BE REPLACED            |
| W34              | 900mm x 1050mm                        | CASEMENT | CREAM  | TO BE REPLACED            |
| W35              | 900mm x 1050mm                        | CASEMENT | CREAM  | TO BE REPLACED            |
| W36              | 900mm x 1050mm                        | CASEMENT | CREAM  | TO BE REPLACED            |
| W37              | 900mm x 1050mm                        | CASEMENT | CREAM  | TO BE REPLACED            |
| W38              | 900mm x 1050mm                        | CASEMENT | CREAM  | TO BE REPLACED            |
| W39              | 900mm x 1050mm                        | CASEMENT | CREAM  | TO BE REPLACED            |
| W40              | 900mm x 1050mm                        | CASEMENT | CREAM  | TO BE REPLACED            |
| W41              | 900mm x 1050mm                        | CASEMENT | CREAM  | TO BE REPLACED            |
| W42              | 900mm x 1050mm                        | CASEMENT | CREAM  | TO BE REPLACED            |
| W43              | 900mm x 1050mm                        | CASEMENT | CREAM  | TO BE REPLACED            |

Notes

All windows to be replaced like for like not effecting current structural openings - Design to match existing. Please see drawings: 246-PEV-XX-XX-DR-B-0144 & 246-PEV-XX-XX-DR-B-0145 for site plans

|     |                     |          |     |     |
|-----|---------------------|----------|-----|-----|
| P03 | Planning - Re Issue | 03.11.25 | ROM | TGR |
| P02 | Planning - Re Issue | 29.05.24 | ROM | DP  |
| P01 | Planning            |          | ROM | DP  |

| Revision                      | Date | Dn | Chk |
|-------------------------------|------|----|-----|
| Client                        |      |    |     |
| SOVEREIGN HOUSING ASSOCIATION |      |    |     |

Project  
**PROPOSED WINDOW & DOOR REPLACEMENT**

Drawing Title  
**PROPOSED ELEVATIONS  
KINGSWAY HOUSE  
SOUTH FACING ELEVATIONS**

Suitability Status  
**S2 - Suitable for Information**

|               |                  |             |            |
|---------------|------------------|-------------|------------|
| Job No.       | Scale            | Size        | Rev        |
| <b>211246</b> | <b>AS STATED</b> | <b>@ A1</b> | <b>P03</b> |

Drawing Number  
**211246-PEV-XX-XX-DR-B-4050**  
Project Code - Originator - Zone - Level - Type - Role - Number

**PICK  
EVERARD**