




Rev	Dm	Date	Description
-	-	-	-

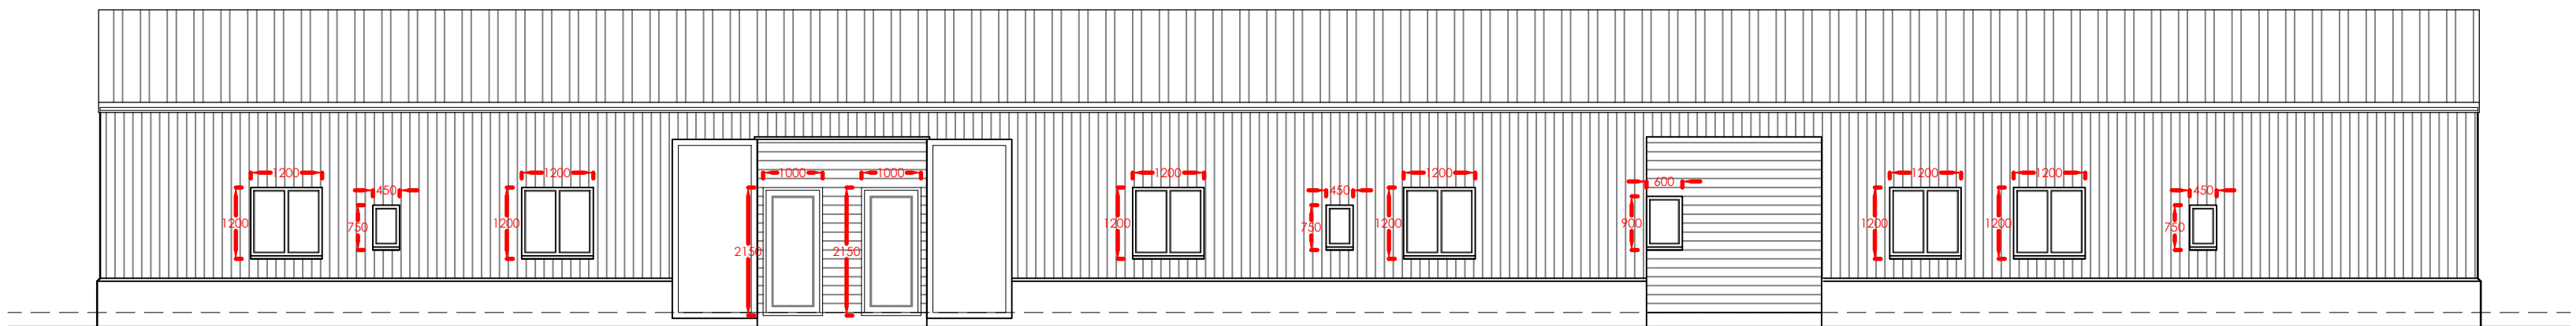


East Elevation

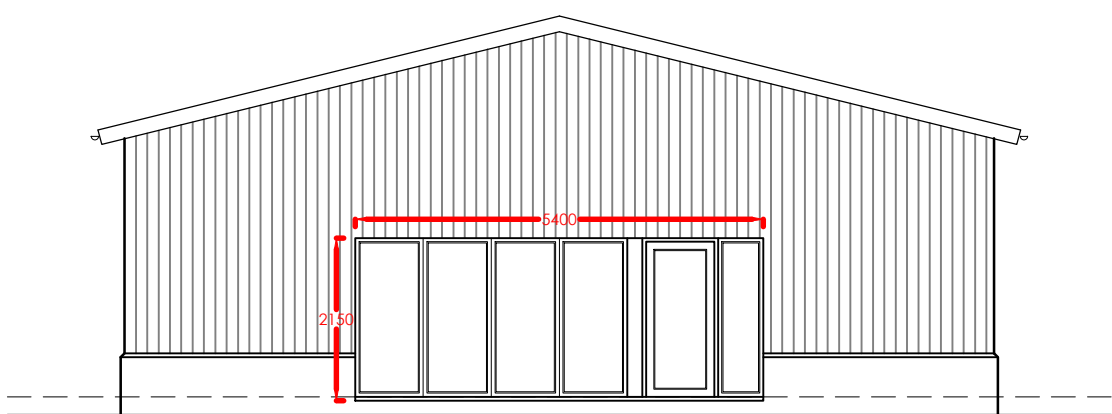


North Elevation

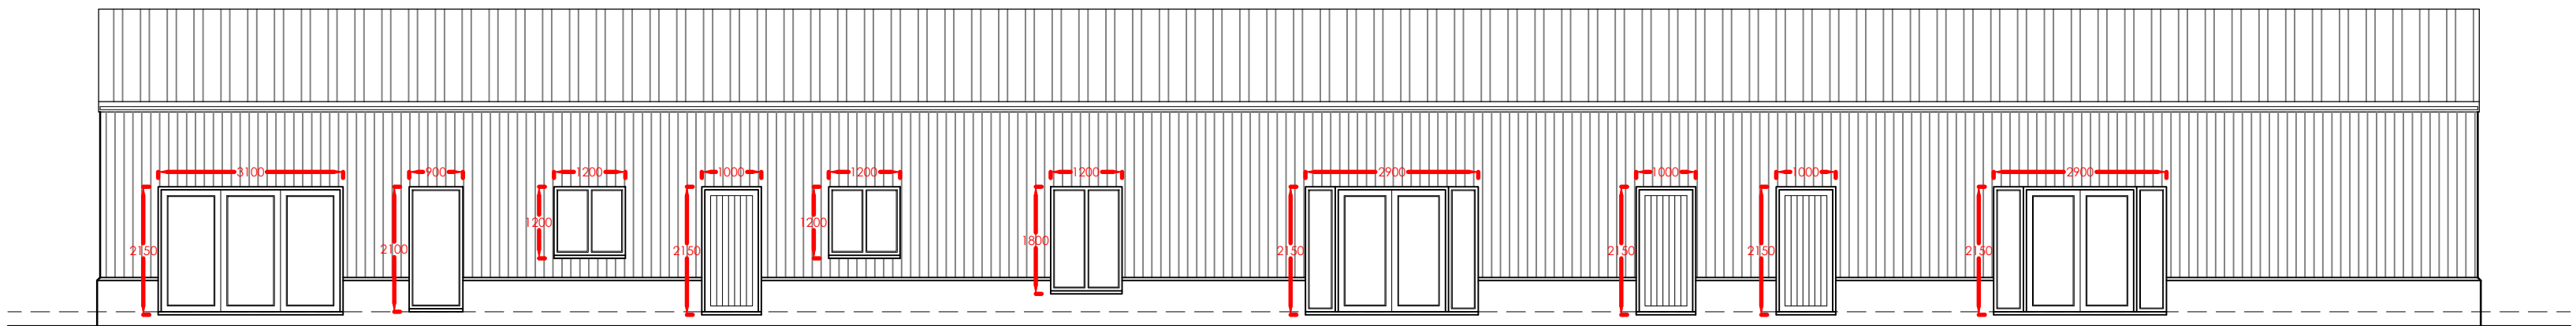

West Elevation

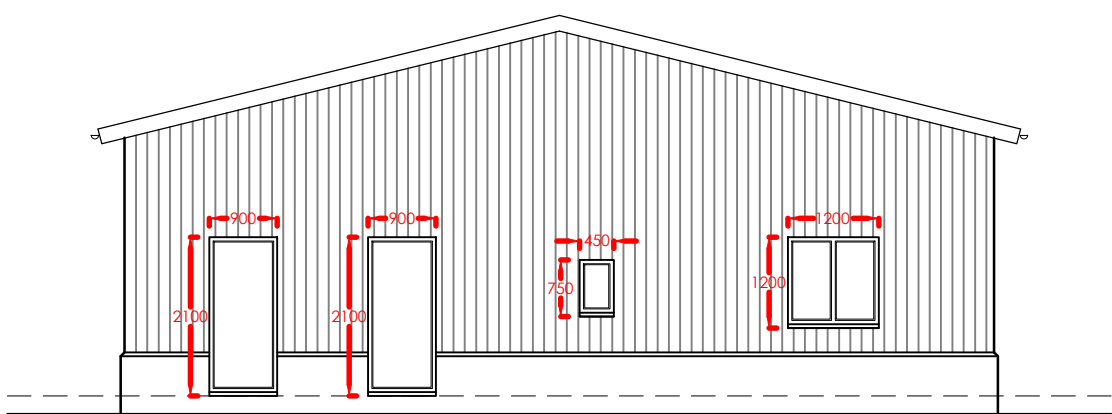

South Elevation

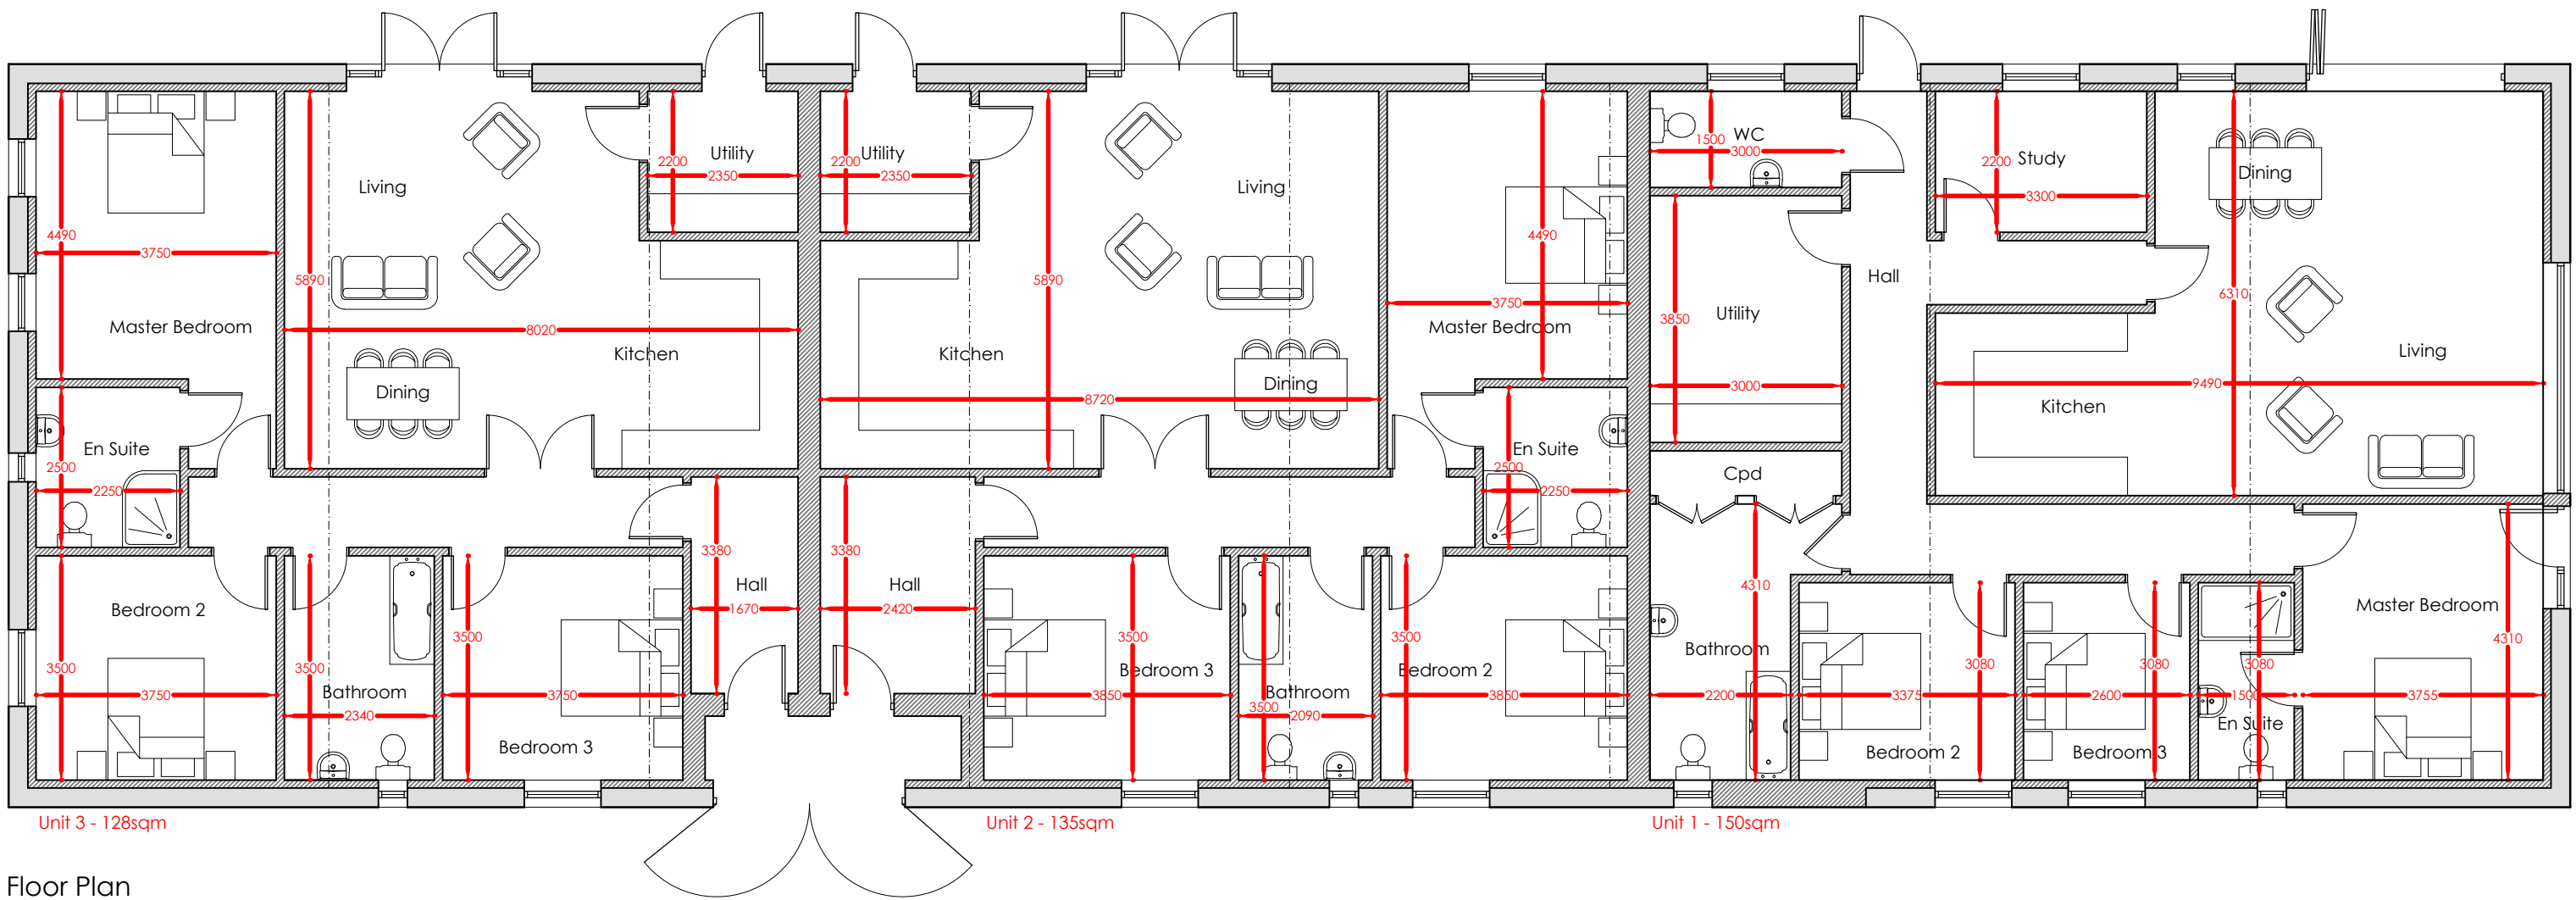

Floor Plan

BASED ON DRAWINGS
PRODUCED BY OTHERS

BRIMBLE
LEA

Chartered Planning Consultants & Architects

Unit 3, Kingsmead Business Park,
Gillingham, Dorset, SP8 5FB

T (01747) 823232 www.brimblelea.com

PROJECT
Barn at Burton,
Mere,
Warminster,
BA12 6BR

DRAWING
Proposed Floor Plan and Elevations

SCALE 1:100 @ A1

DRAWING ORIGINATOR DWR	DRAWING No. 25038-1	REVISION A
DATE 08.07.25		

