






EXISTING REAR ELEVATION scale 1:100

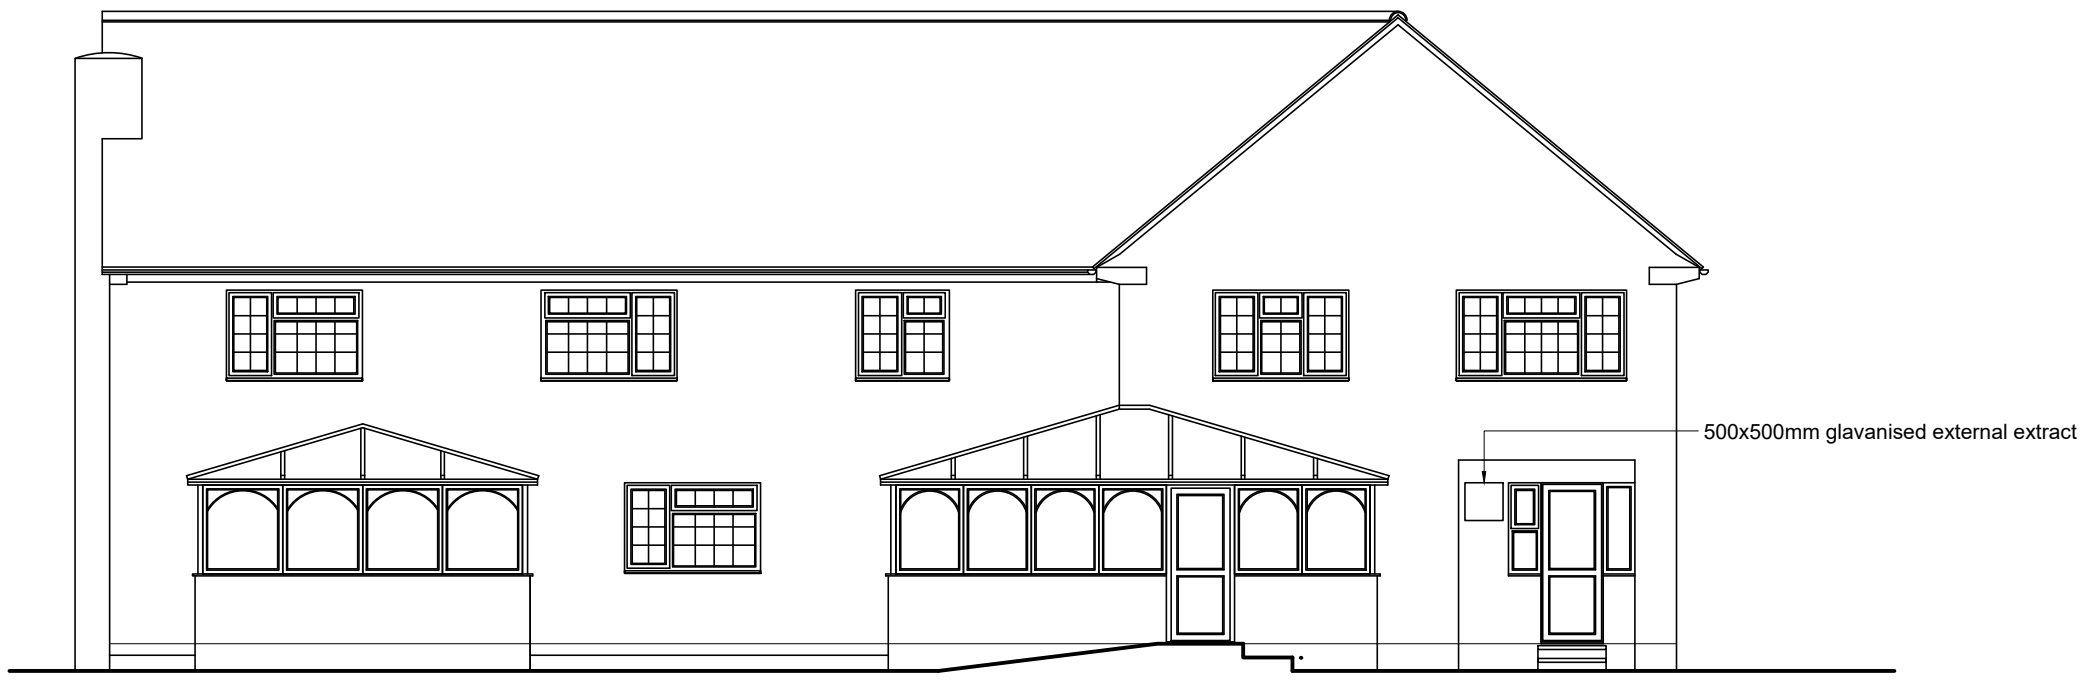


PROPOSED REAR ELEVATION scale 1:100

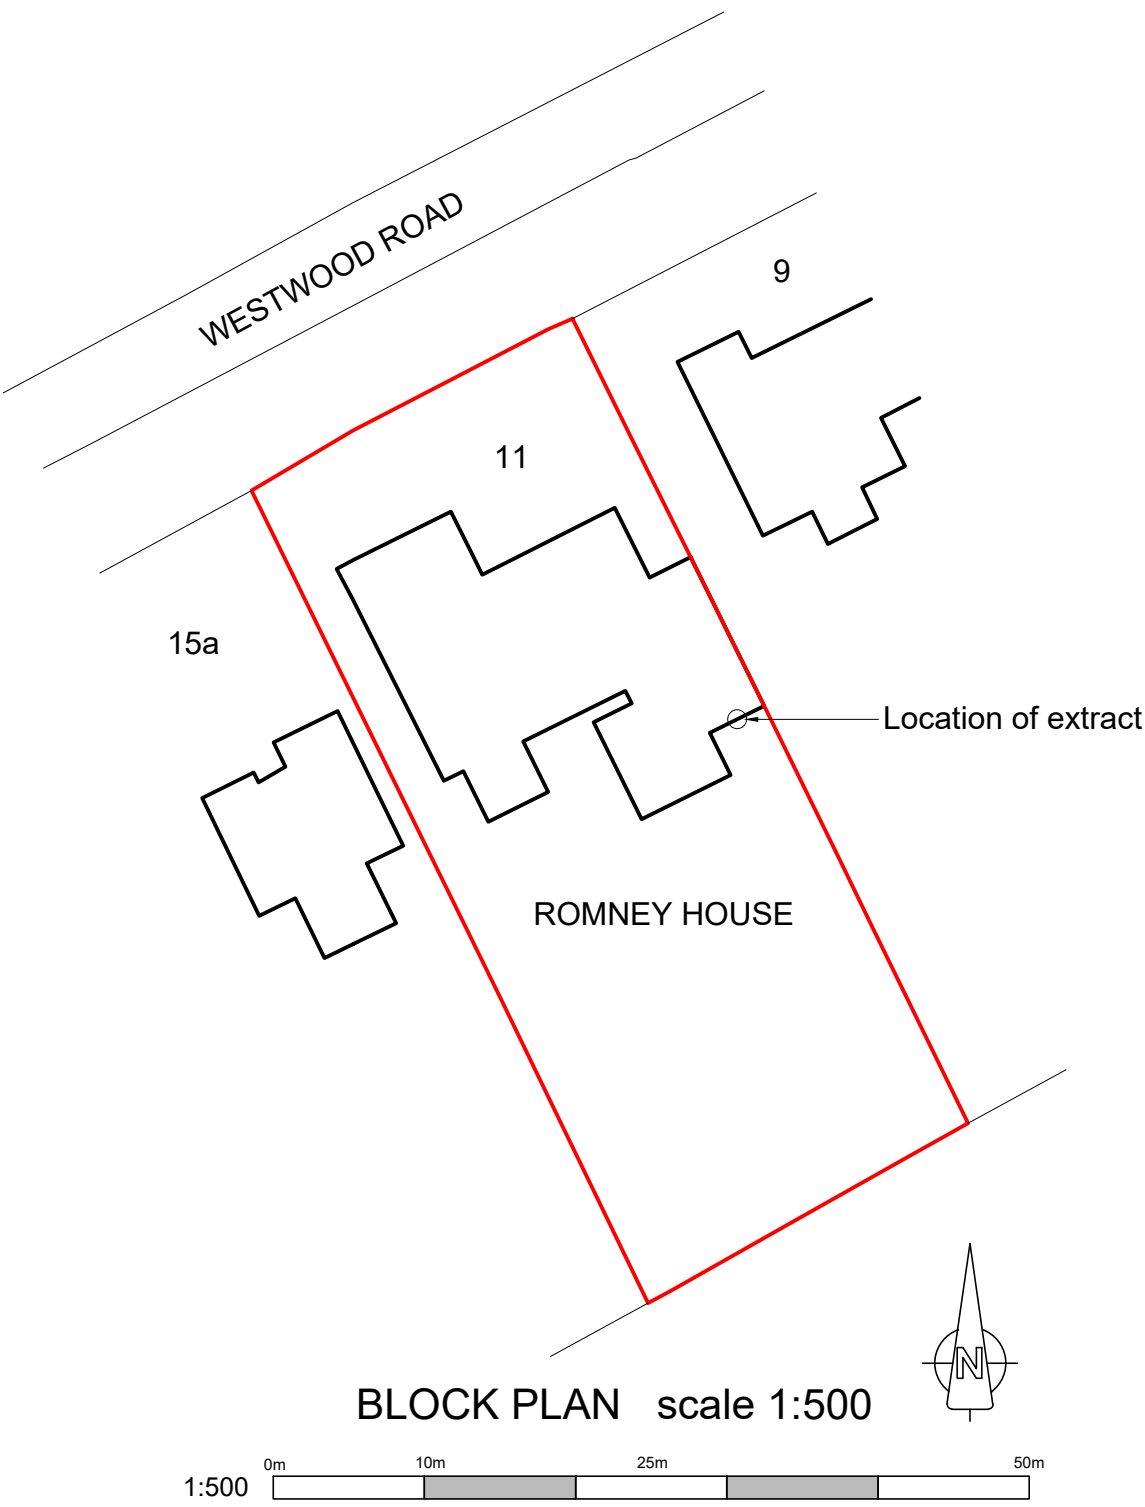


BLOCK PLAN scale 1:500

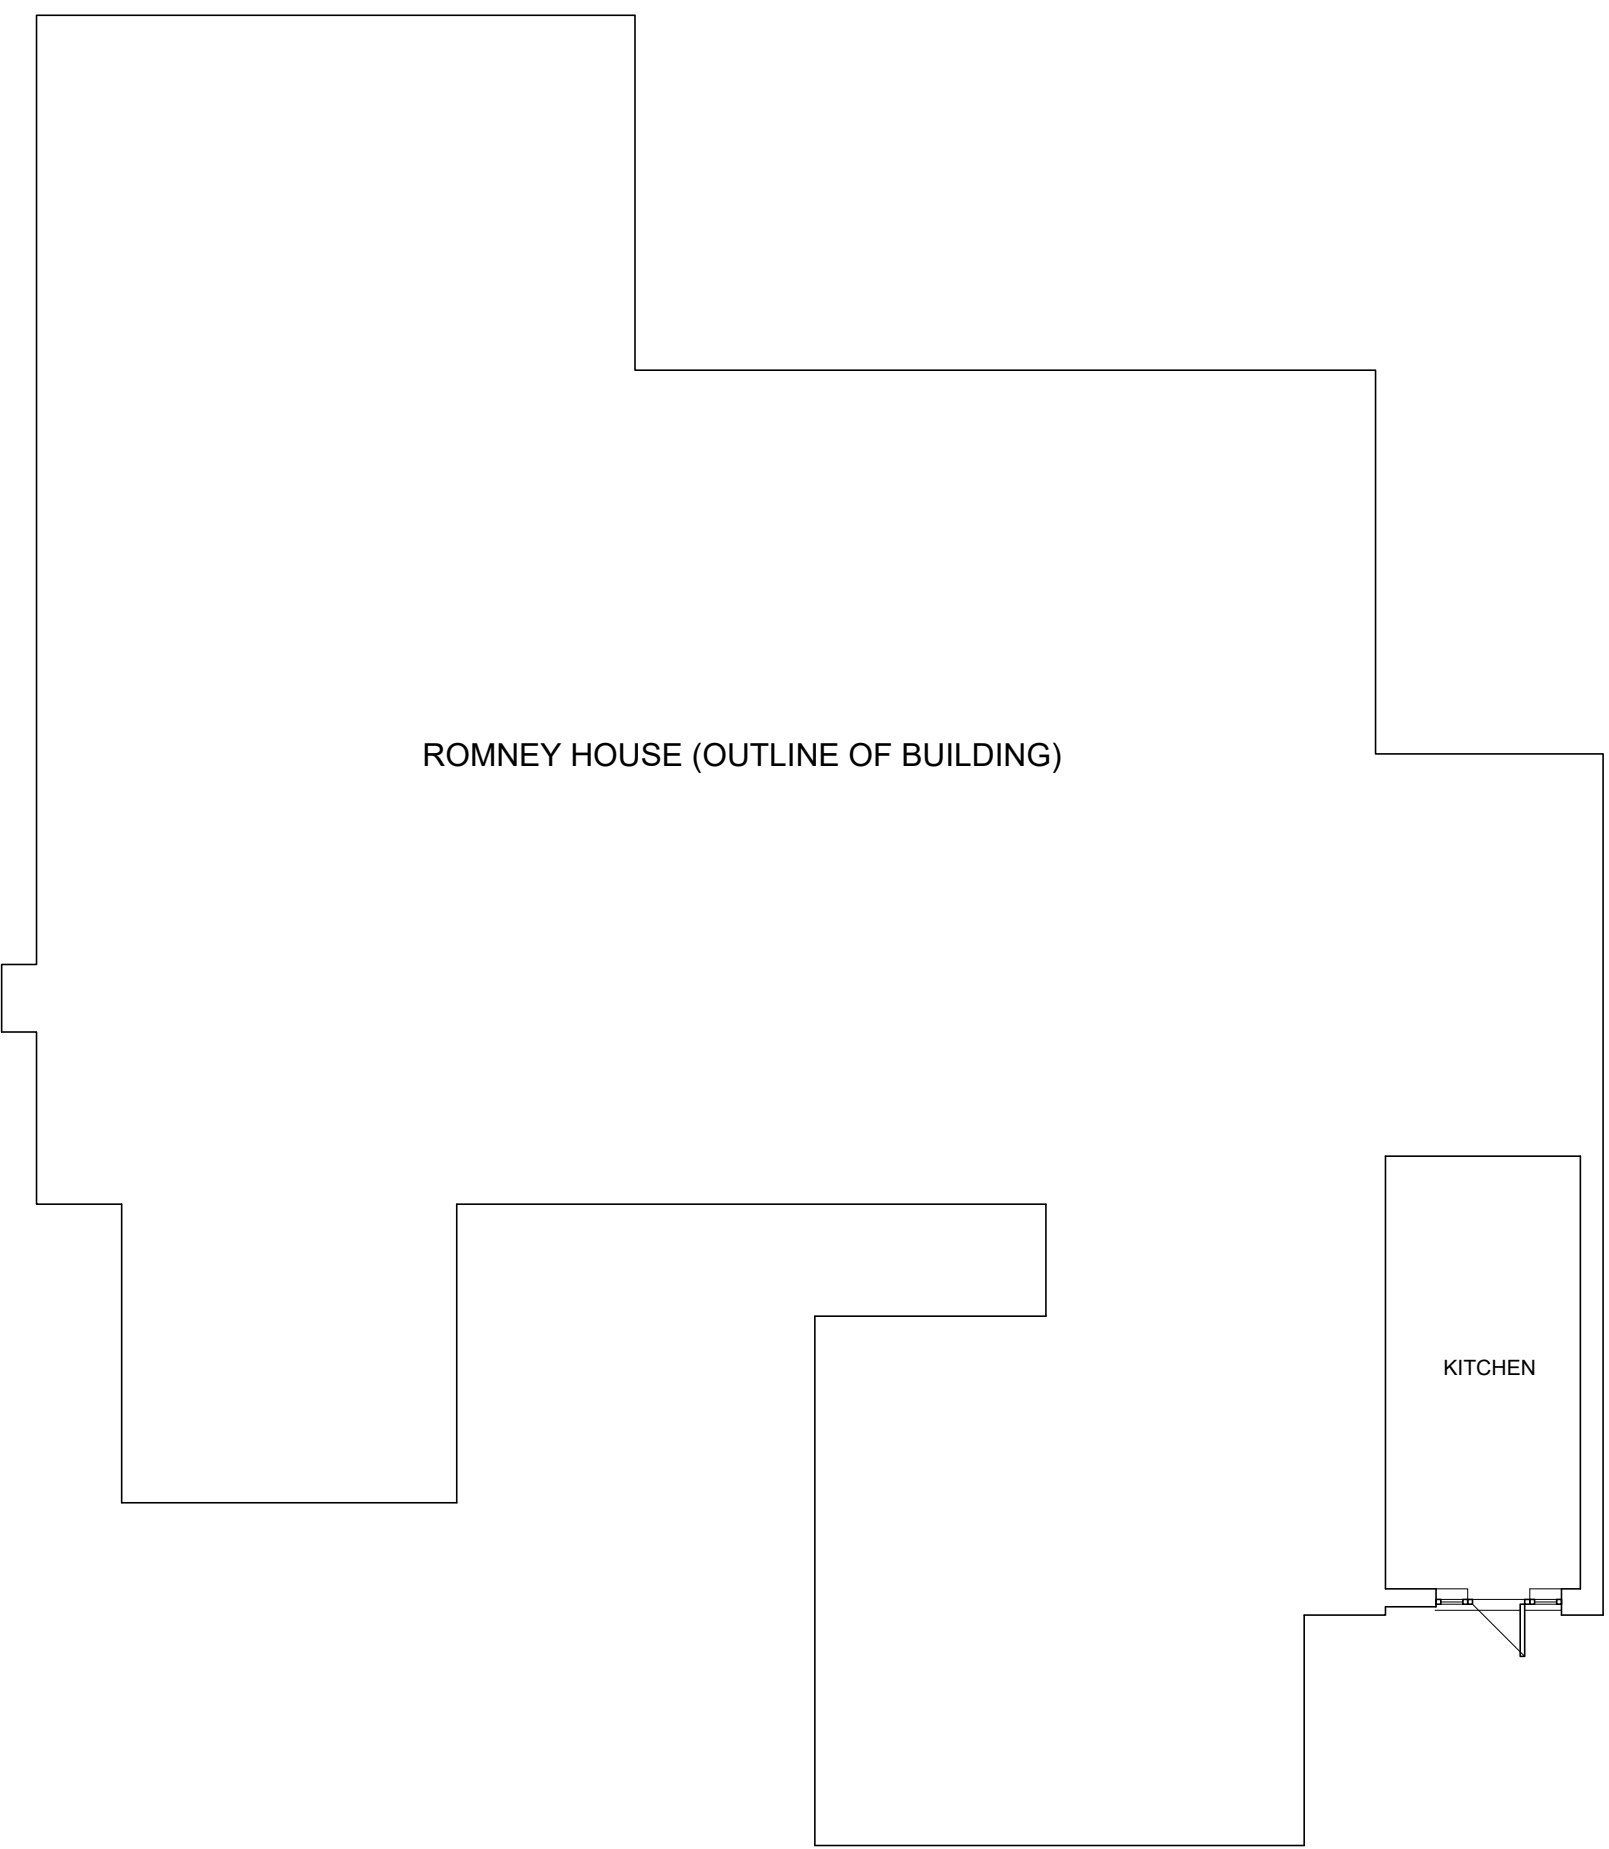

EXISTING FLOOR PLAN scale 1:100

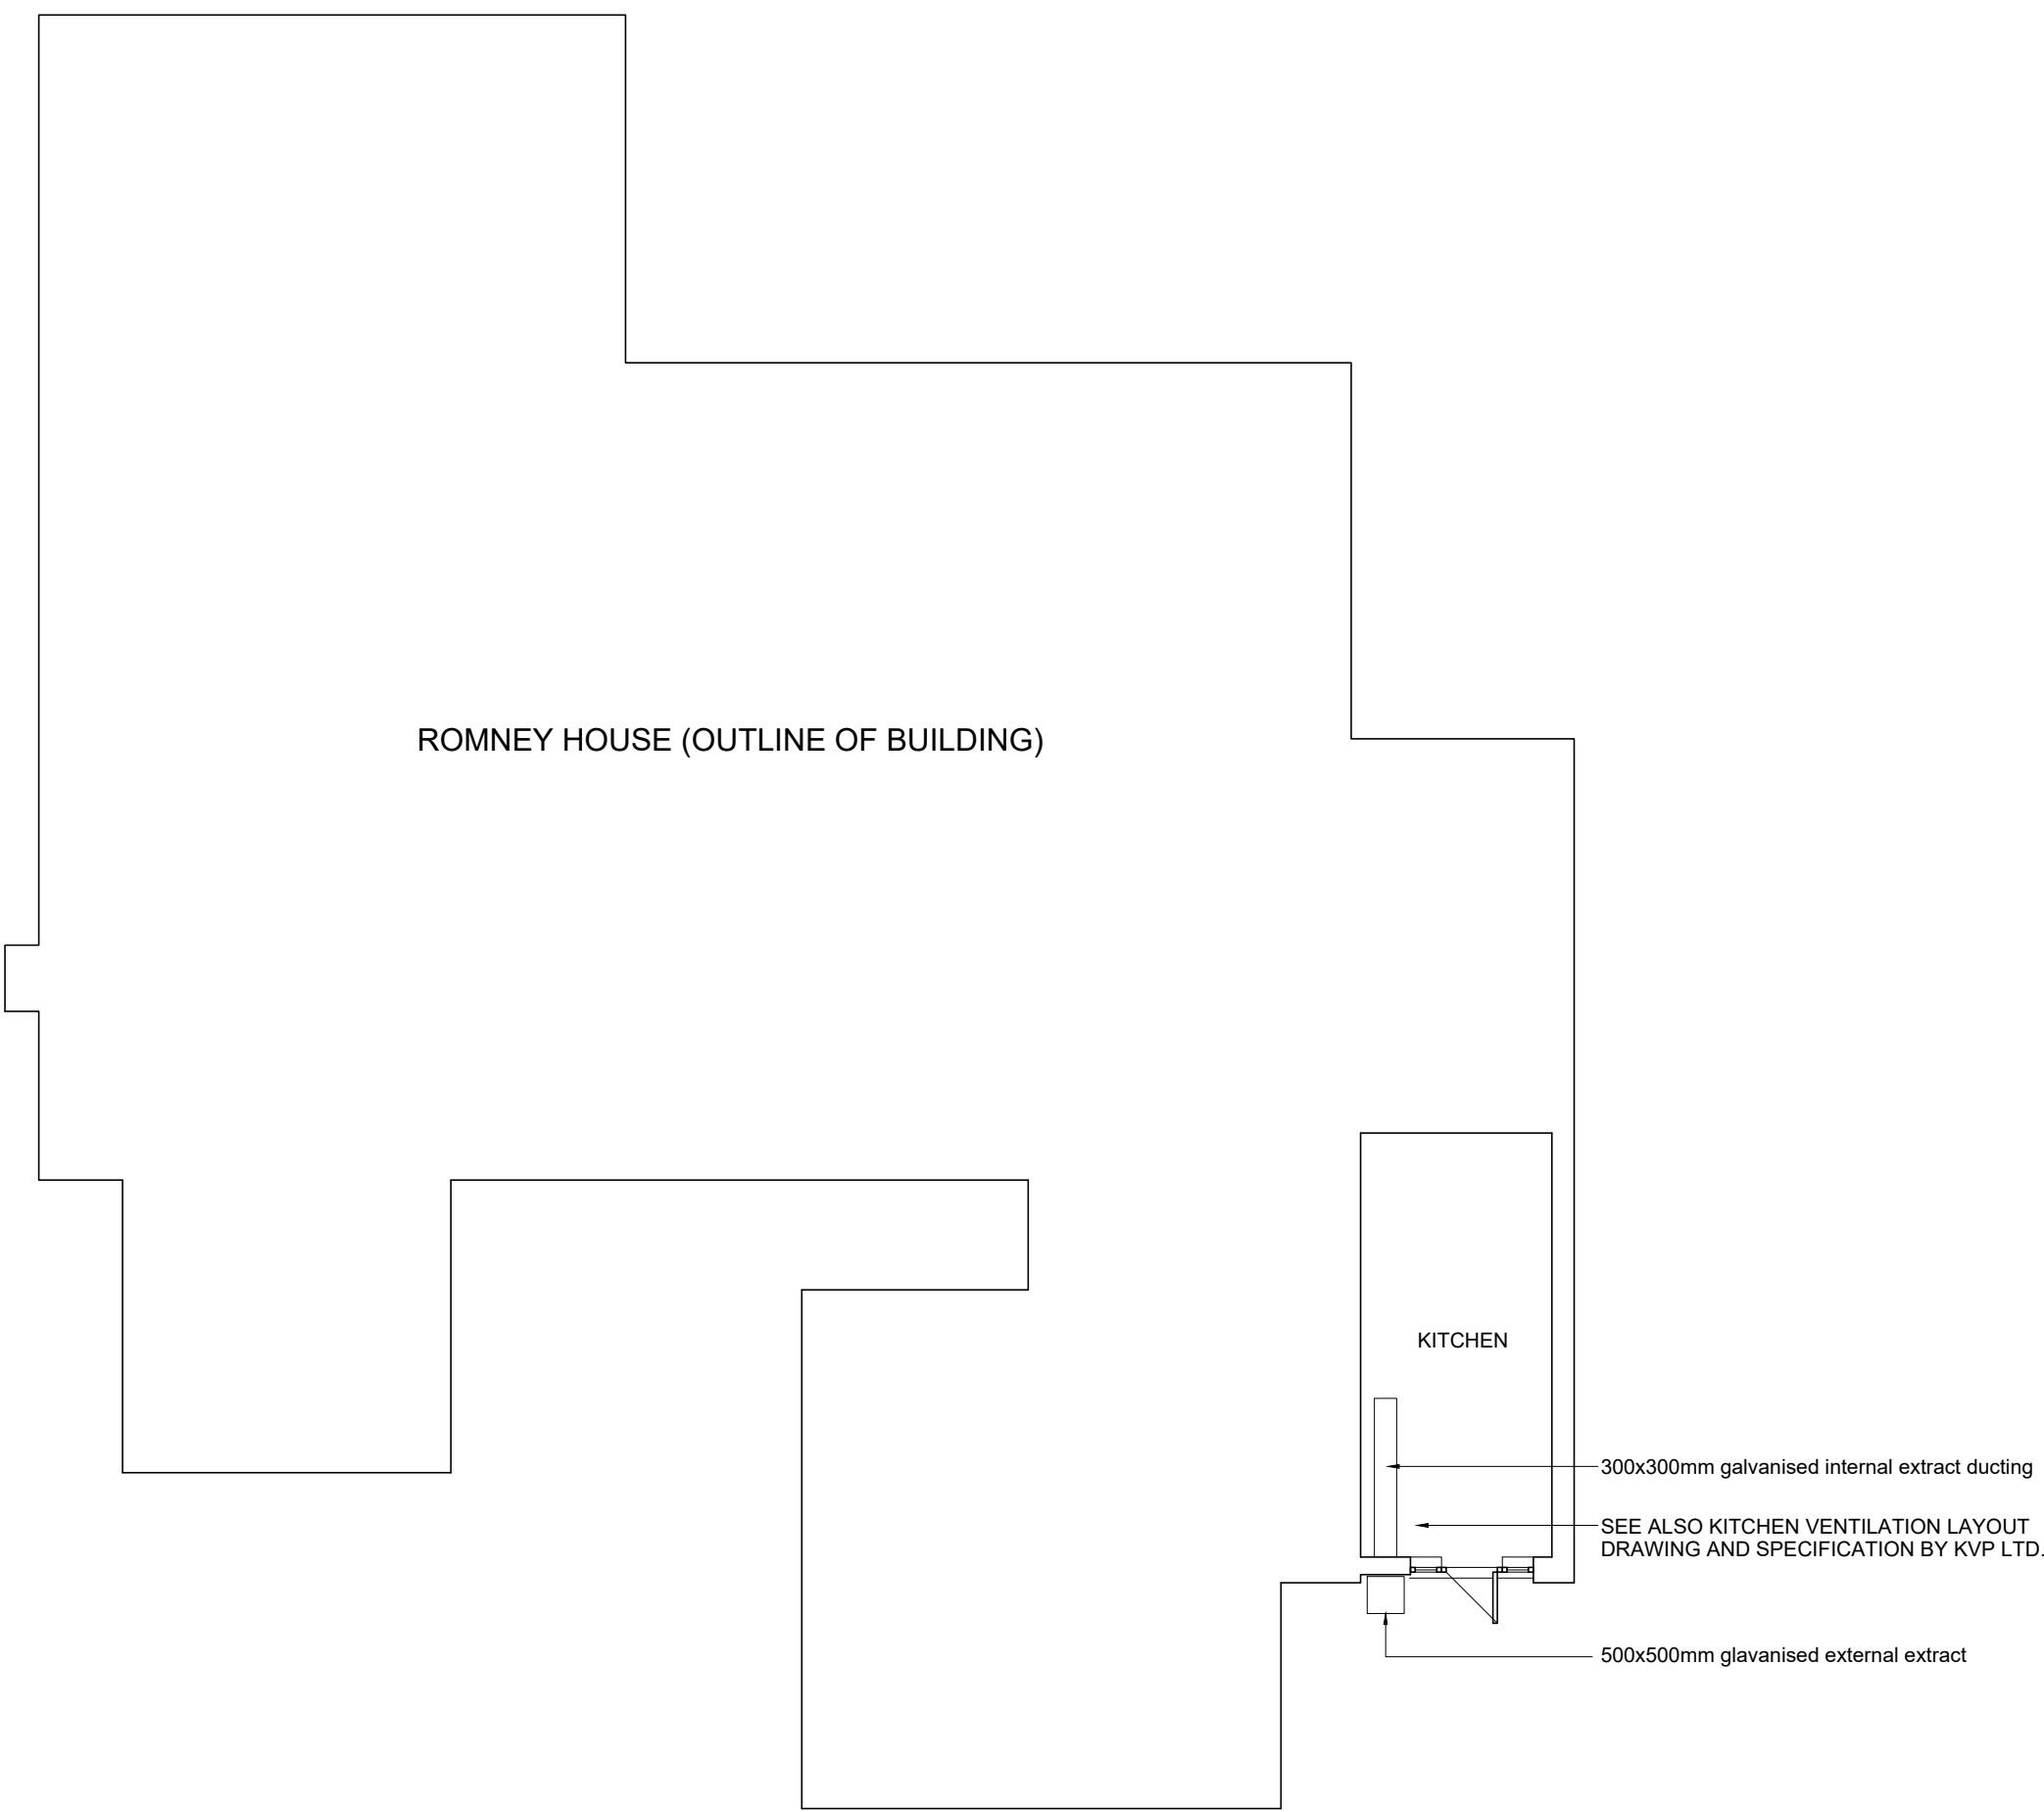

PROPOSED FLOOR PLAN scale 1:100

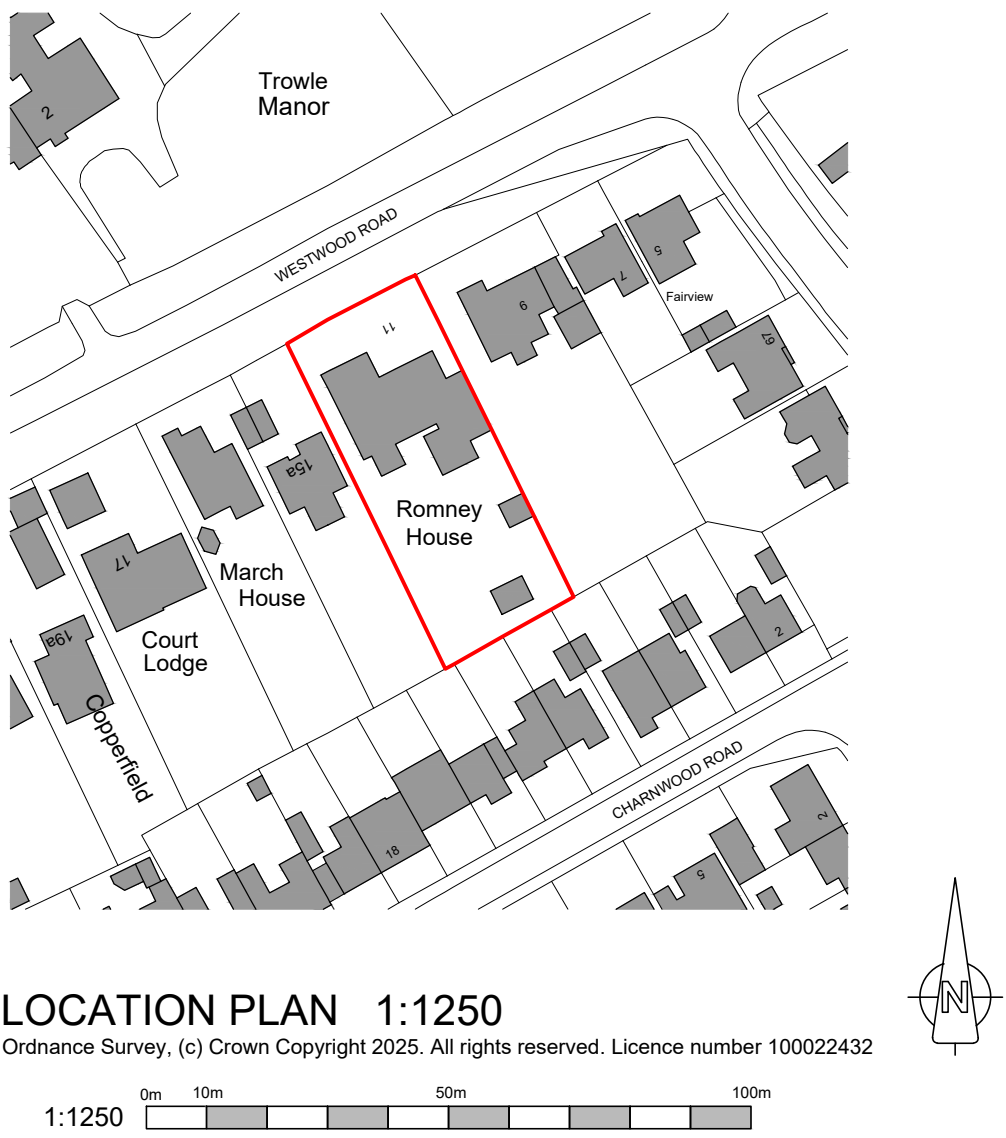

LOCATION PLAN 1:1250

Ordnance Survey, (c) Crown Copyright 2025. All rights reserved. Licence number 100022432