




Existing East Elevation
1 : 100

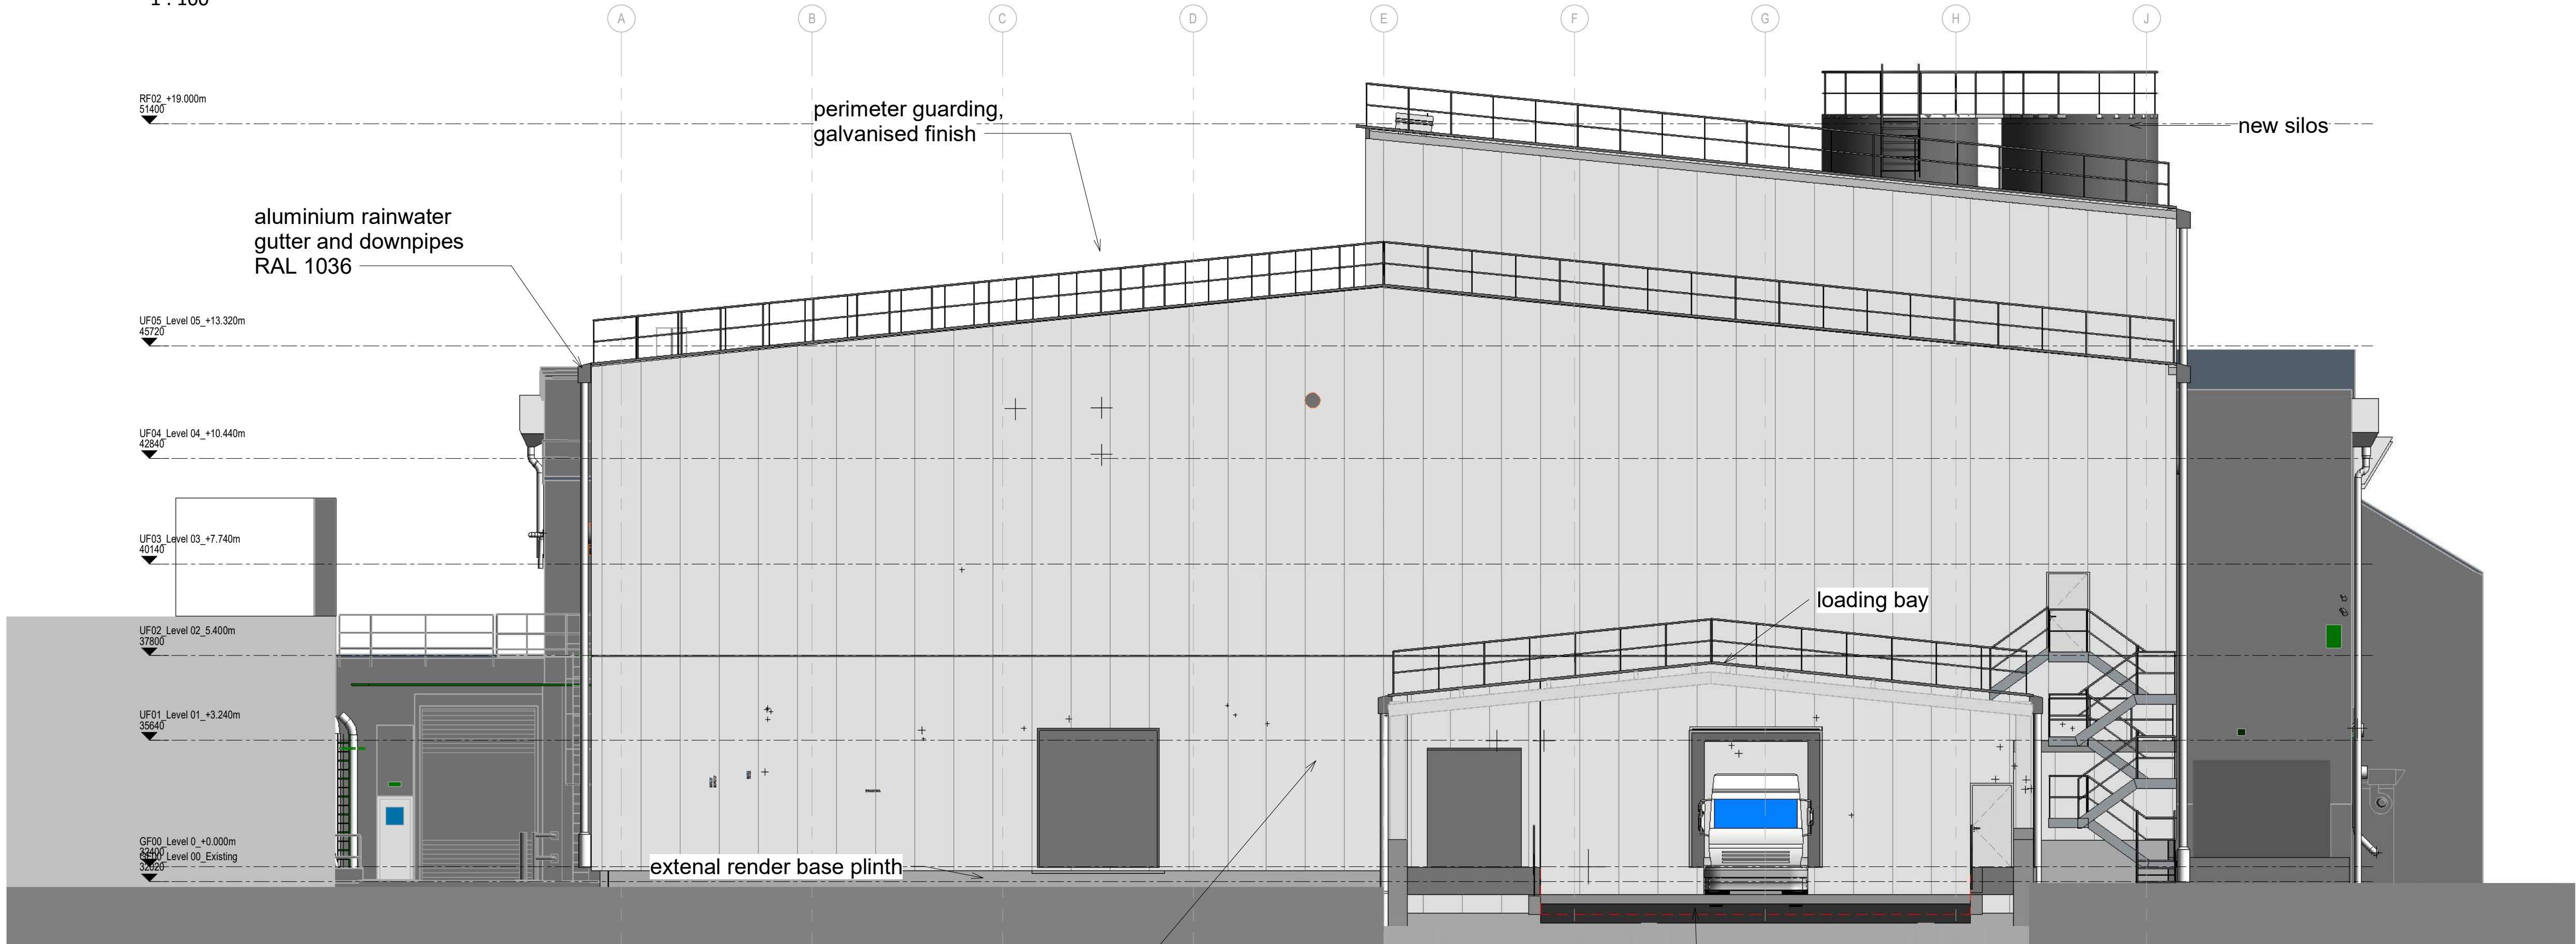

Proposed East Elevation
1 : 100

external wall preinsulated steel composite panel.
Colour RAL 1036 Pearl Gold

loading bay ramp

S2	PL0	28/11/25	Planning Issue
PL	P07	26/11/25	Draft Planning Issue
S2	P05	07/11/25	Stage 3 Issue
S2	P03	03/11/25	Update for IFE
S2	P02	16/10/25	Issue to Edge
S2	P01	18/08/25	Preliminary Issue

STATUS	REV	DATE	DESCRIPTION	REVISOR
CLIENT				LW



REVISOR

CHECKED BY

ORIGINATOR NO

157027

CONSULTANT
STRIDE TREGLOWN
www.stridetreglown.com © Stride Treglown Limited
PROJECT

Whitehorse Factory Building
Staverton, Trowbridge BA14 6PG

DRAWING NUMBER
01010
DRAWING TITLE
Proposed East Elevation

STATUS CODE
S2 - SUITABLE FOR INFORMATION
SCALE
1 : 100
@A1

Building_Phase_Status_Author_Discipline_Sub-Discipline_Doc-Type_Location
SIT_ DDS_ DN_ STL_ ARC_ ---_ FCD_ EEA
STATUS_REVISION
S2_PL0